


NOTES

CONTRACTORS MUST VERIFY ALL DIMENSIONS ON SITE BEFORE COMMENCING ANY WORK ON SHOP DRAWINGS

DO NOT SCALE FROM THIS DRAWING

RS ATTRA COPYRIGHT

- Notes:
- Do not scale this drawing
 - All dimensions to be verified on site and any discrepancy reported to the client
 - This drawing to be read in conjunction with all relevant drawings
- Owners To Serve Party Wall Act Notice On Owners Of Adjacent Property And Obtain Written Agreement, Prior To Commencement Of Any Works

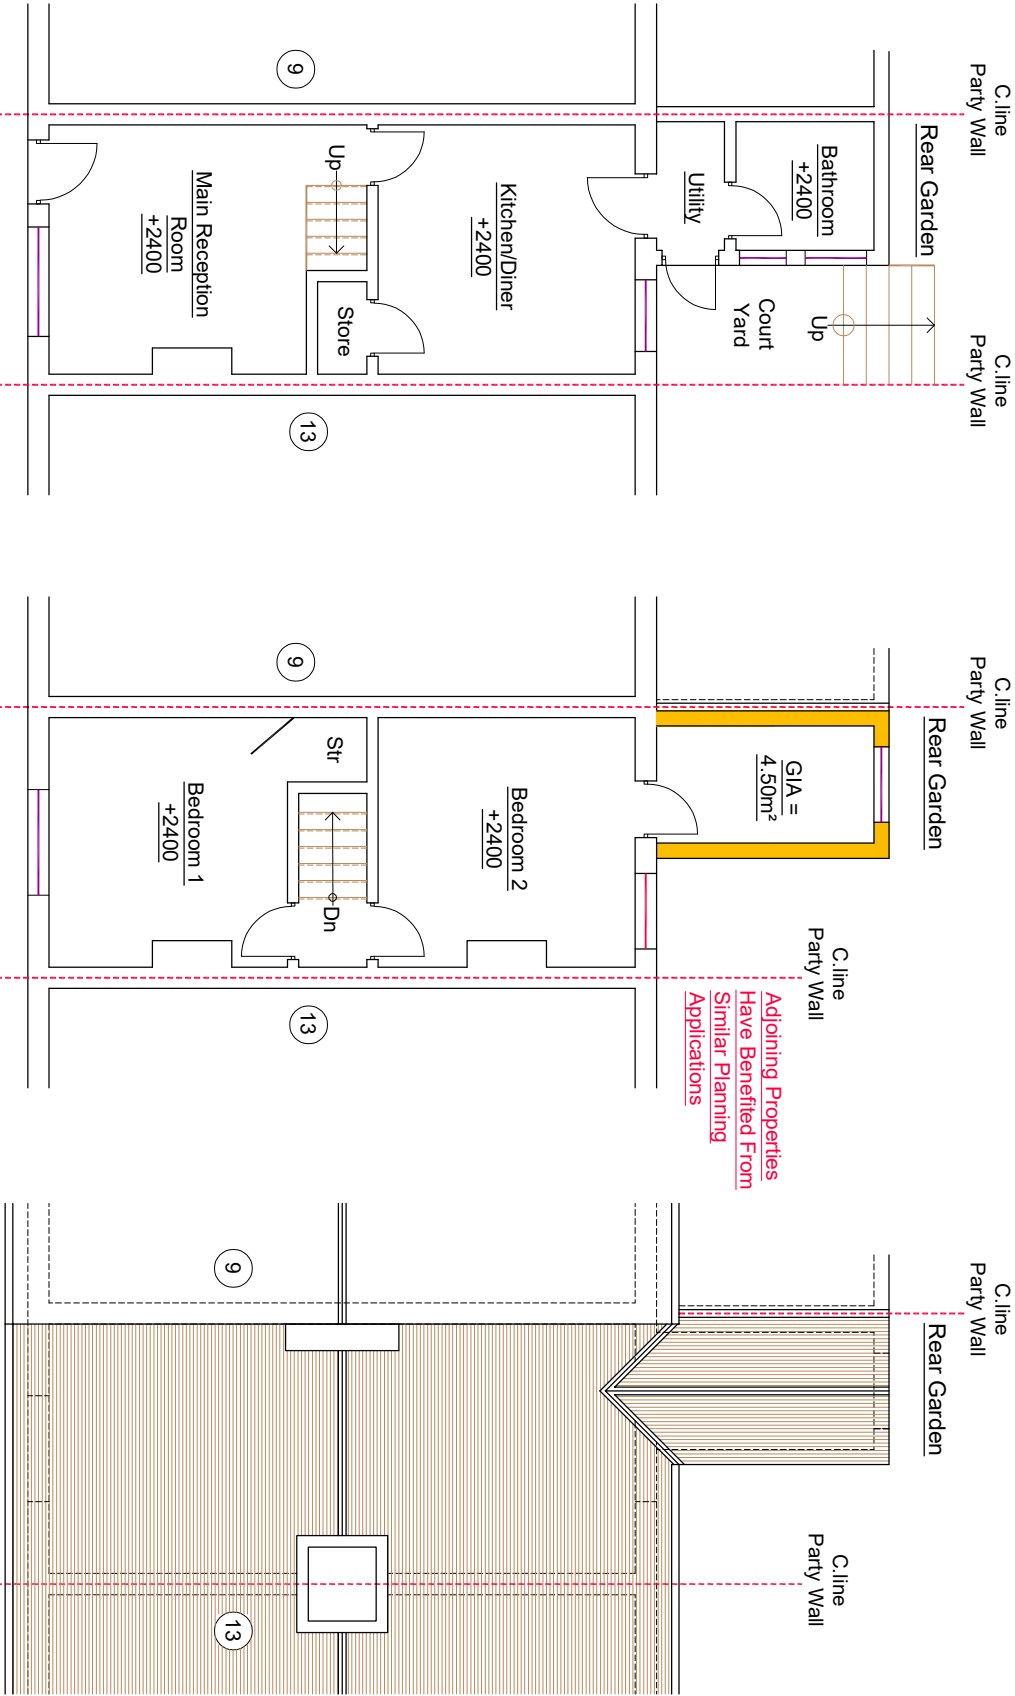

REV	AMENDMENT	DATE	CHD
A	Planning Issue	21.12.24	RS

CLIENT	Bianca Alvarado
PROJECT	11 Hill Street Reading RG1 2NU
DRAWING TITLE	Proposed Part First Floor Rear Extension Proposed Floor Layouts Sheet 4

SCALE	DRAWN BY	CHECKED	DATE
1:50 @ A1	RS	RS	21.12.24
1:100 @ A3			
DRAWING NUMBER	2024 - 155 - 04	REVISION	A

DRAWING STATUS

Planning Issue