


PV layout - as built

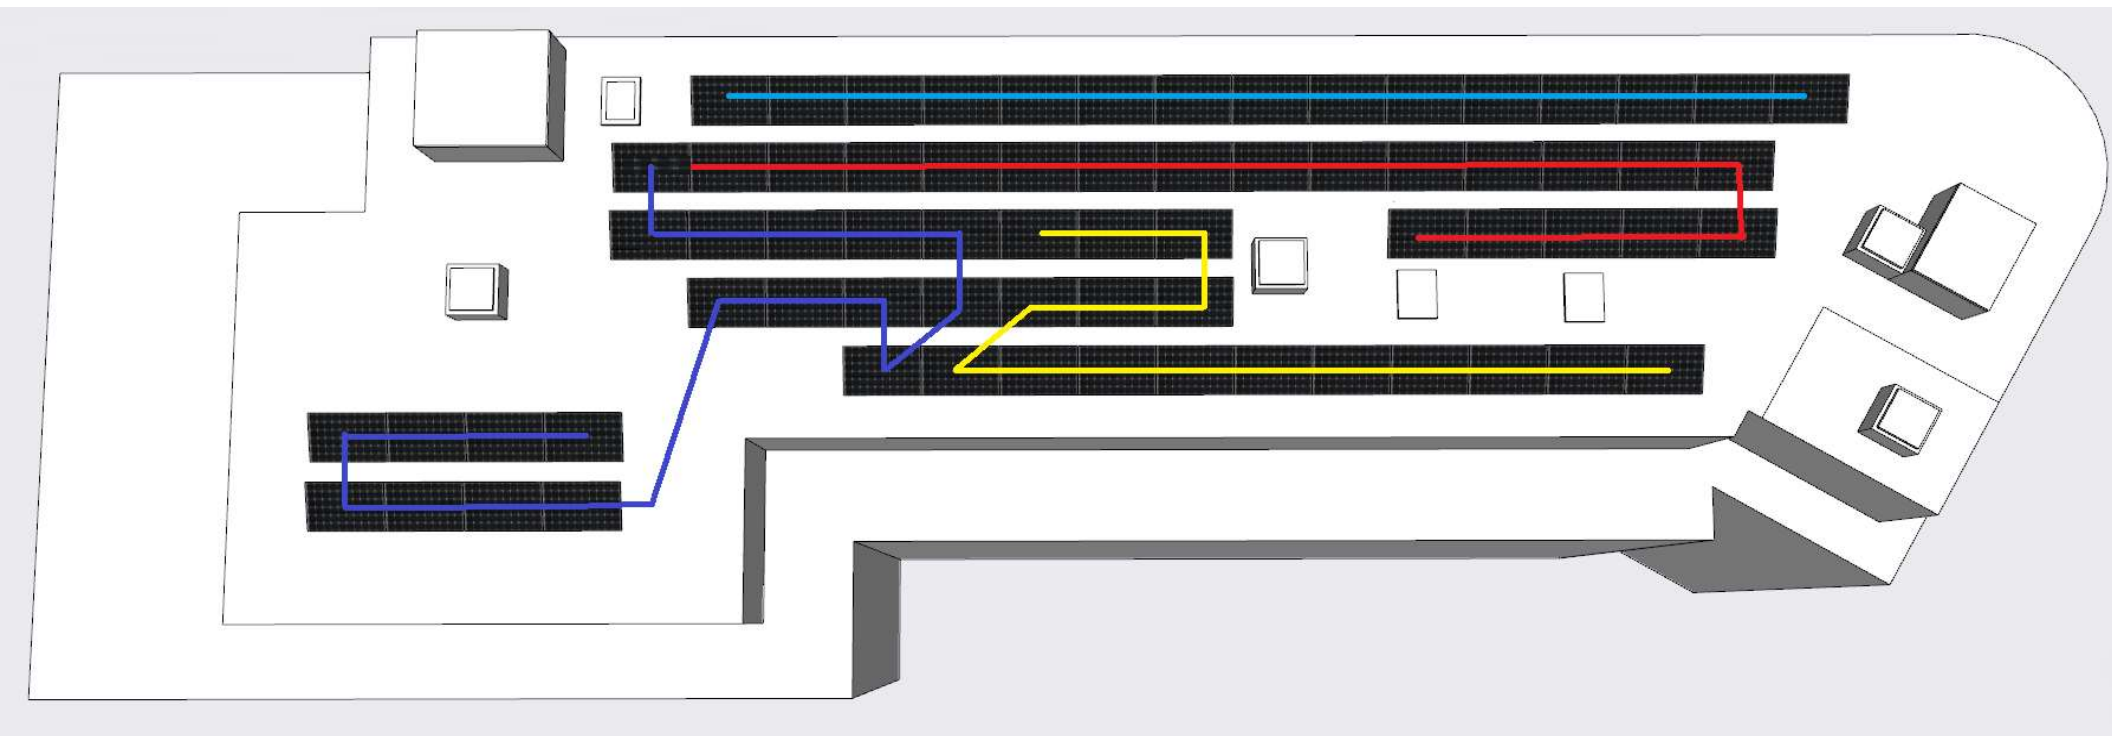

Abri
45 Caversham Road, Reading
RG1 7BT
07528 530150

Document v.2
20 May 2024
Designed by Gary Whapples

Solarbility
PV SPECIALISTS
33 Dedmere Court, Marlow SL7 1PL
gary@solarbility 07564 444511