



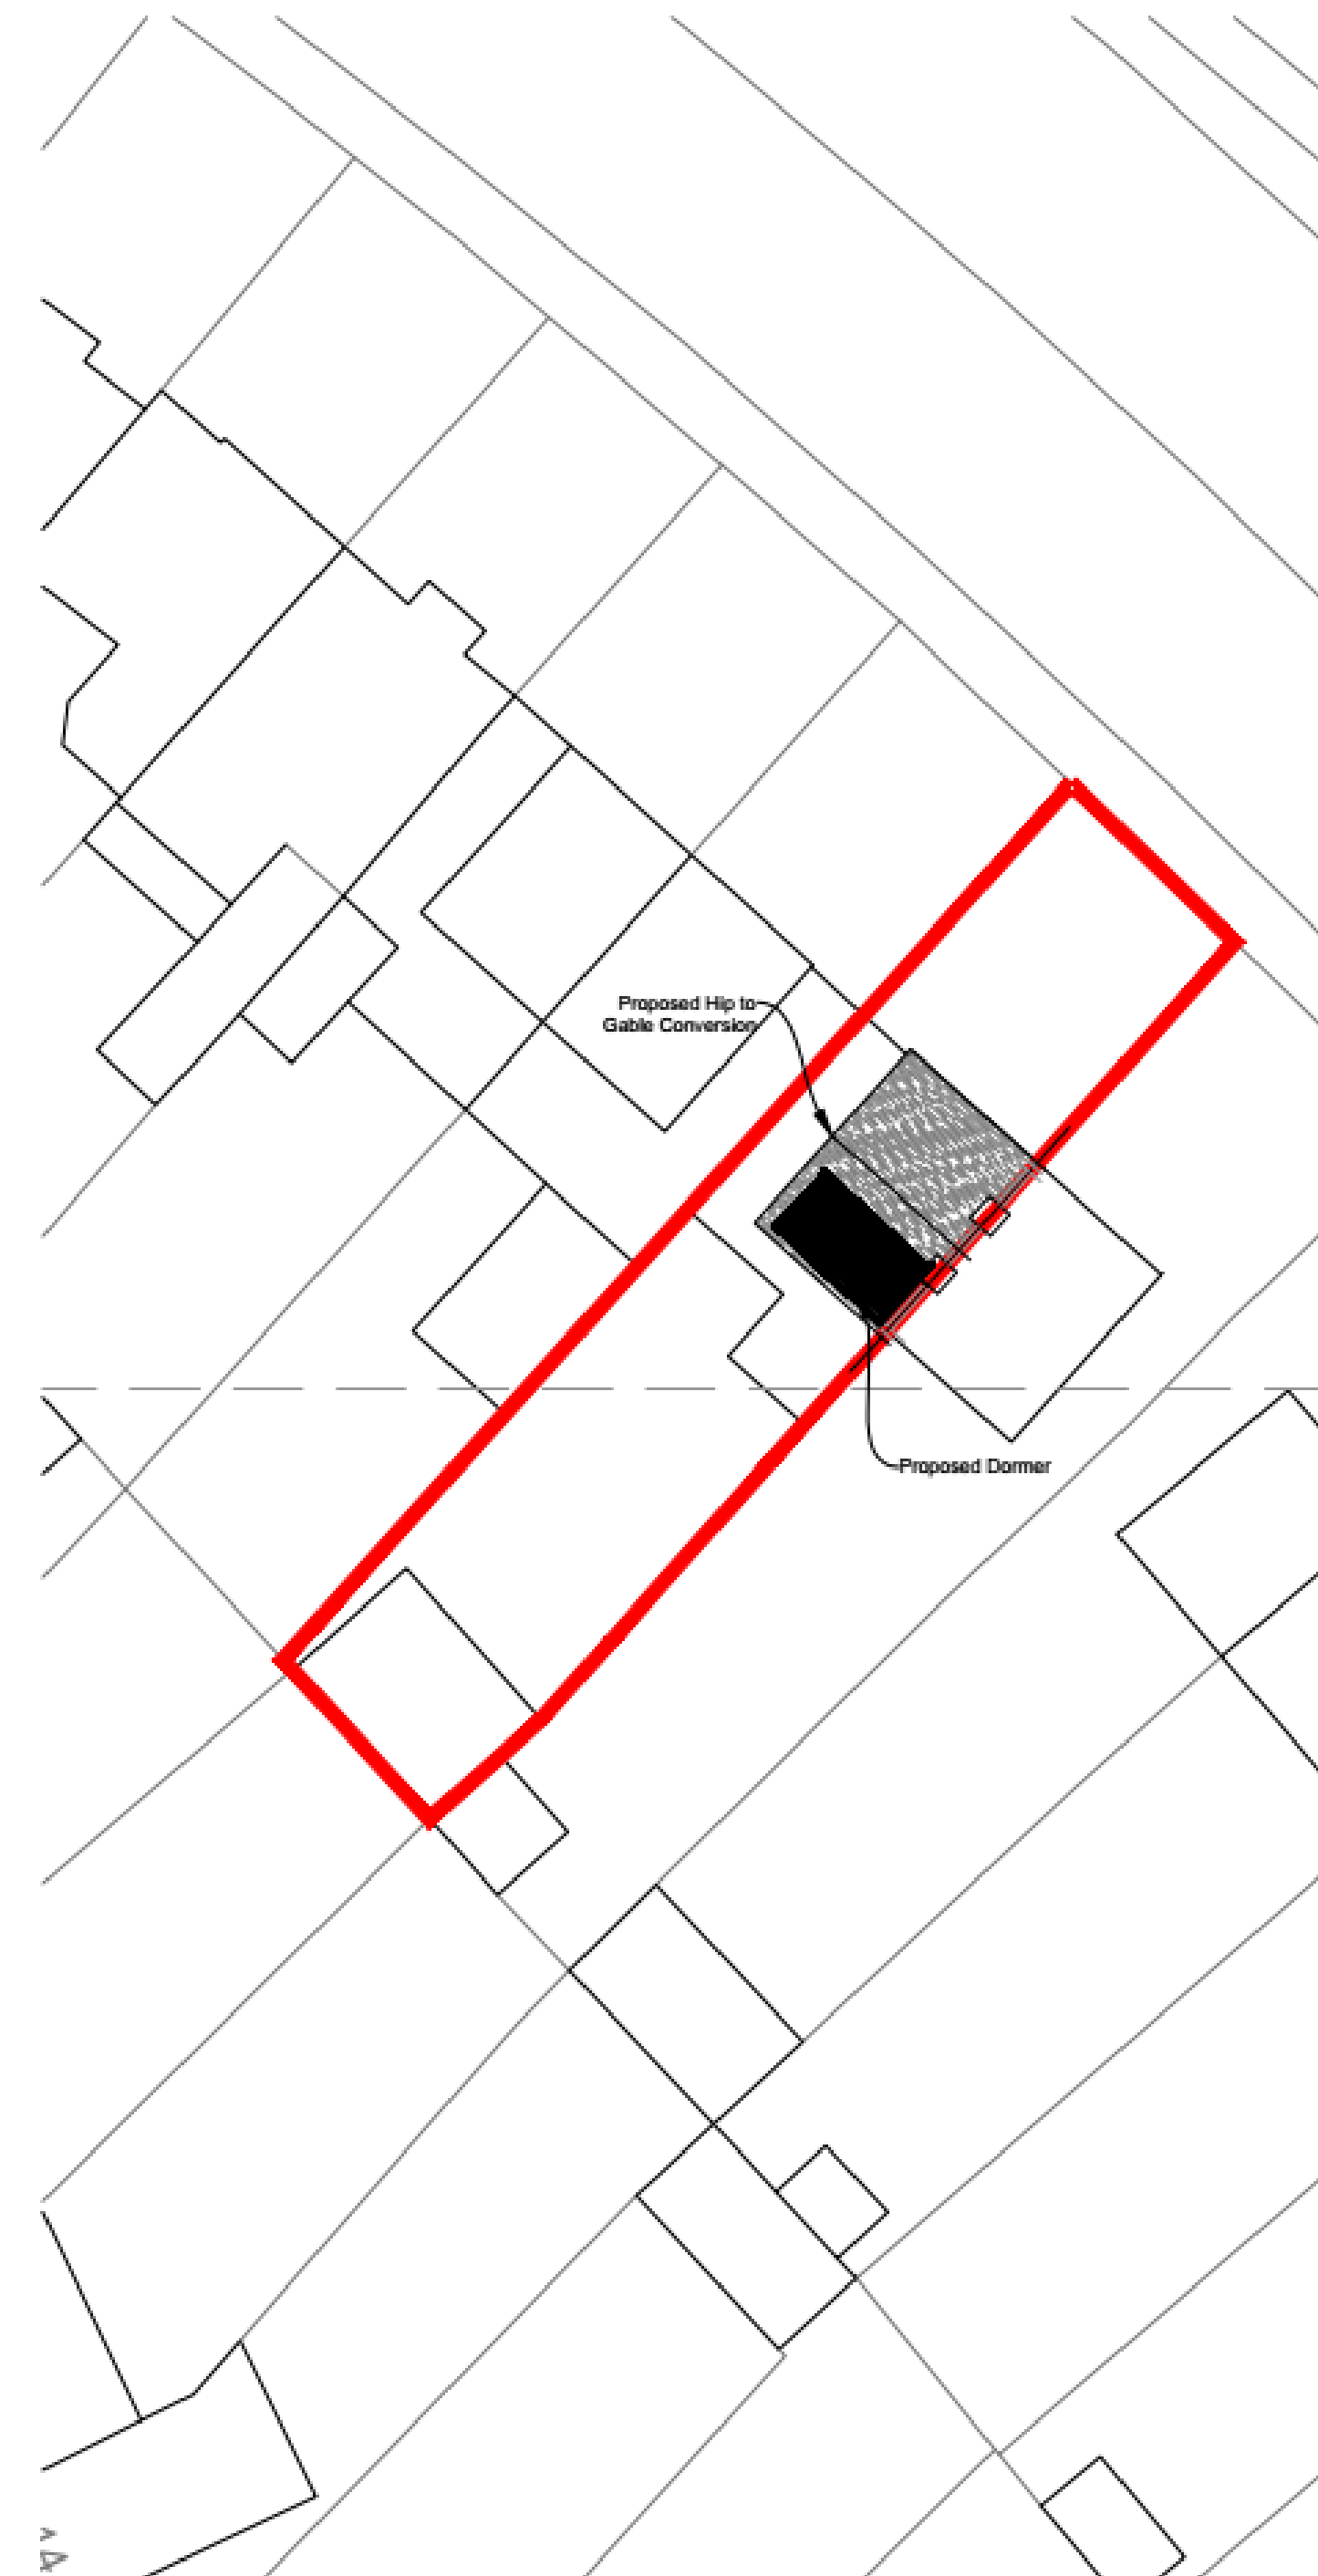

Block Plan

SCALE 1:500

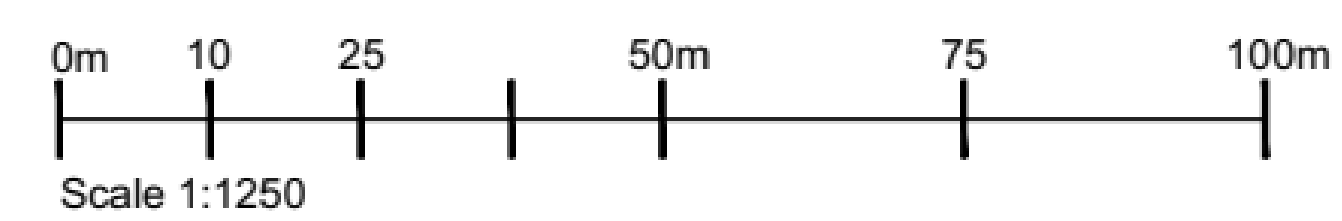

Client
Mr D Gibbs

Project Title
907A Oxford Rd
Reading
RG30 6TP

Drawing Title
Block Plan

Scale
1:500 @A3