


© This drawing is the sole copyright of Archytas Ltd and no part may be reproduced without their written consent.
ONLY SCALE FROM THIS DRAWING FOR THE PURPOSES OF DETERMINING A PLANNING APPLICATION
All dimensions are to be checked on site.
This drawing is to be read in conjunction with all relevant consultants information.

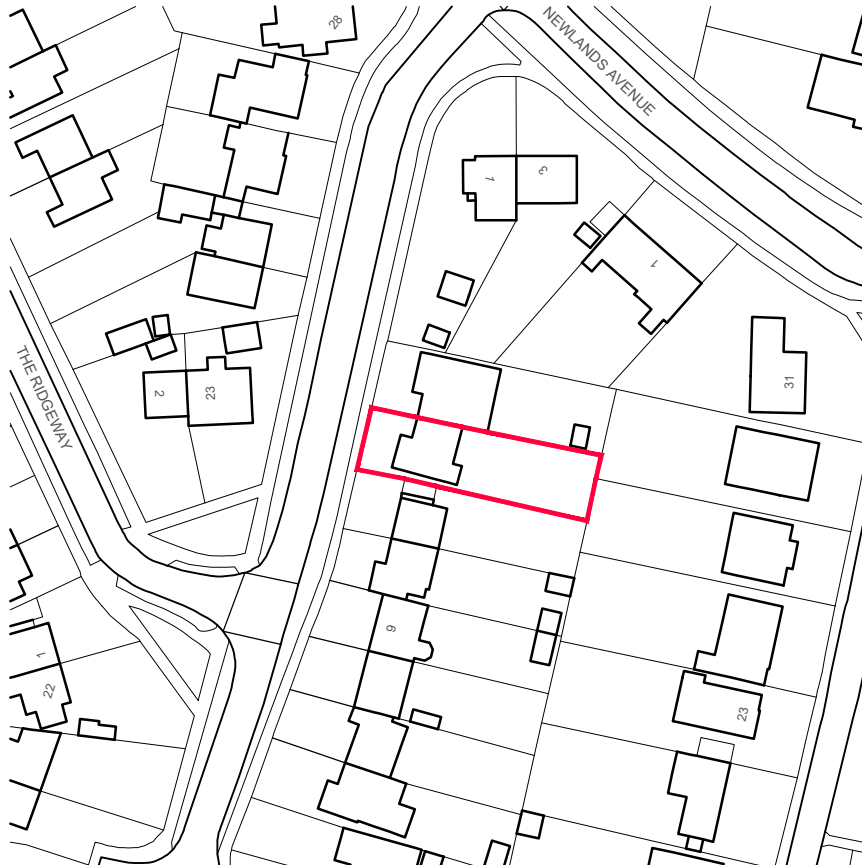

Produced on 15 July 2024 from the Ordnance Survey National Geographic Database and incorporating surveyed revision available at this date.
This map shows the area bounded by 471531 175124,471673 175124,471673 175266,471531 175266,471531 175124
Crown copyright and database rights 2024 OS 100054135. Supplied by copla ltd trading as UKPlanningMaps.com a licensed Ordnance Survey partner (OS 100054135).
Data licence expires 12 July 2025. Unique plan reference: v26/1124058/1512420

LOCATION PLAN

No. Revision

Date

Project Proposed extensions and alterations 3, Berrylands Road, Caversham, Reading, RG4 8NU	Project No	Drg No	Rev
	AL 01653	01	-
	Scale	Drawn by	
Drawing Title Location Plan	1:1250 @ A4		CG
	Date July 2024		
Rowan Lodge Φ Southend Road Φ Southend Bradfield Φ RG7 6ES tel: 0118 9745100 Φ e-mail: enquiries@archytas.co.uk Architectural Design Services Φ Planning Φ Building Design Φ Surveying New Build Φ Extensions Φ Residential and Commercial Φ Listed Buildings			





0 10 20 30 40m
Scale 1:1250