



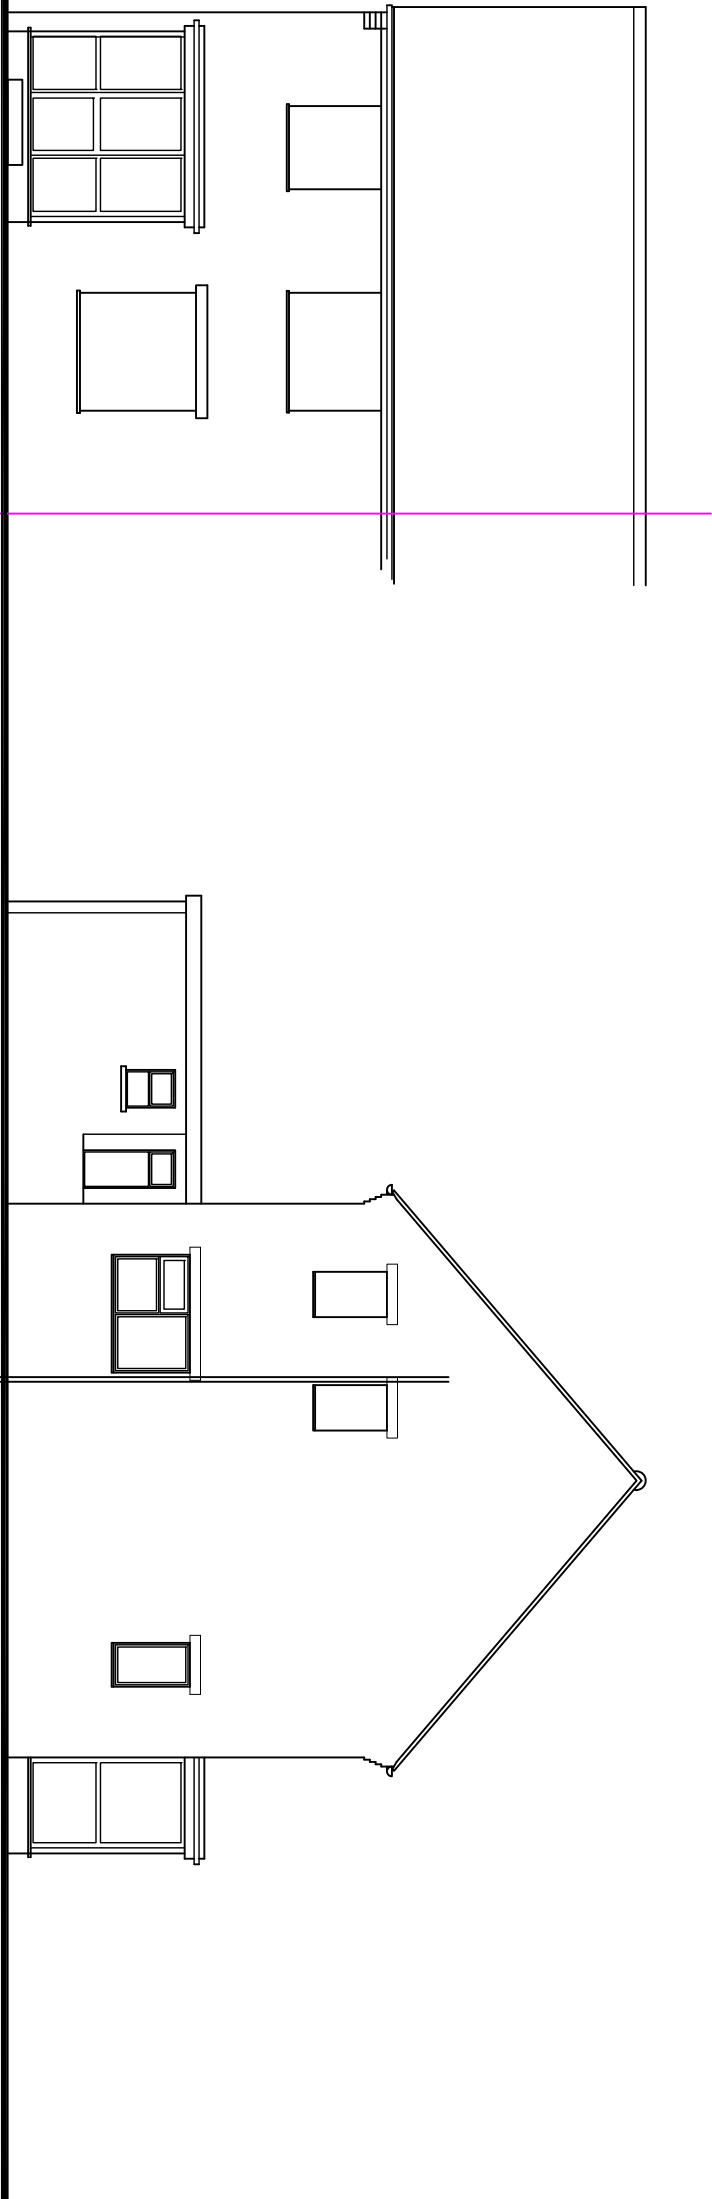


front elevation

side elevation

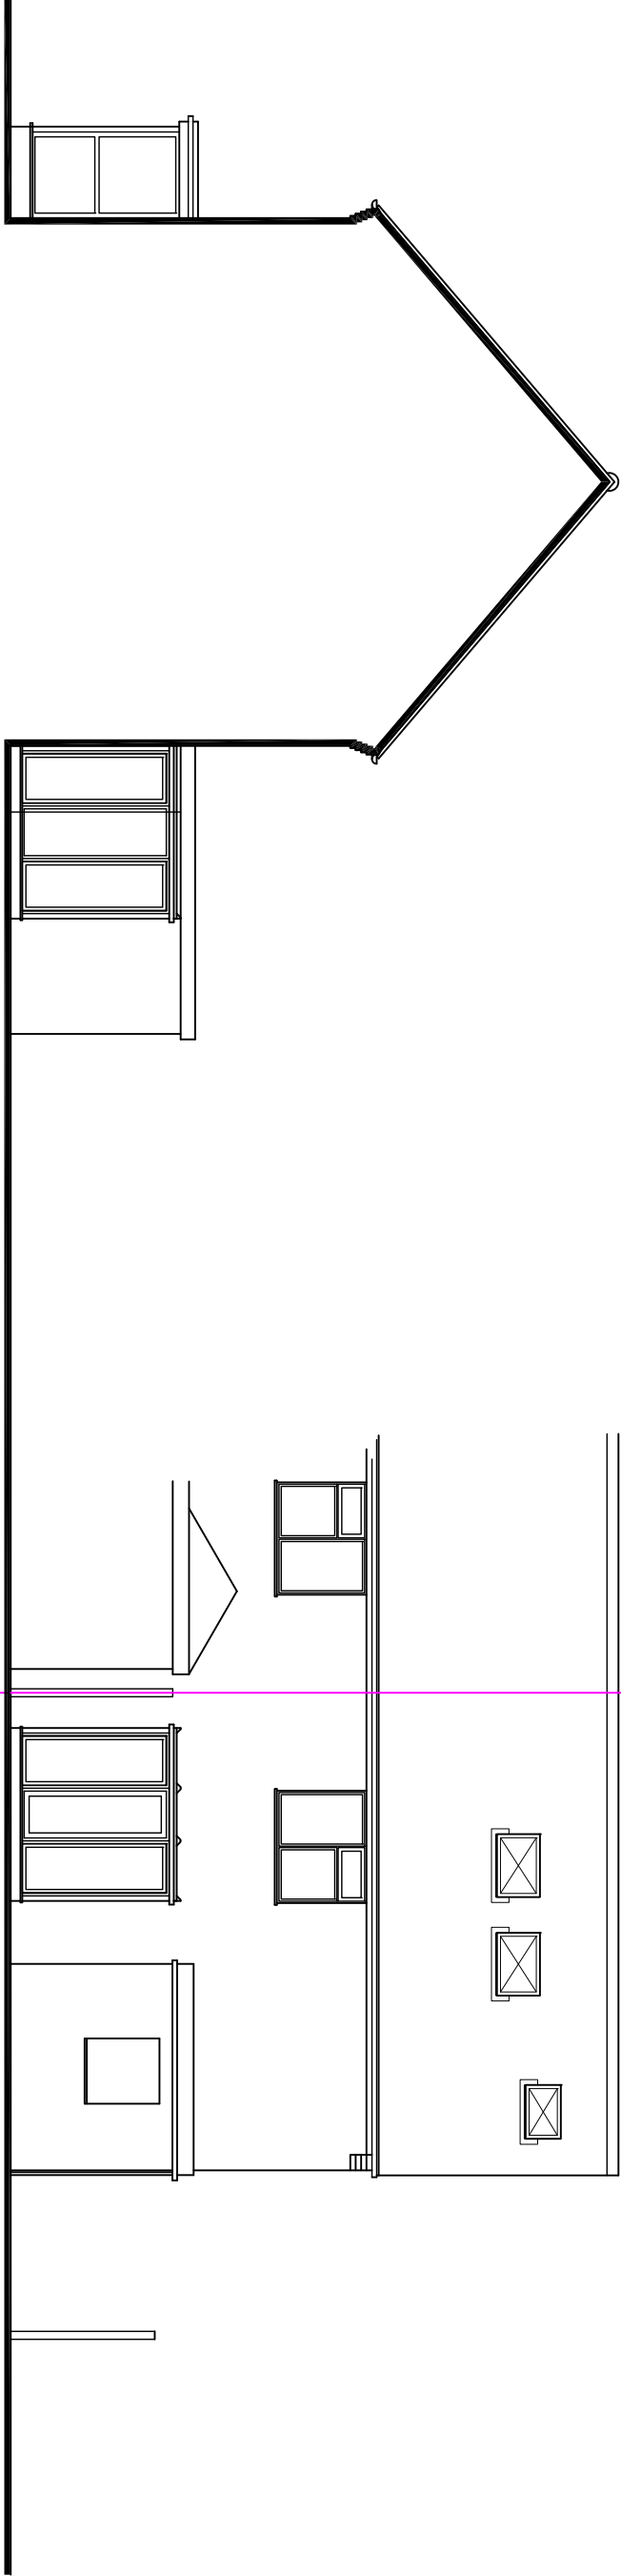


sectional side elevation

rear elevation

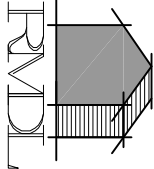

RAMMURTI DESIGN LTD
ARCHITECTURAL & PLANNING SERVICES
268 TILGHURST ROAD, READING RG30 2NE
TEL/FAX: 01189510628 MOB: 07799883574

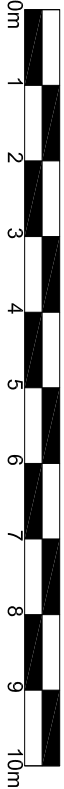

Revised proposals to include a double storey over the approved
Proposed single storey rear extension to existing semi-detached
dwelling
at 193 Hartland Road, Whitley Reading
for Mrs K Mahmood

ELEVATIONS - existing
Scale: 1/100
Date: August 2024

HR193-03 Rev -