




- Kitchen
- 2 x Fridge
 - 2 x Freezers
 - 2 x Hobs
 - 2 x Double oven
 - 2 x Microwave
 - 2 x Sink

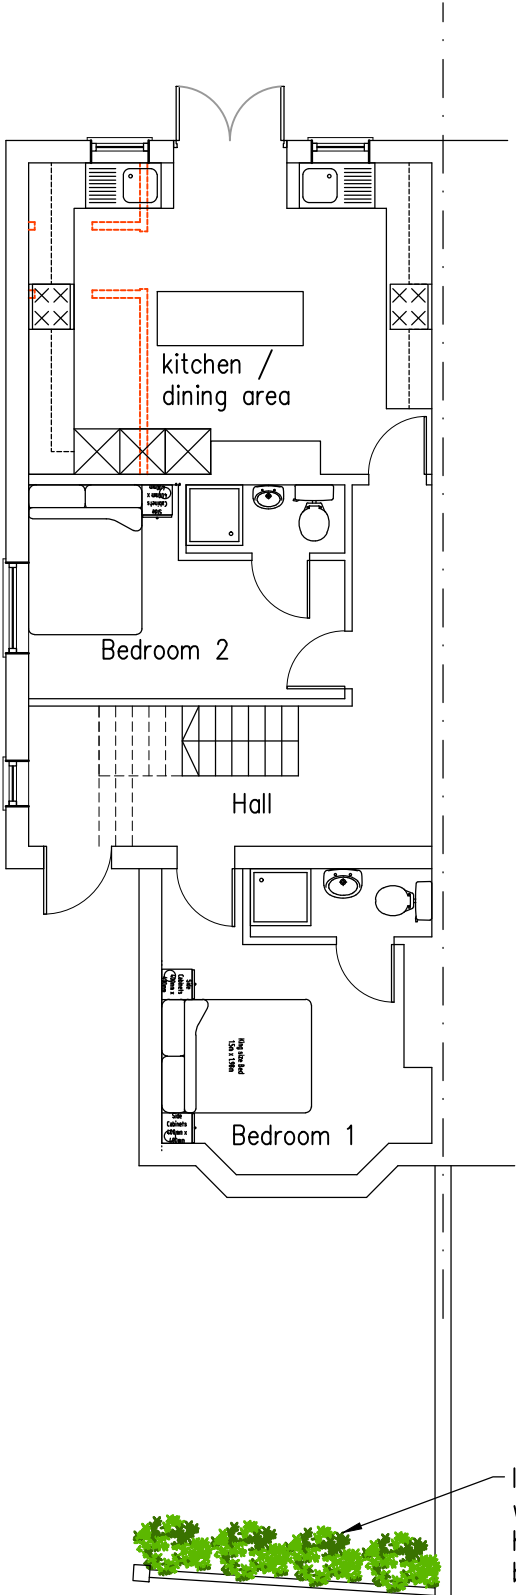


GROUND FLOOR I-100

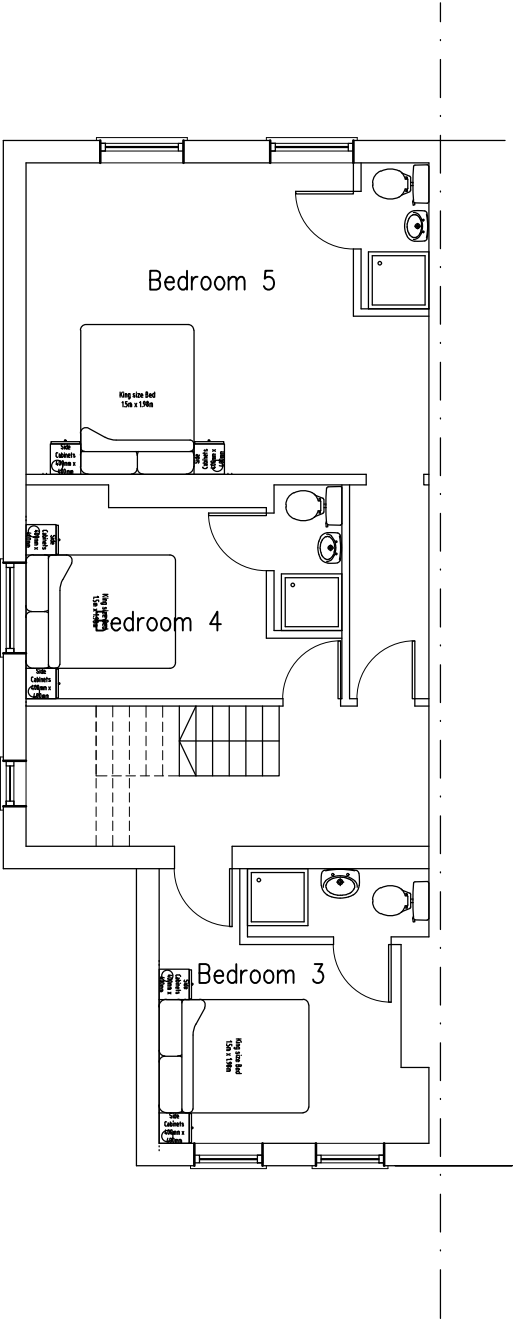

FIRST FLOOR I-100

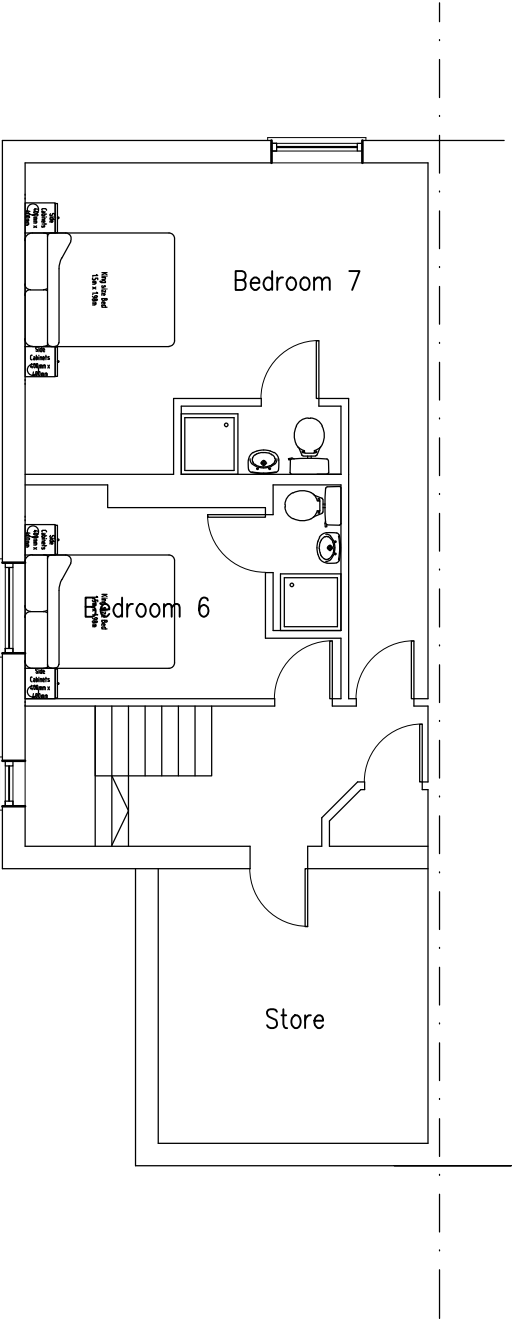

SECOND FLOOR I-100

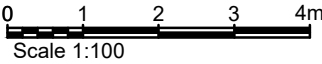

REV. NOTES DATE
KYLE SEELEY
ASSOCIATES
CLIENT
MR I CARDOSO

PROJECT
73 RUSSELL STREET, READING,
RG1 7XG

DRAWING TITLE
PROPOSED PLANS

DRAWN KRMS	DATE 06.11.2024	SCALE 1:100 @ A3
DRAWING No. 005	REV. A	