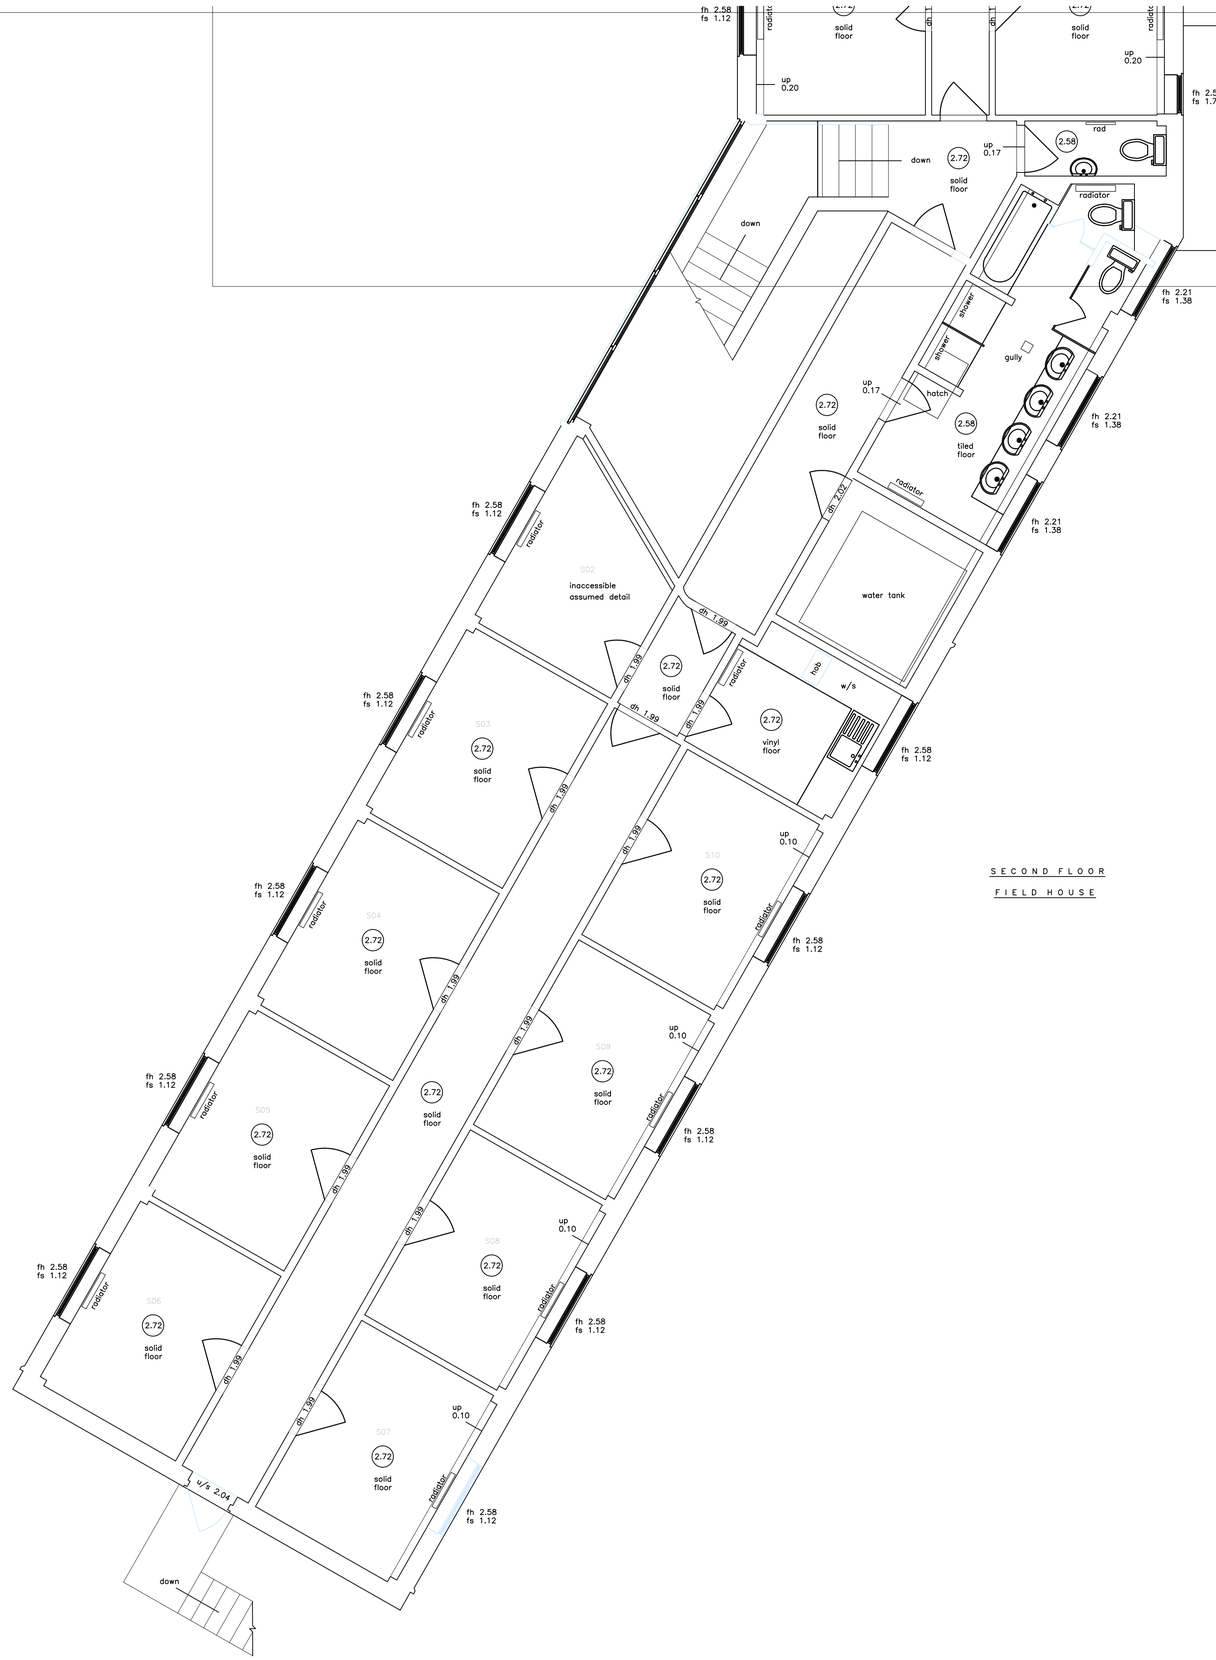

SECOND FLOOR

FIELD HOUSE

NOTES

ALL LEVELS ARE IN METRES DERIVED FROM GPS TRANSFORMATION OSTN02

THIS DRAWING HAS BEEN PRODUCED WITH A PLOT SCALE ACCURACY OF 1:50

tiled roof

KEY (BUILDING)

TBM – temporary bench mark
ffl – finished floor level
tl – threshold level
fh – floor to head height
sh – sill to head height
fs – floor to sill height
u/s – underside height
ah – arch head height
sp – arch springing point height
(1.23) – room height
rad – radiator
htr – heater
hwt – hot water tank
wc – toilet
wb – wash basin
shr – shower
bdt – bidet
ur – urinal
hd – hand dryer
wp – waste pipe
vp – vent pipe
rwp – rain water pipe
wf – water fountain
g – gully
rl – roof light
sus.c – suspended ceiling

elec – electricity
e/mtr – electricity meter
g/mtr – gas meter
fhr – fire hose reel
bt – telecommunications point
ss – single electricity socket
ds – double electricity socket
ls – light switch
cp – cooker point
db – fuse box
lf – light fitting
fl – fluorescent light fitting
bsr – intruder alarm sensor
fsr – fire alarm sensor
ab – alarm box
wm – water meter
wtr – water
ic – inspection chamber
mh – manhole cover
cl – cover level
il – invert level
ø – pipe diameter
f/b – floorboard
conc – concrete
bk – brick
q/tiles – quarry tiles

© Copyright Midland Survey Ltd . Reproduction of this information prohibited without written authorisation from Midland Survey Ltd.

MIDLAND SURVEY LTD

Client	ASSOCIATED ARCHITECTS
Site Address	LEIGHTON PARK SCHOOL, SHINFIELD ROAD, READING, RG2 7DH.
Surveyor	MS
Date	APRIL 2012
Scale	1:50@A1
Dwg No	15776 FH/3/1
Checked	DJ

Cromwell House, Westfield Road, Southam, Warwickshire, CV47 0JH.
Tel: 01926 810811 Fax 01926 810812
E-Mail: mail@midlandsurvey.co.uk
www.midlandsurvey.co.uk