NOTES

THIS DRAWING HAS BEEN PRODUCED WITH A PLOT SCALE ACCURACY OF 1:50

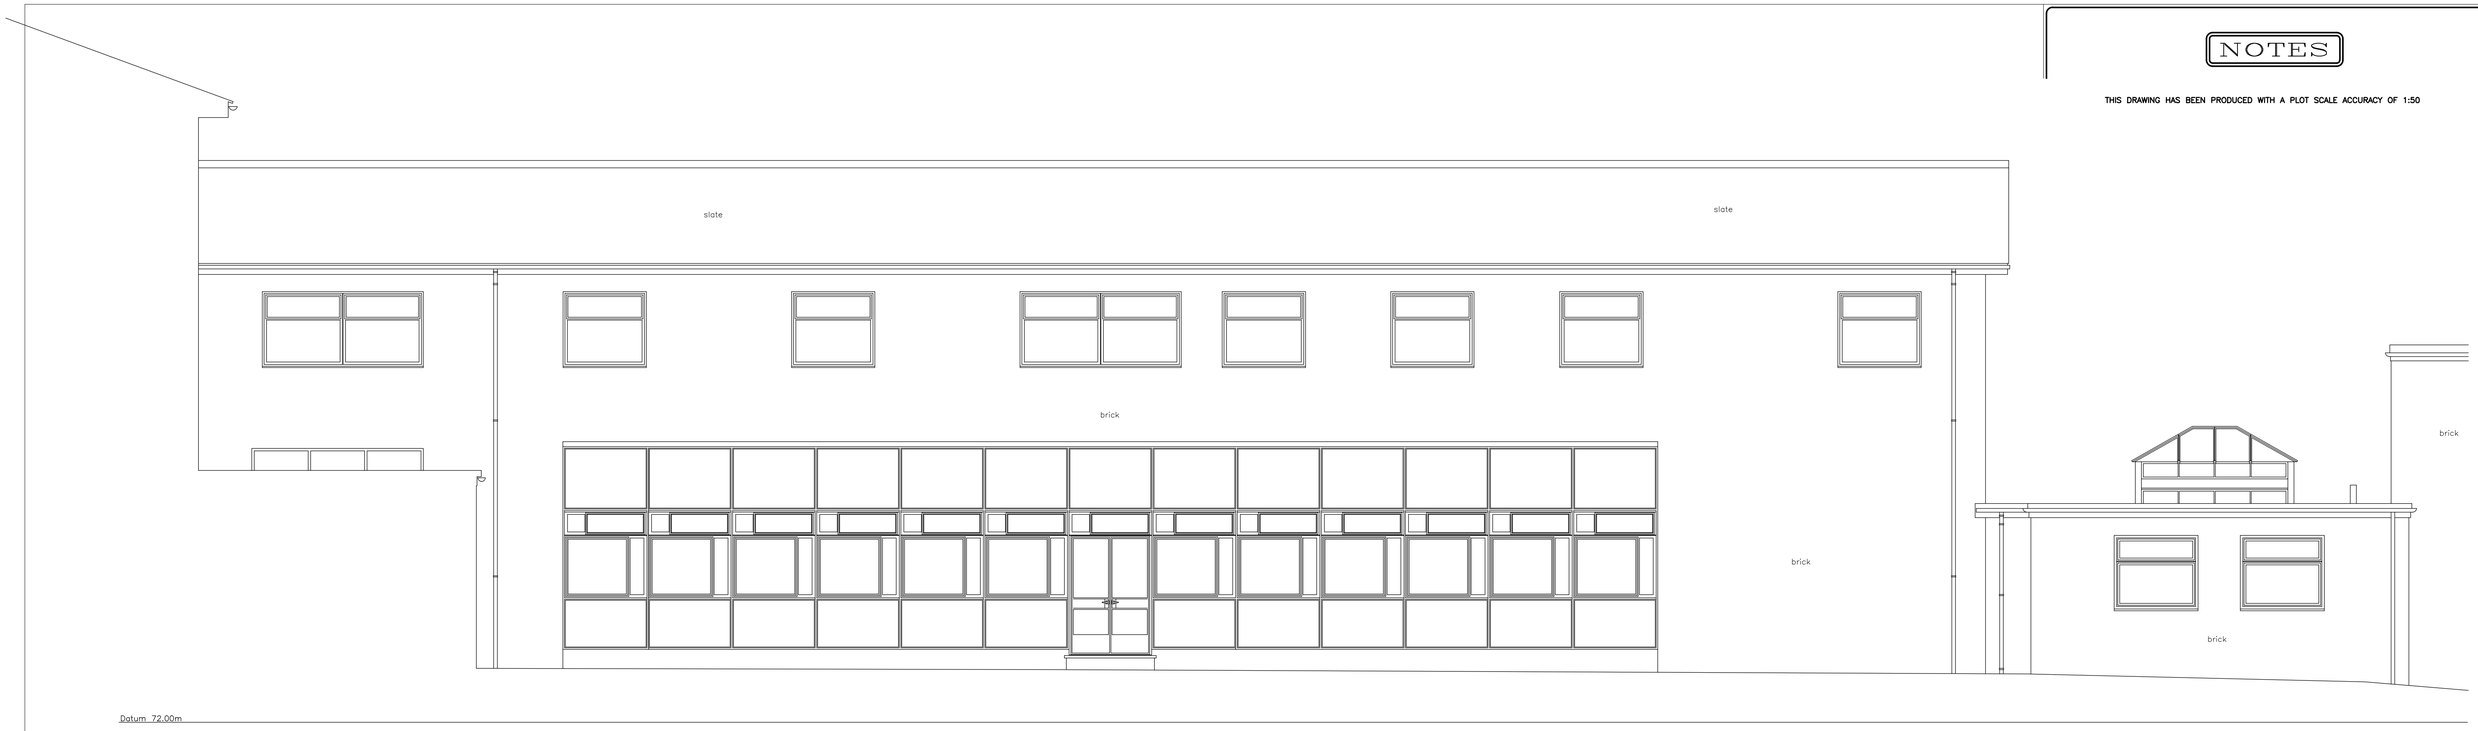

SOUTH – EAST ELEVATION

ELEVATION 5

SOUTH ELEVATION

ELEVATION 6

ELEVATION KEYPLAN

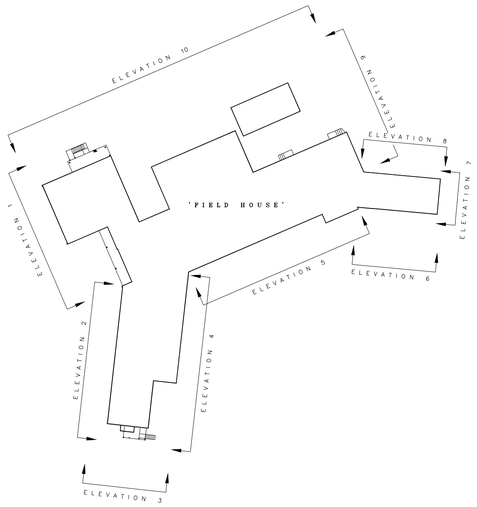

© Copyright Midland Survey Ltd . Reproduction of this information prohibited without written authorisation from Midland Survey Ltd.

MIDLAND SURVEY LTD

Client	ASSOCIATED ARCHITECTS
Site Address	LEIGHTON PARK SCHOOL, SHINFIELD ROAD, READING, RG2 7DH.
Surveyor	D.S.D
Date	APRIL 2012
Scale	1:50 @ A1
Dwg No	15776 FH/4/3
Checked	D.C.J

Cromwell House, Westfield Road, Southam, Warwickshire, CV47 0JH.
Tel: 01926 810811 Fax 01926 810812
E–Mail: mail@midlandsurvey.co.uk
www.midlandsurvey.co.uk