SOUTH ELEVATION

ELEVATION 3

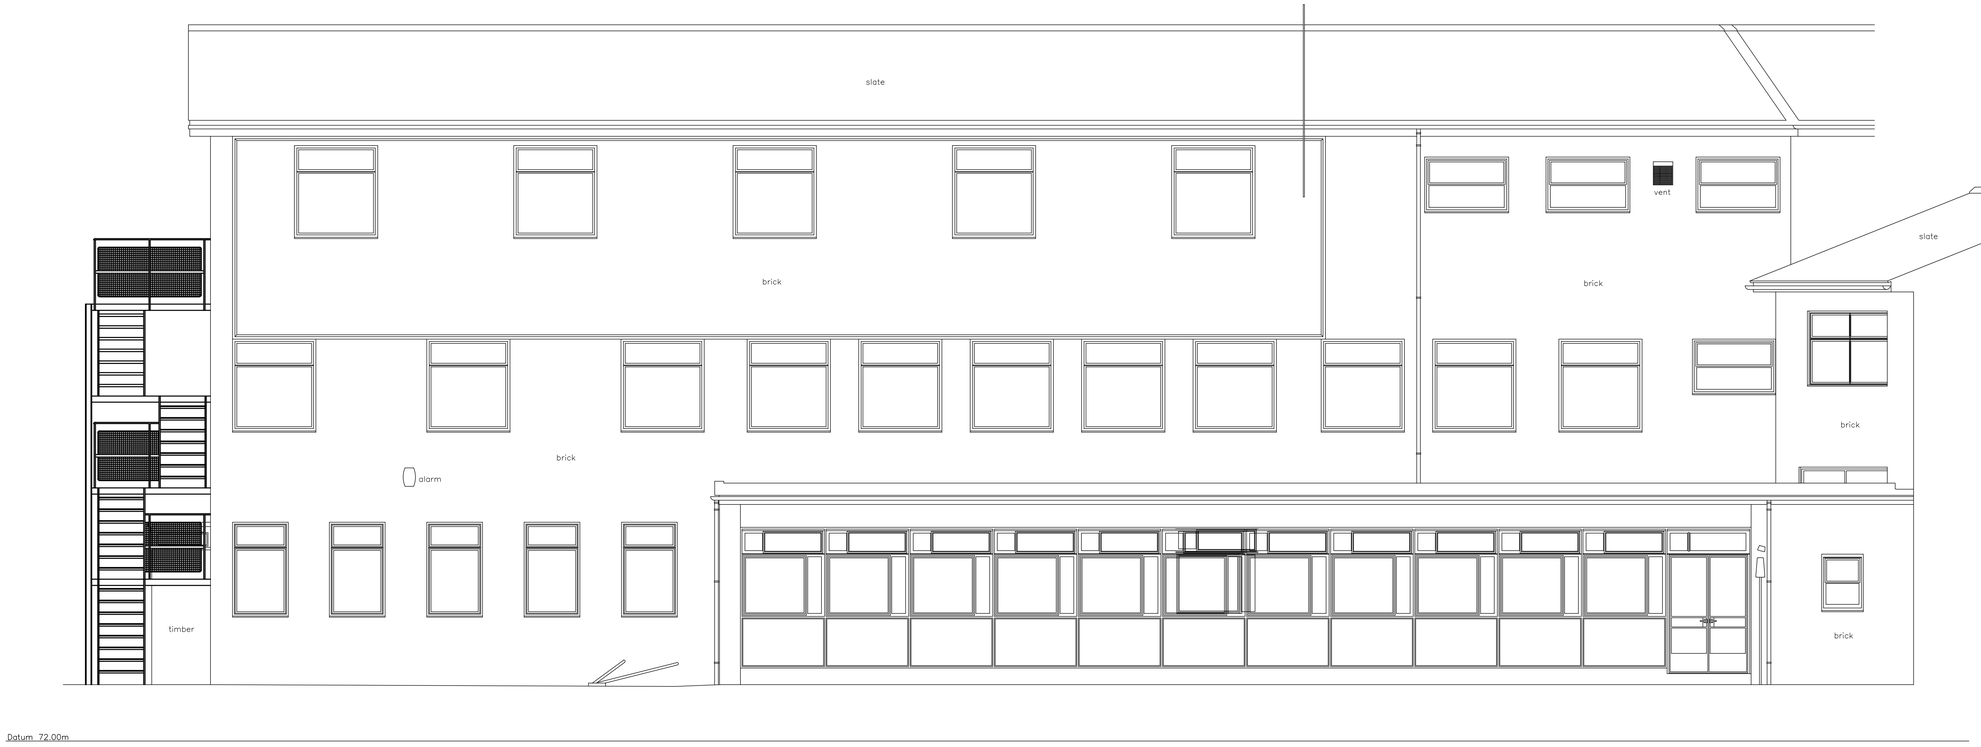

EAST ELEVATION

ELEVATION 4

NOTES

THIS DRAWING HAS BEEN PRODUCED WITH A PLOT SCALE ACCURACY OF 1:50

ELEVATION KEYPLAN

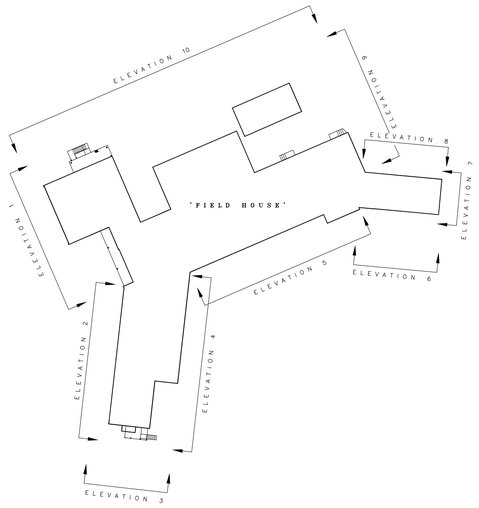

© Copyright Midland Survey Ltd . Reproduction of this information prohibited without written authorisation from Midland Survey Ltd.

MIDLAND SURVEY LTD

Client: ASSOCIATED ARCHITECTS	
Site Address: LEIGHTON PARK SCHOOL, SHINFIELD ROAD, READING, RG2 7DH.	Surveyor: D.S.D
Date: APRIL 2012	Scale: 1:50 @ A1
Dwg No: 15776 FH/4/2	Checked: D.C.J

Cromwell House, Westfield Road, Southam, Warwickshire, CV47 0JH.
Tel: 01926 810811 Fax 01926 810812
E-Mail: mail@midlandsurvey.co.uk
www.midlandsurvey.co.uk