




GROUND FLOOR

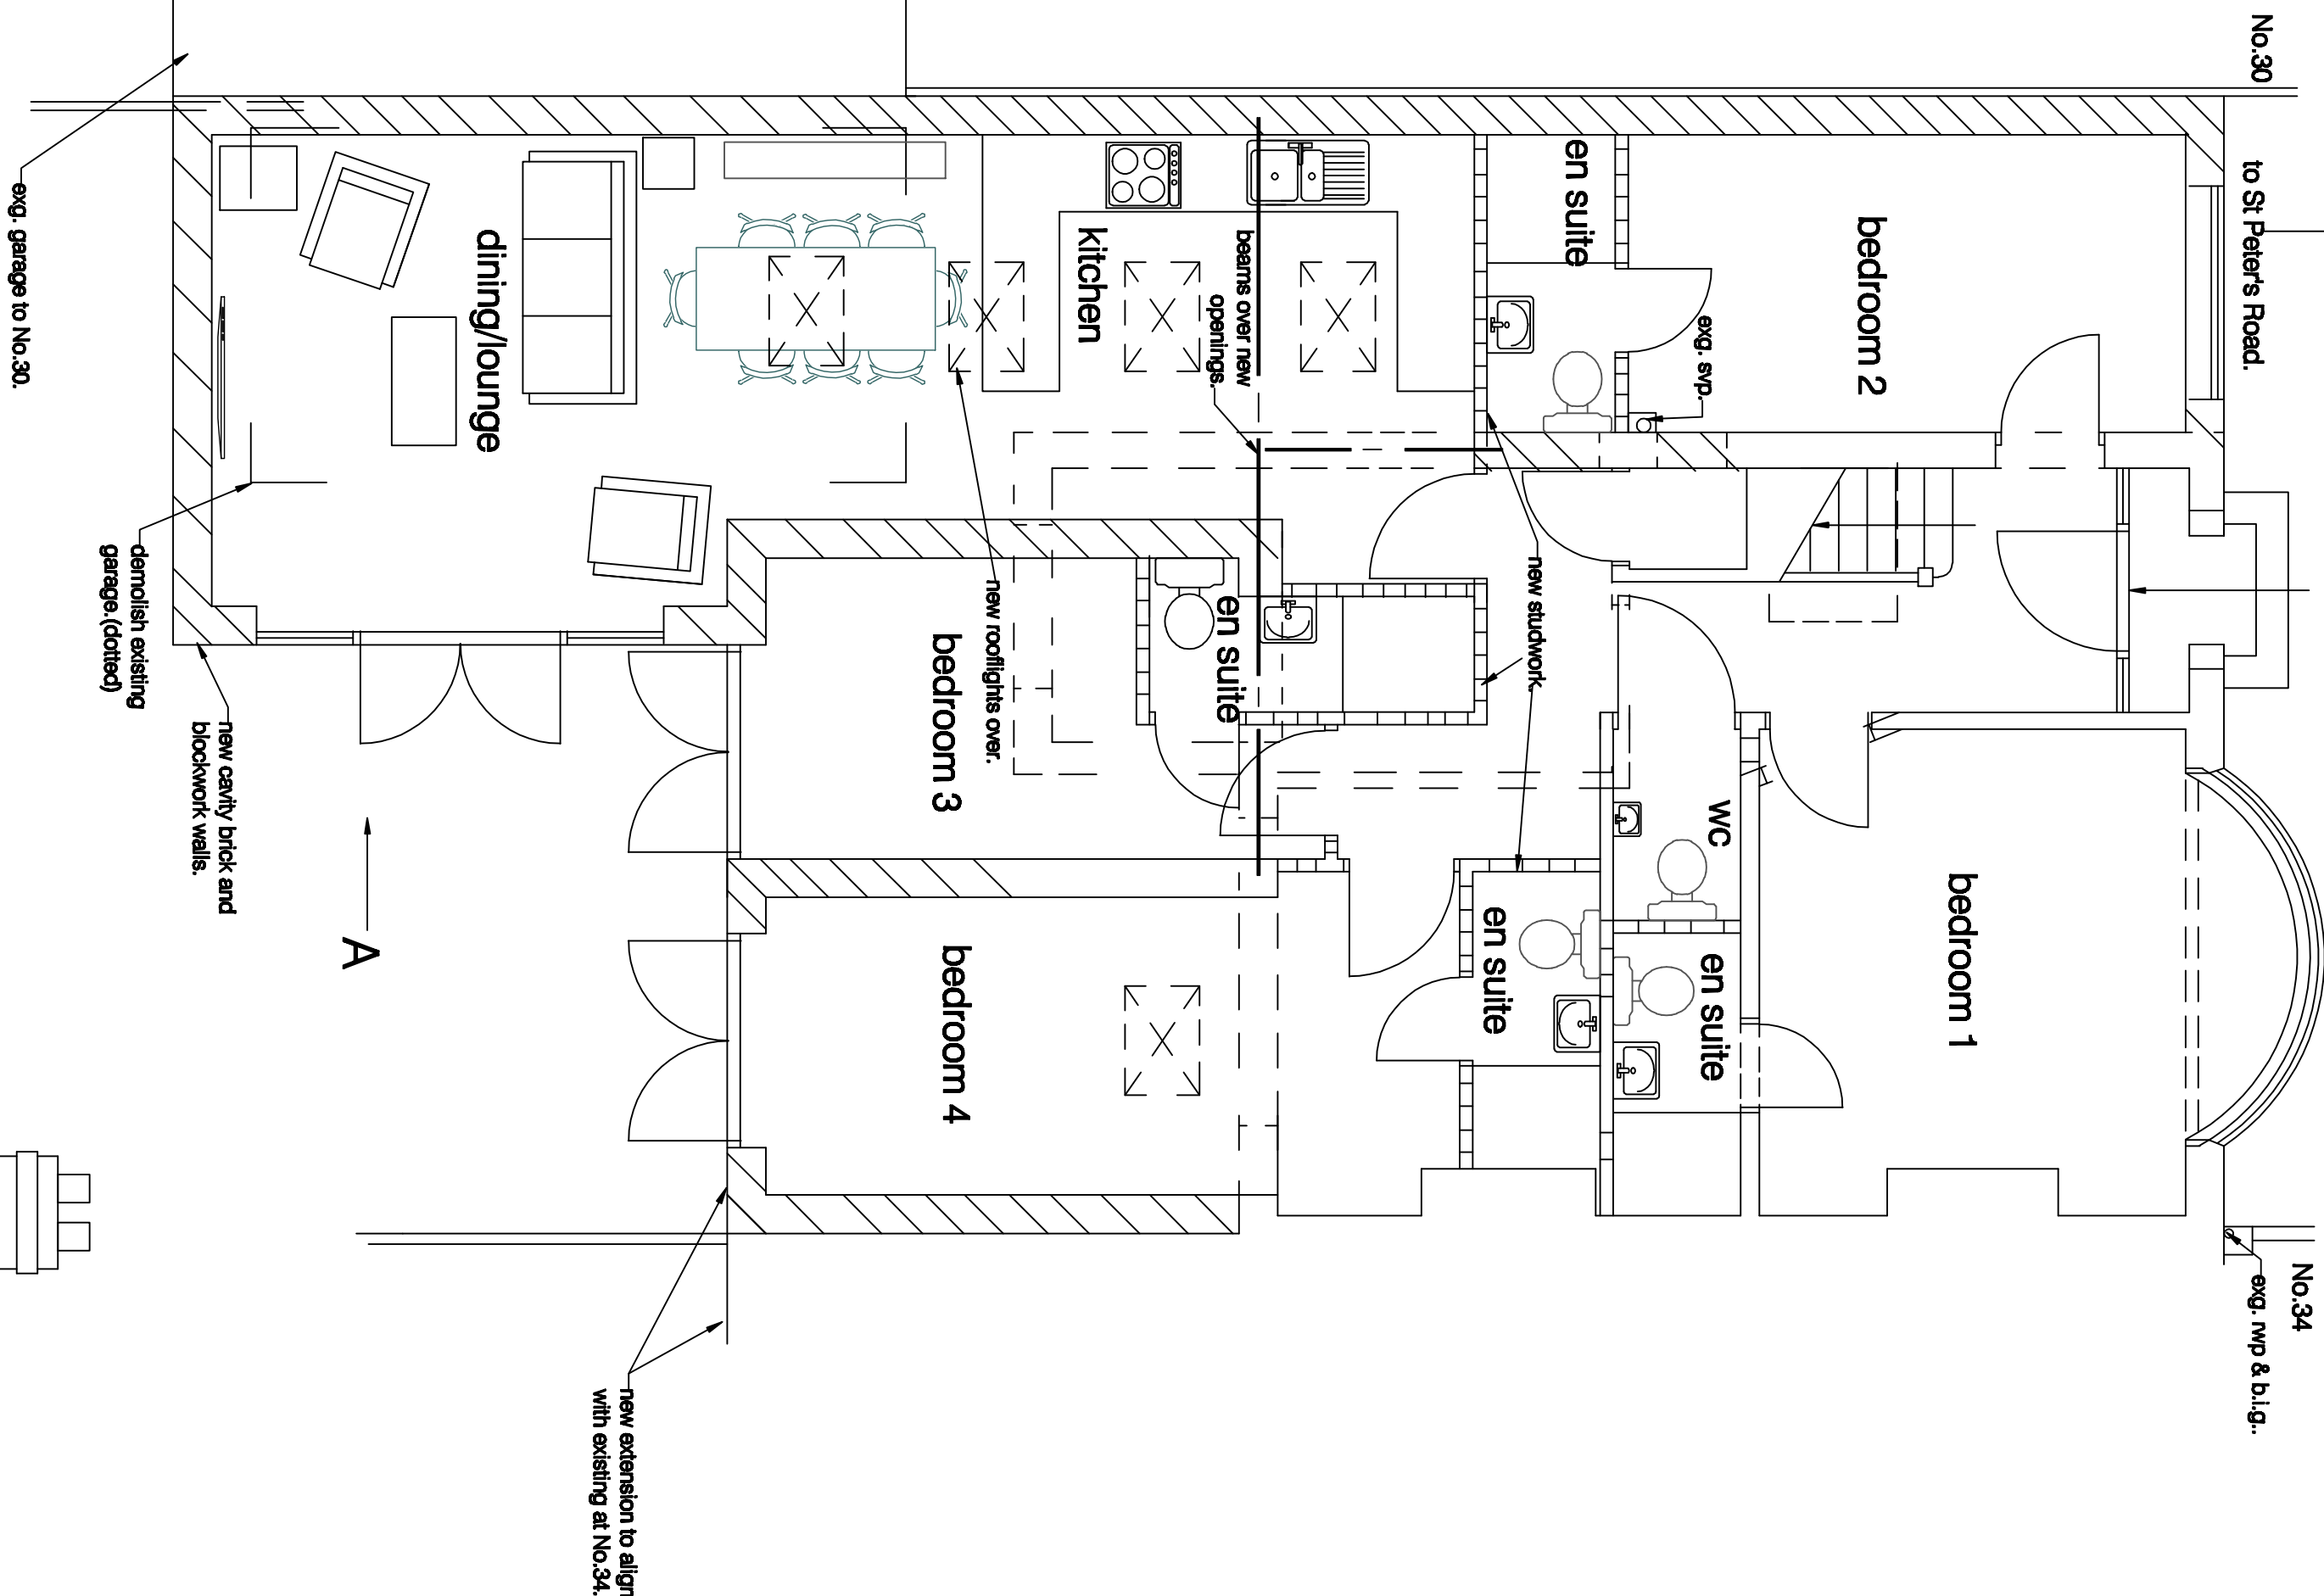


FIRST FLOOR

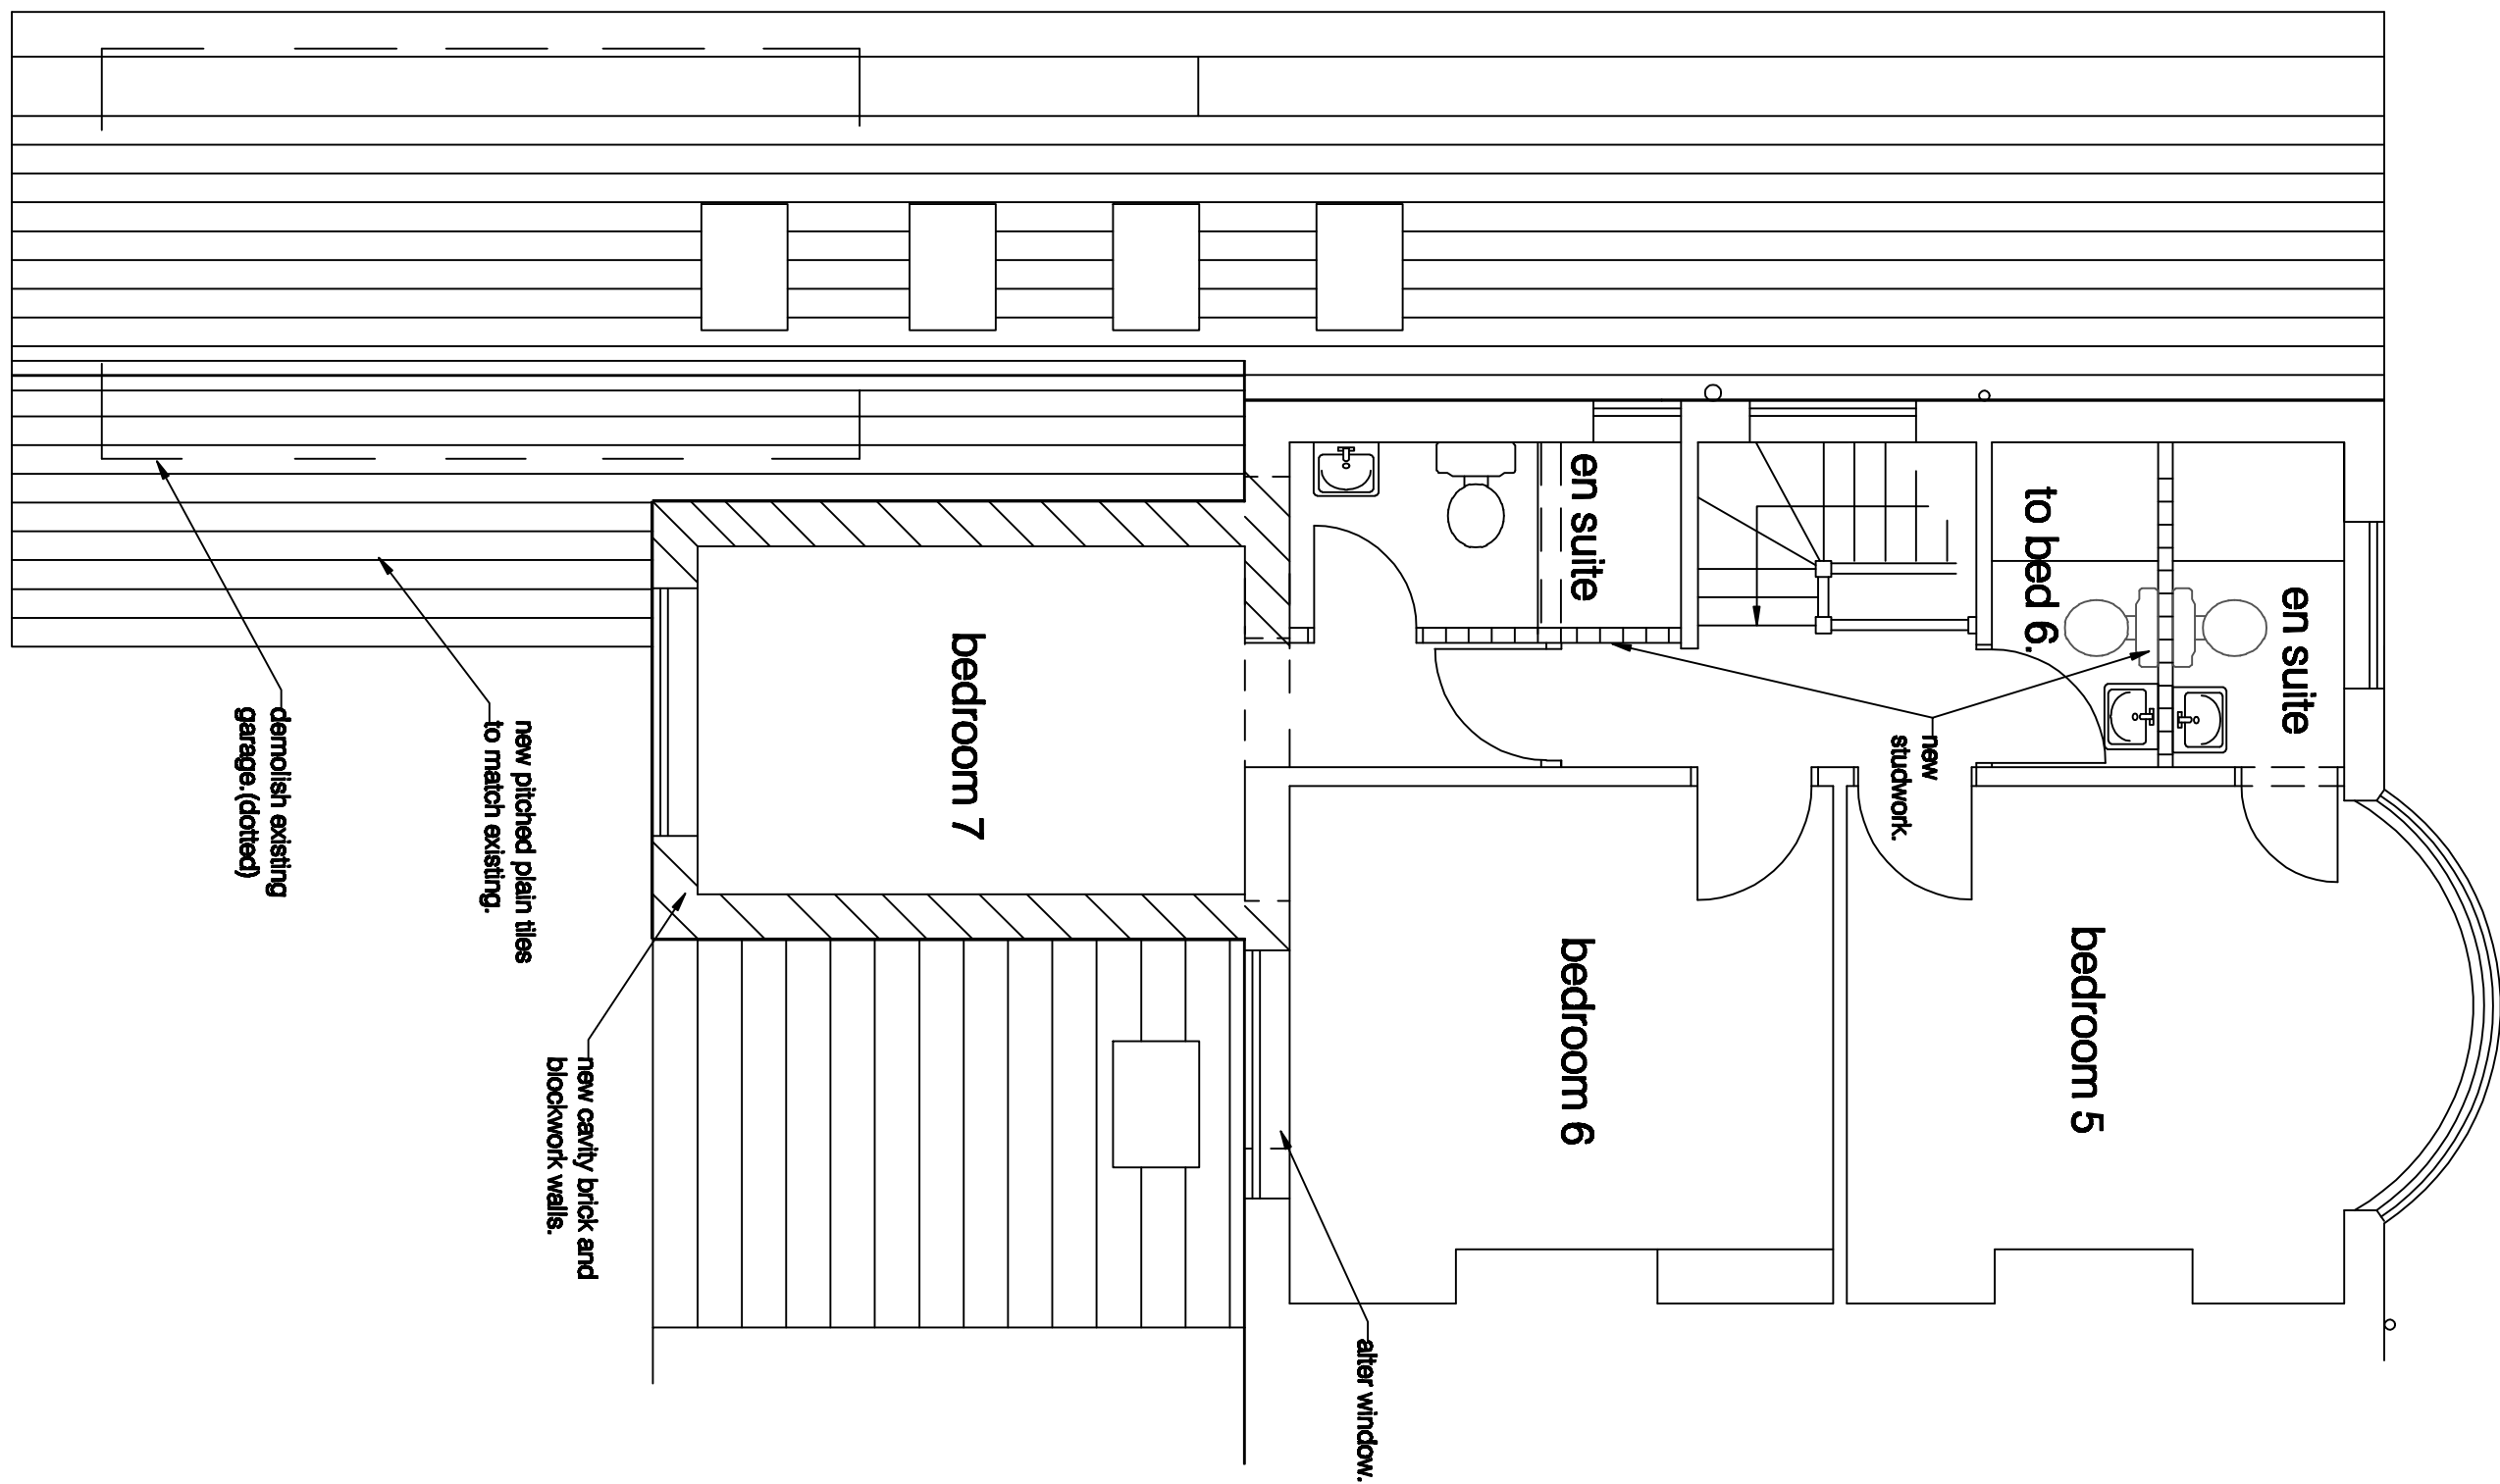


REAR

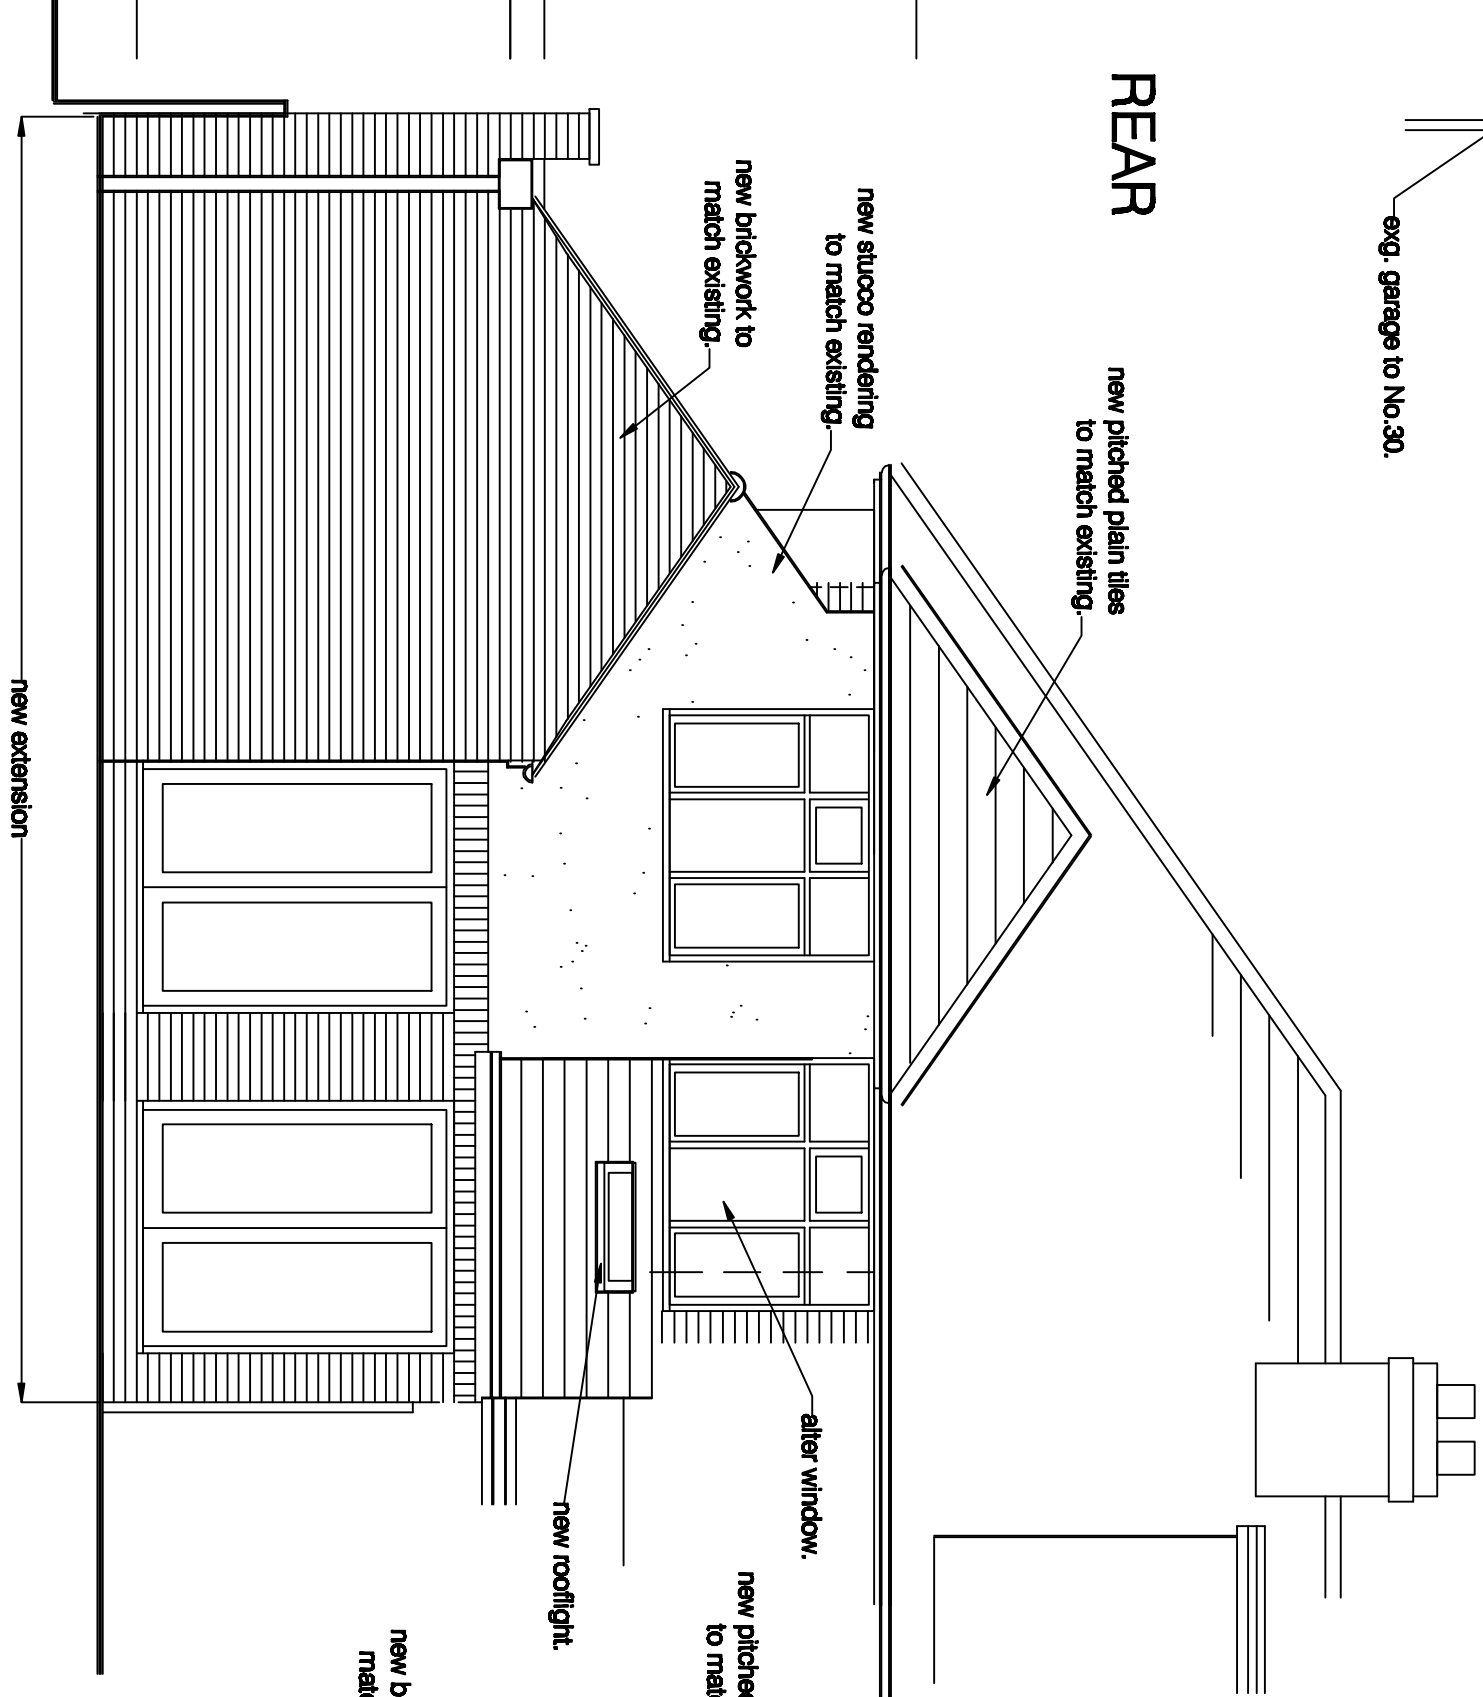


SIDE

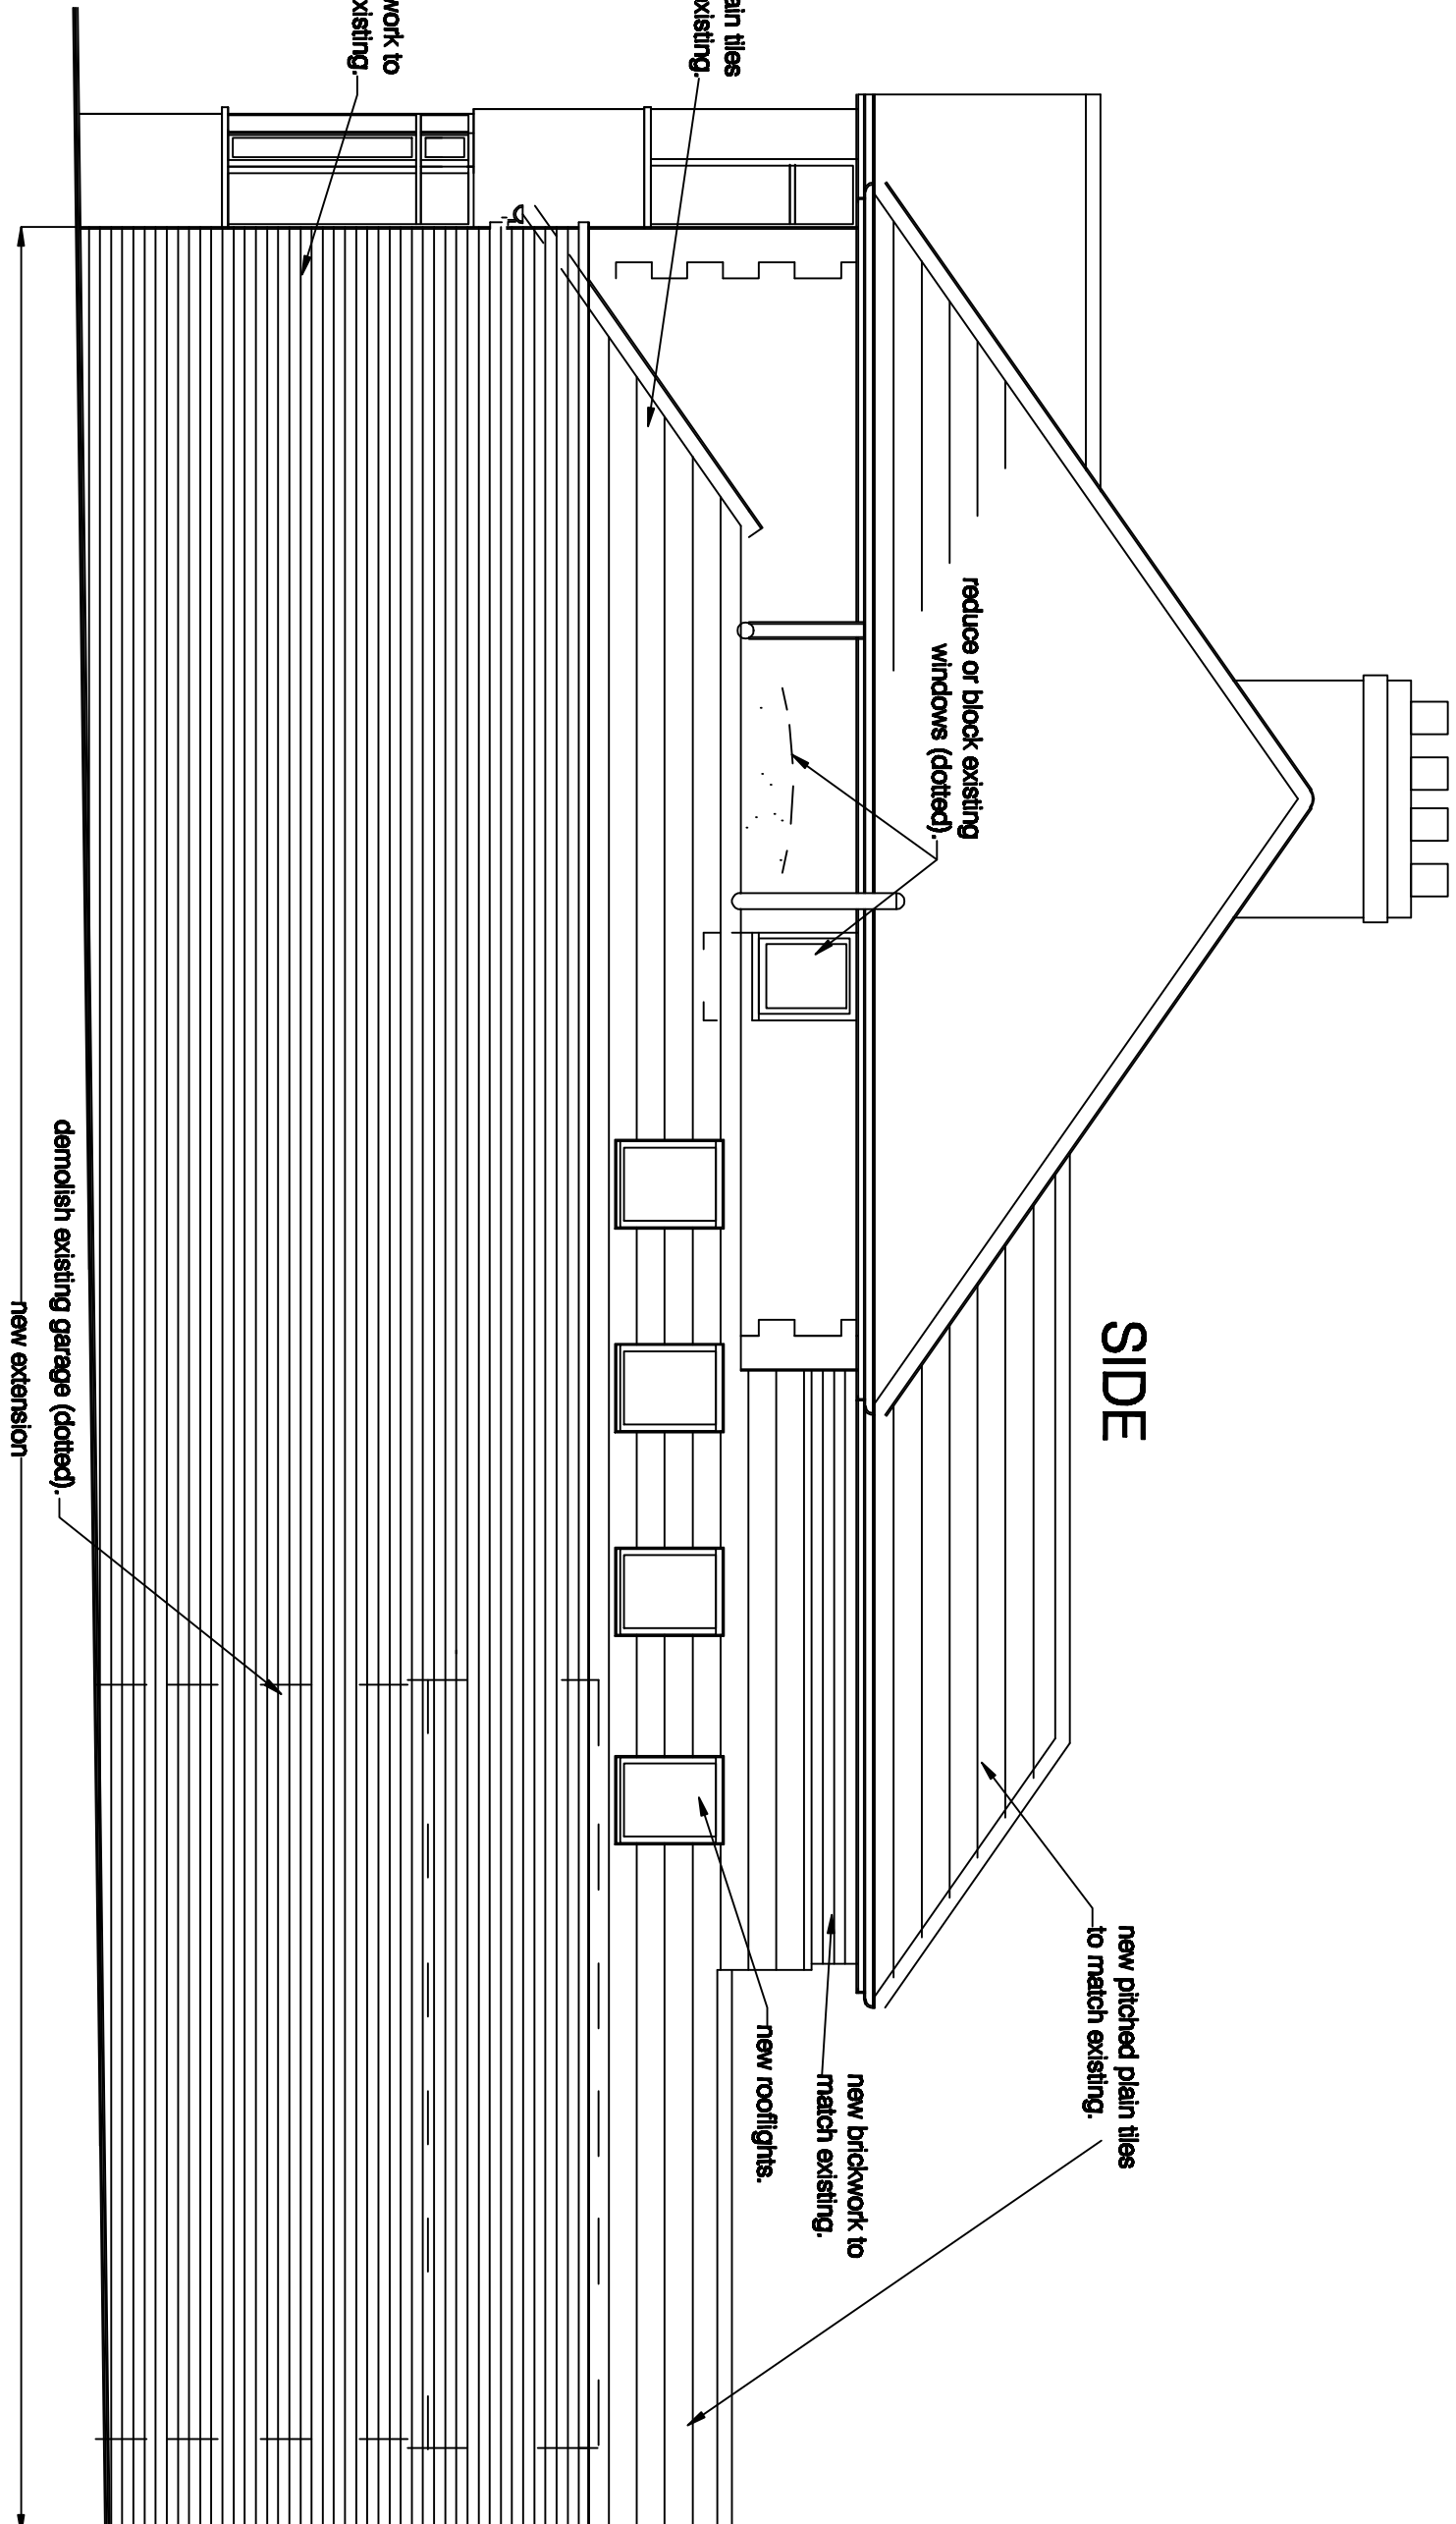

FRONT

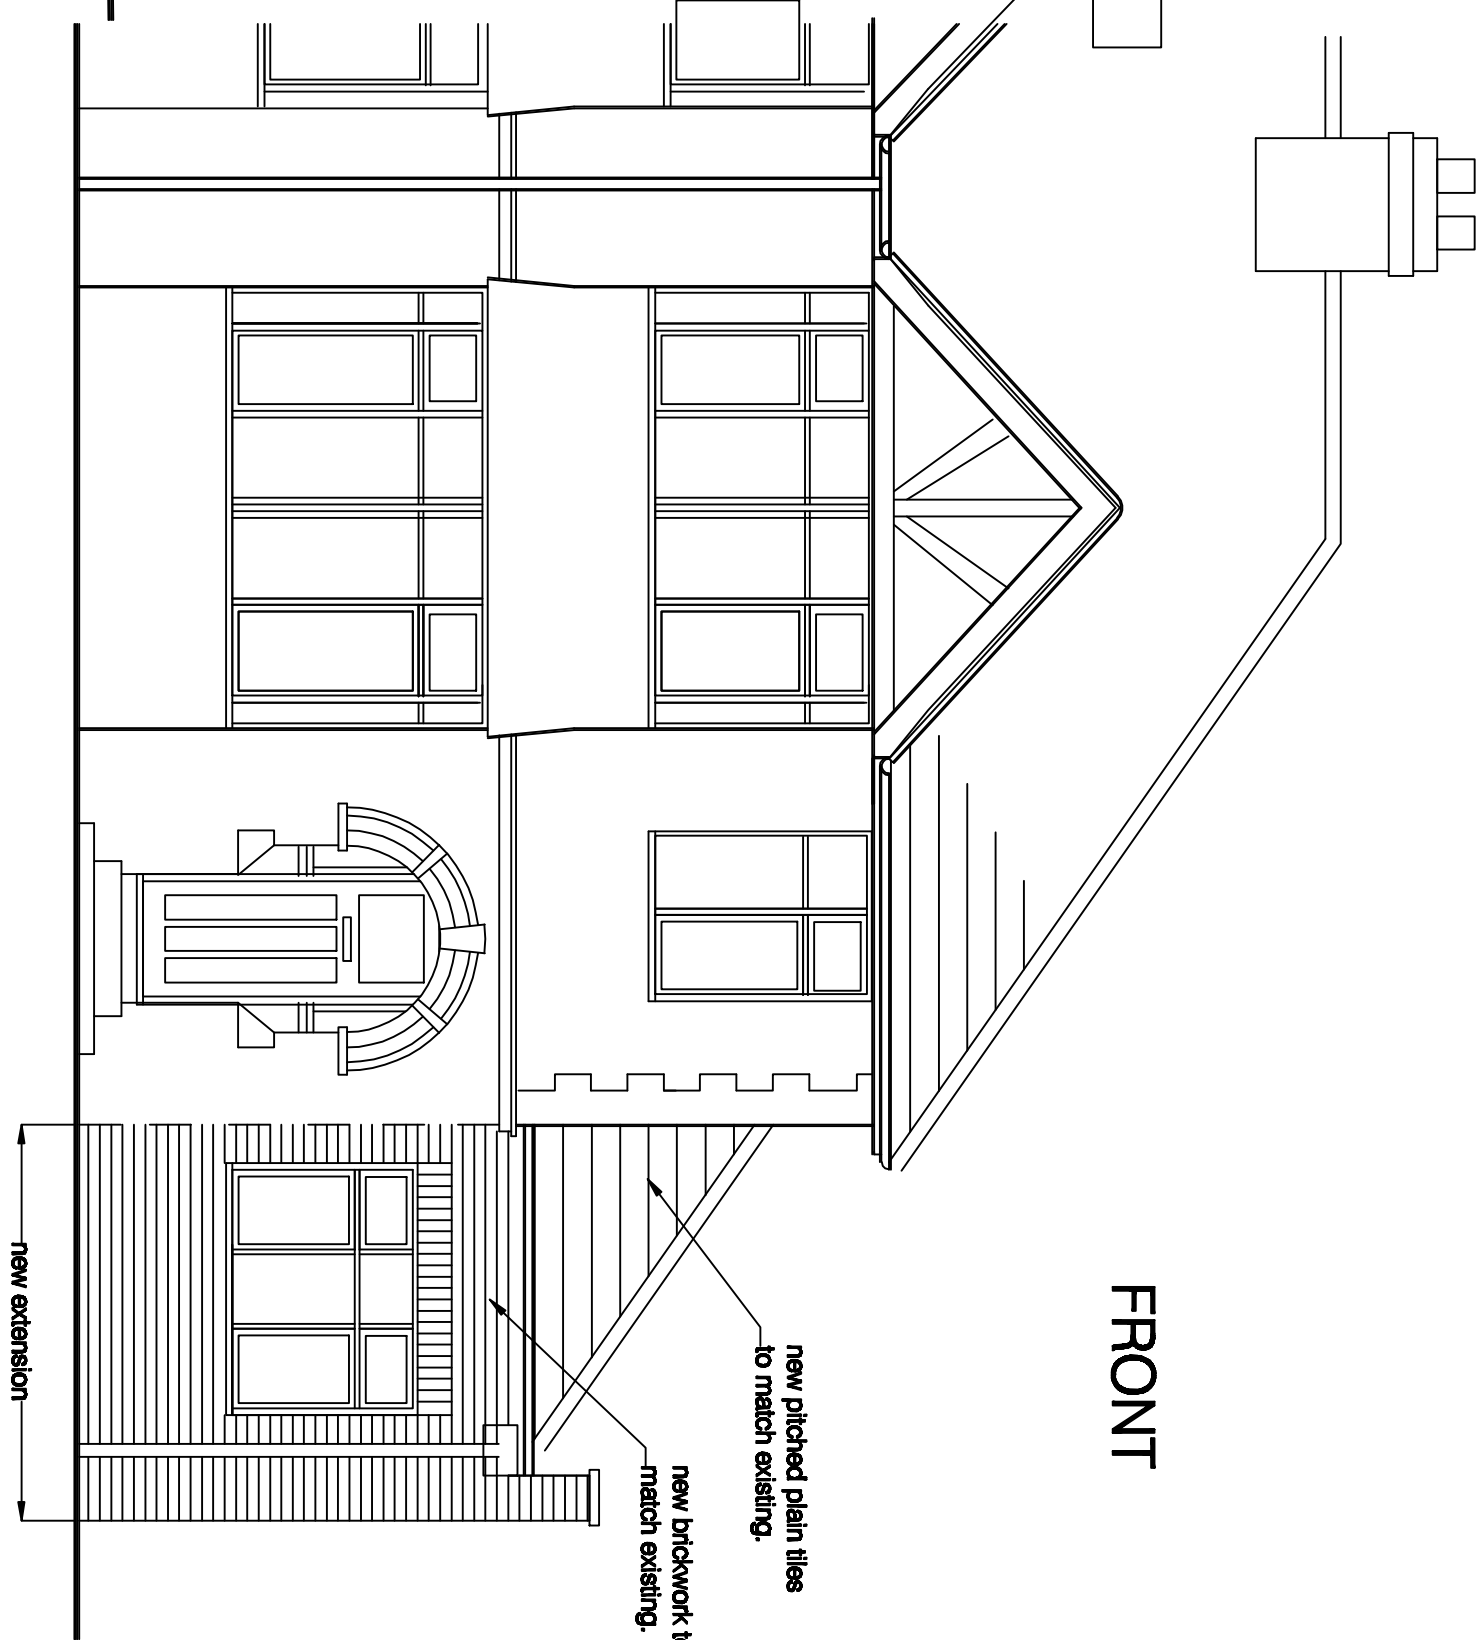

VIEW A

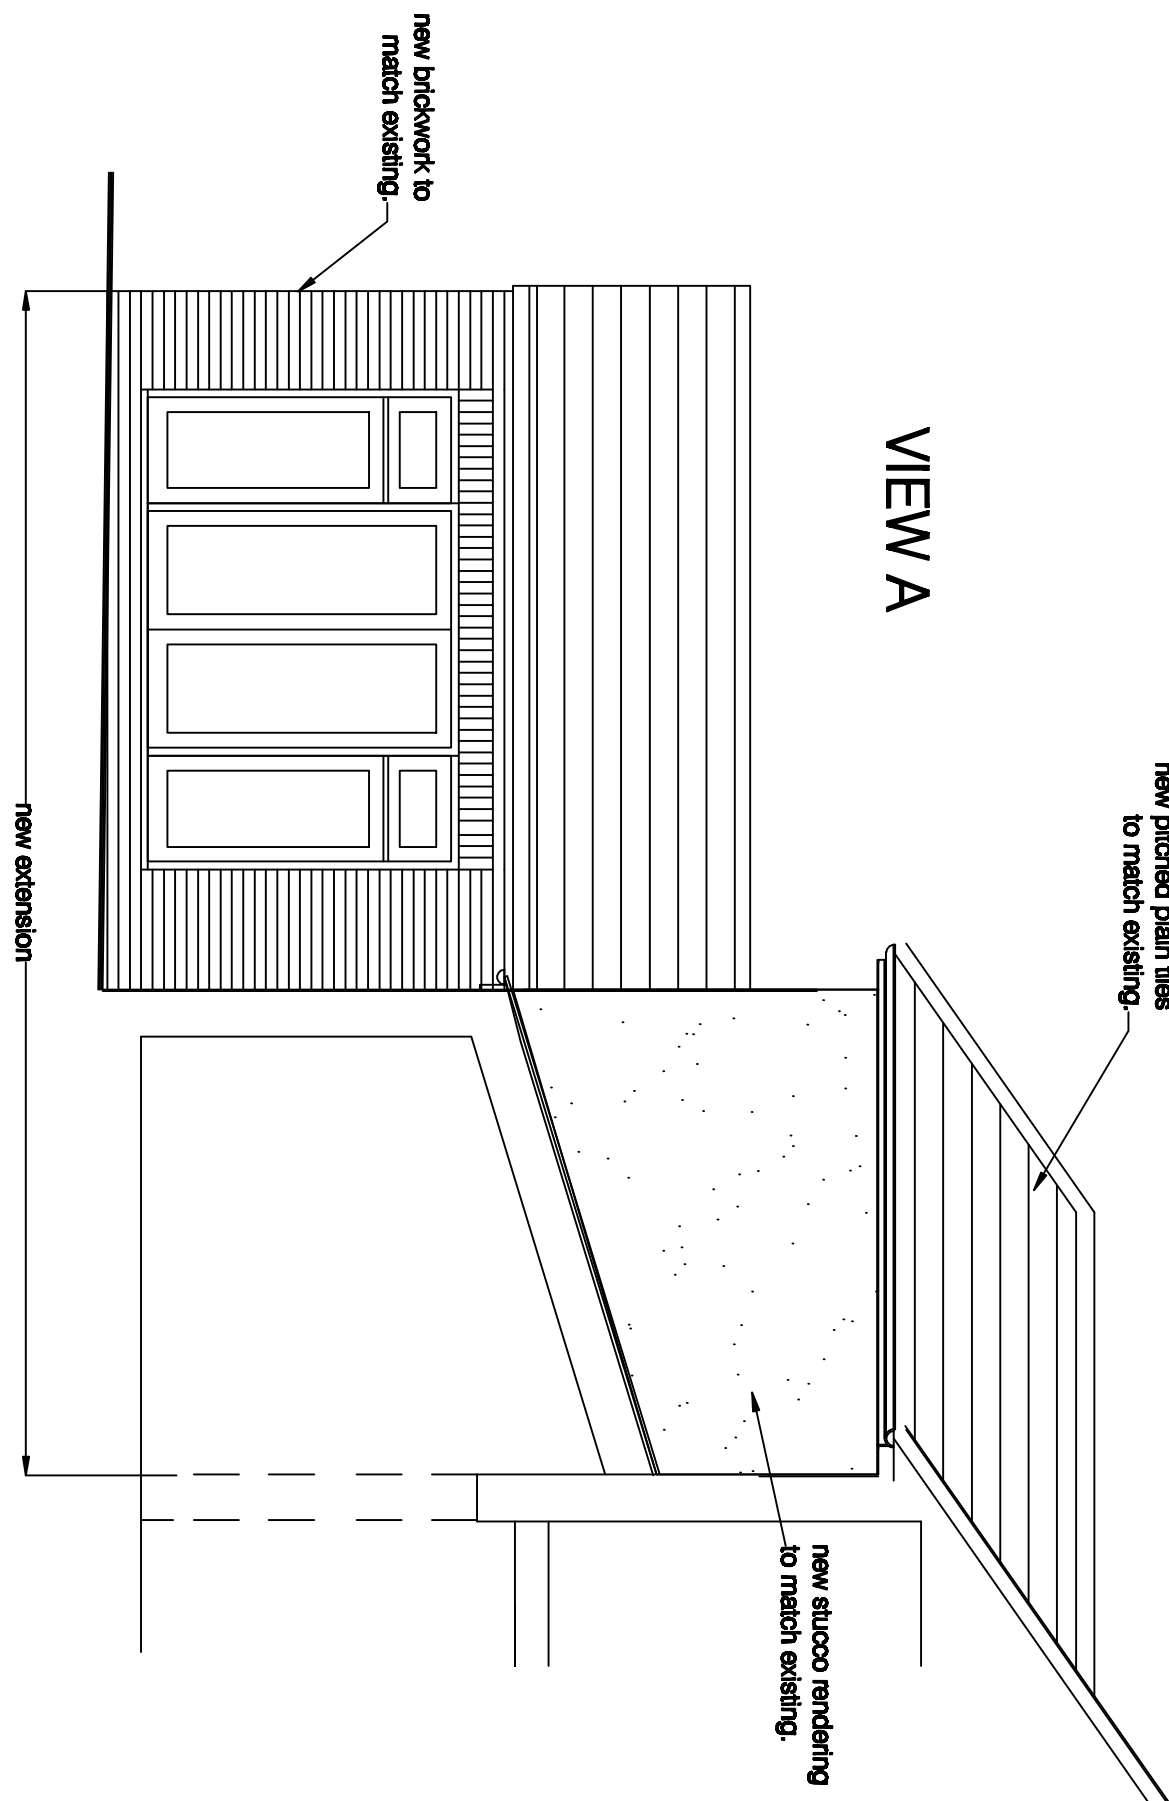

project
for
title

Drawing no:

1397 / 2

M D Howlett
architectural consultant

11 Prospect Street, Caversham, Reading
Berkshire RG4 8JB. Tel/Fax: (0118) 947 7117
Email: pmharc@globeinet.co.uk

Date: October 2024

SCALE: 1:50@A1 & 1:100@A3

0 1 2 metres