



GROUND FLOOR

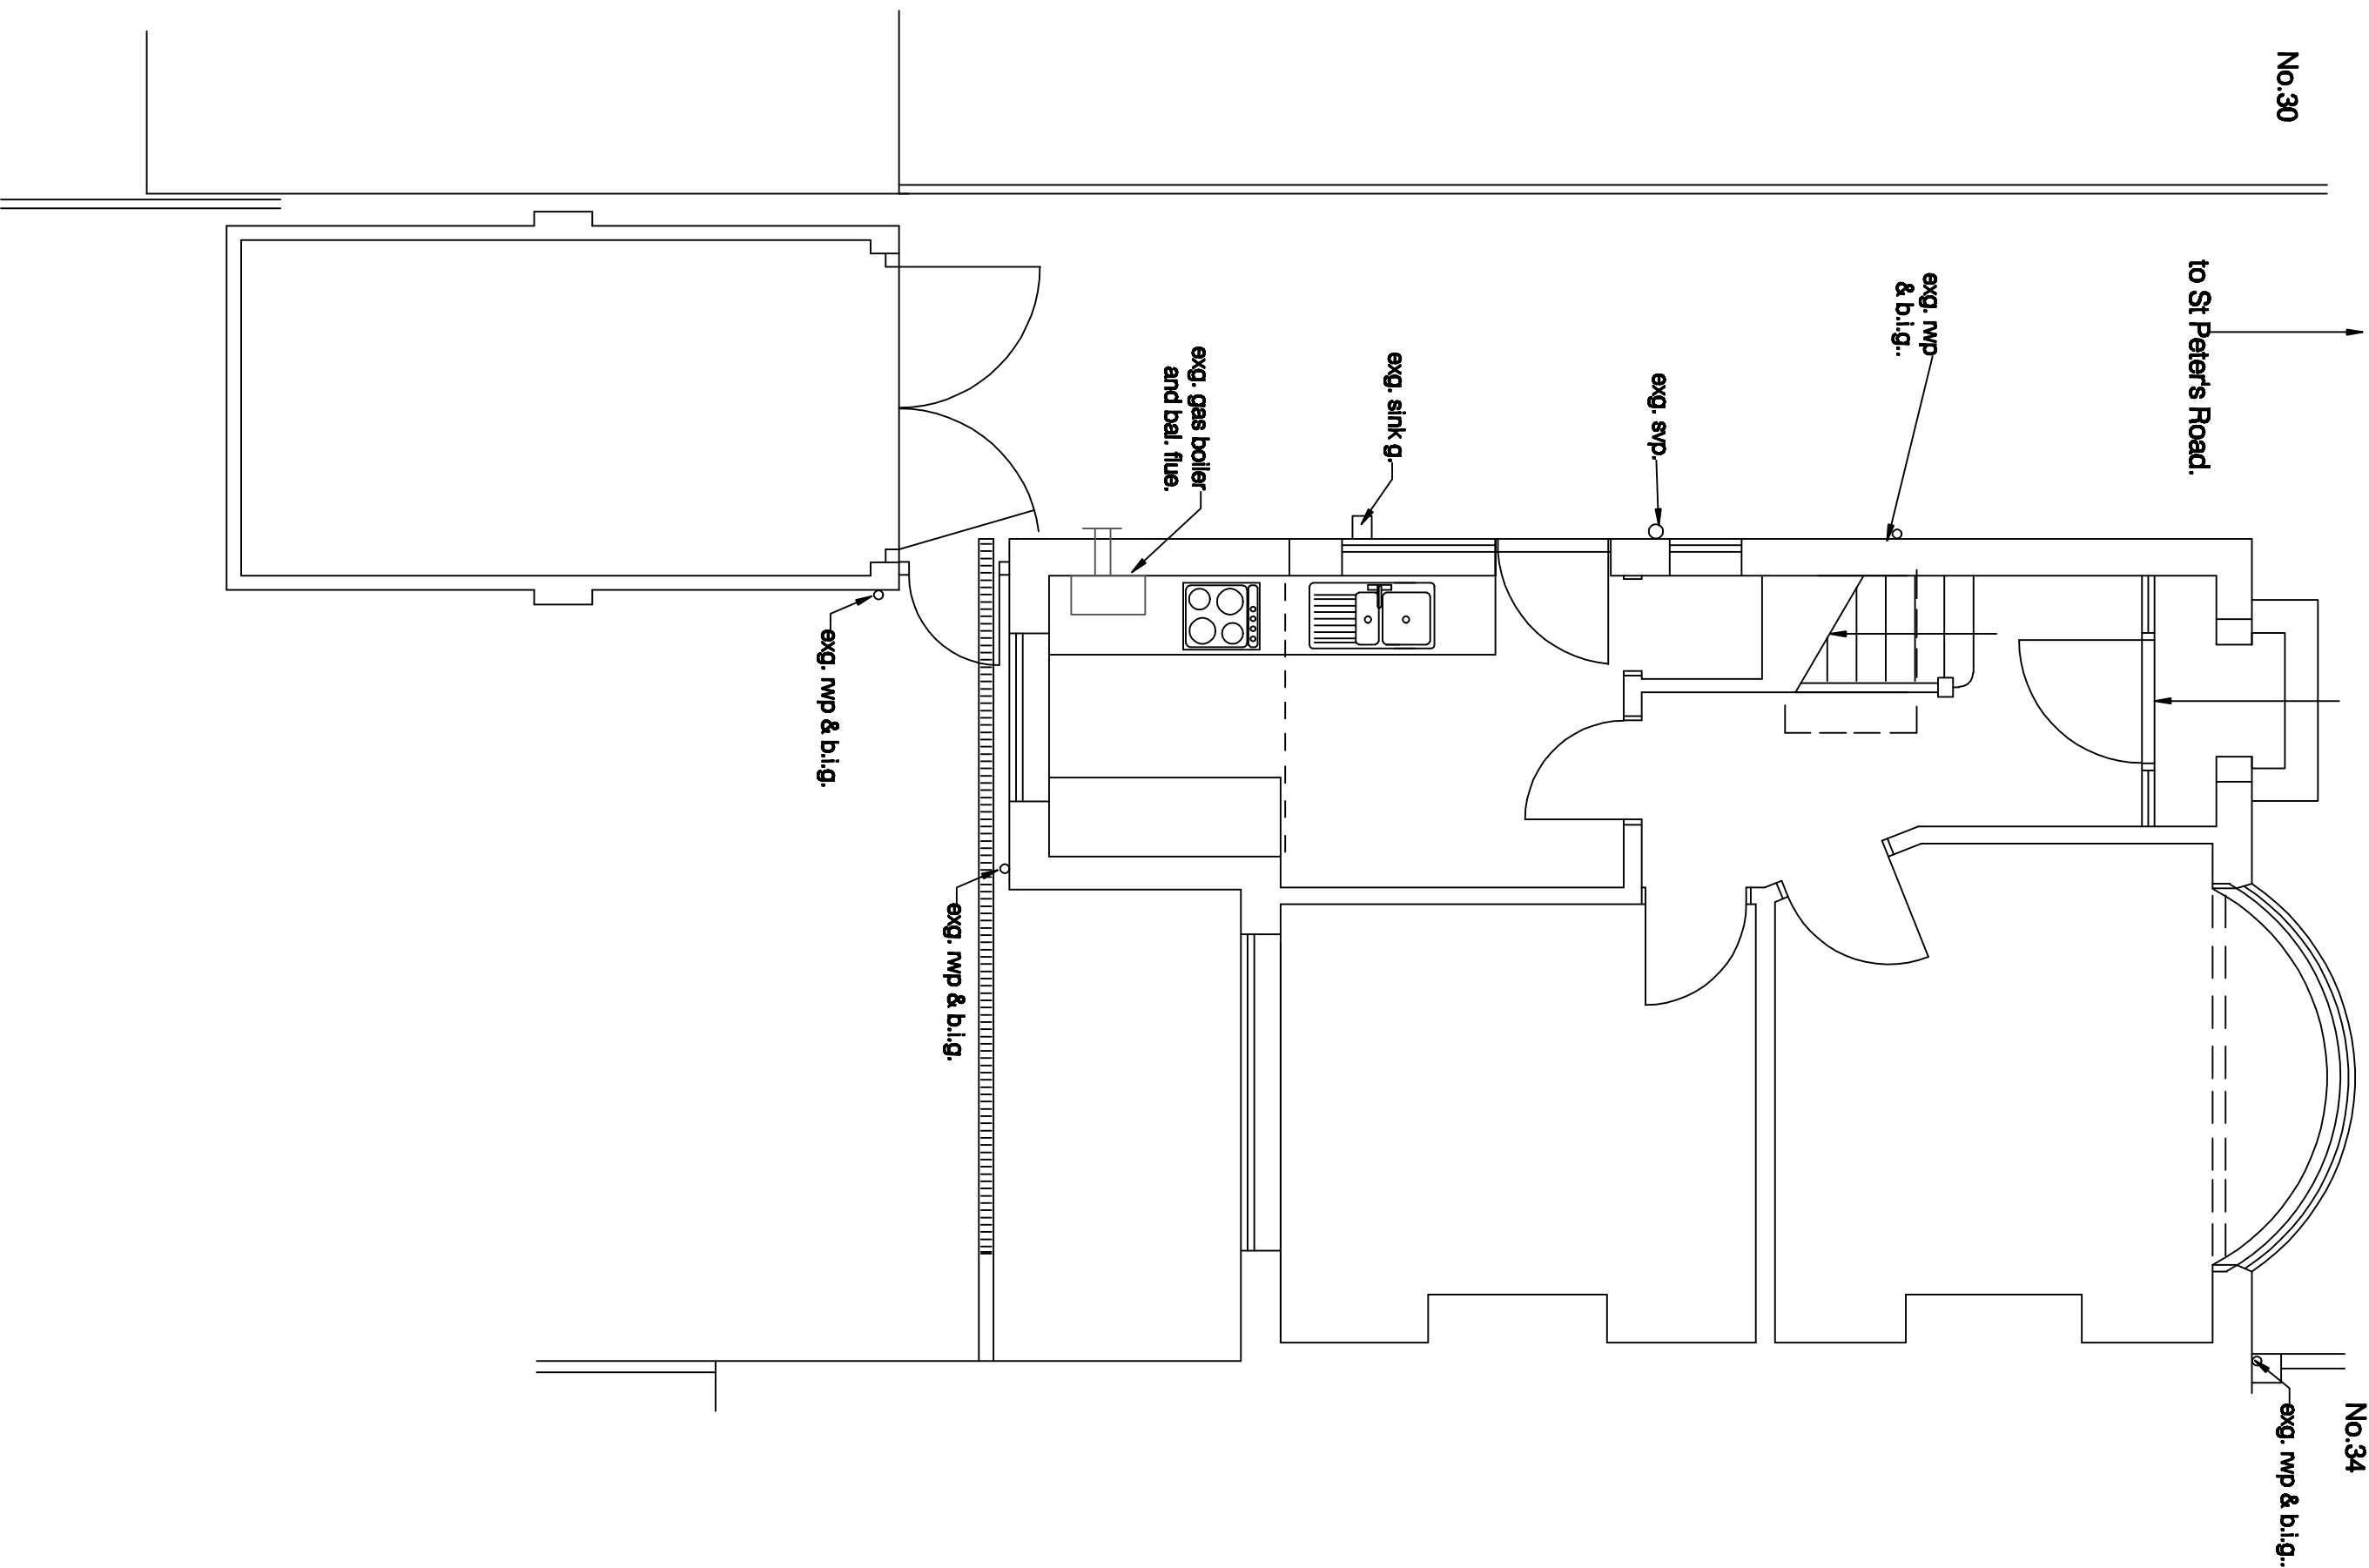

FIRST FLOOR

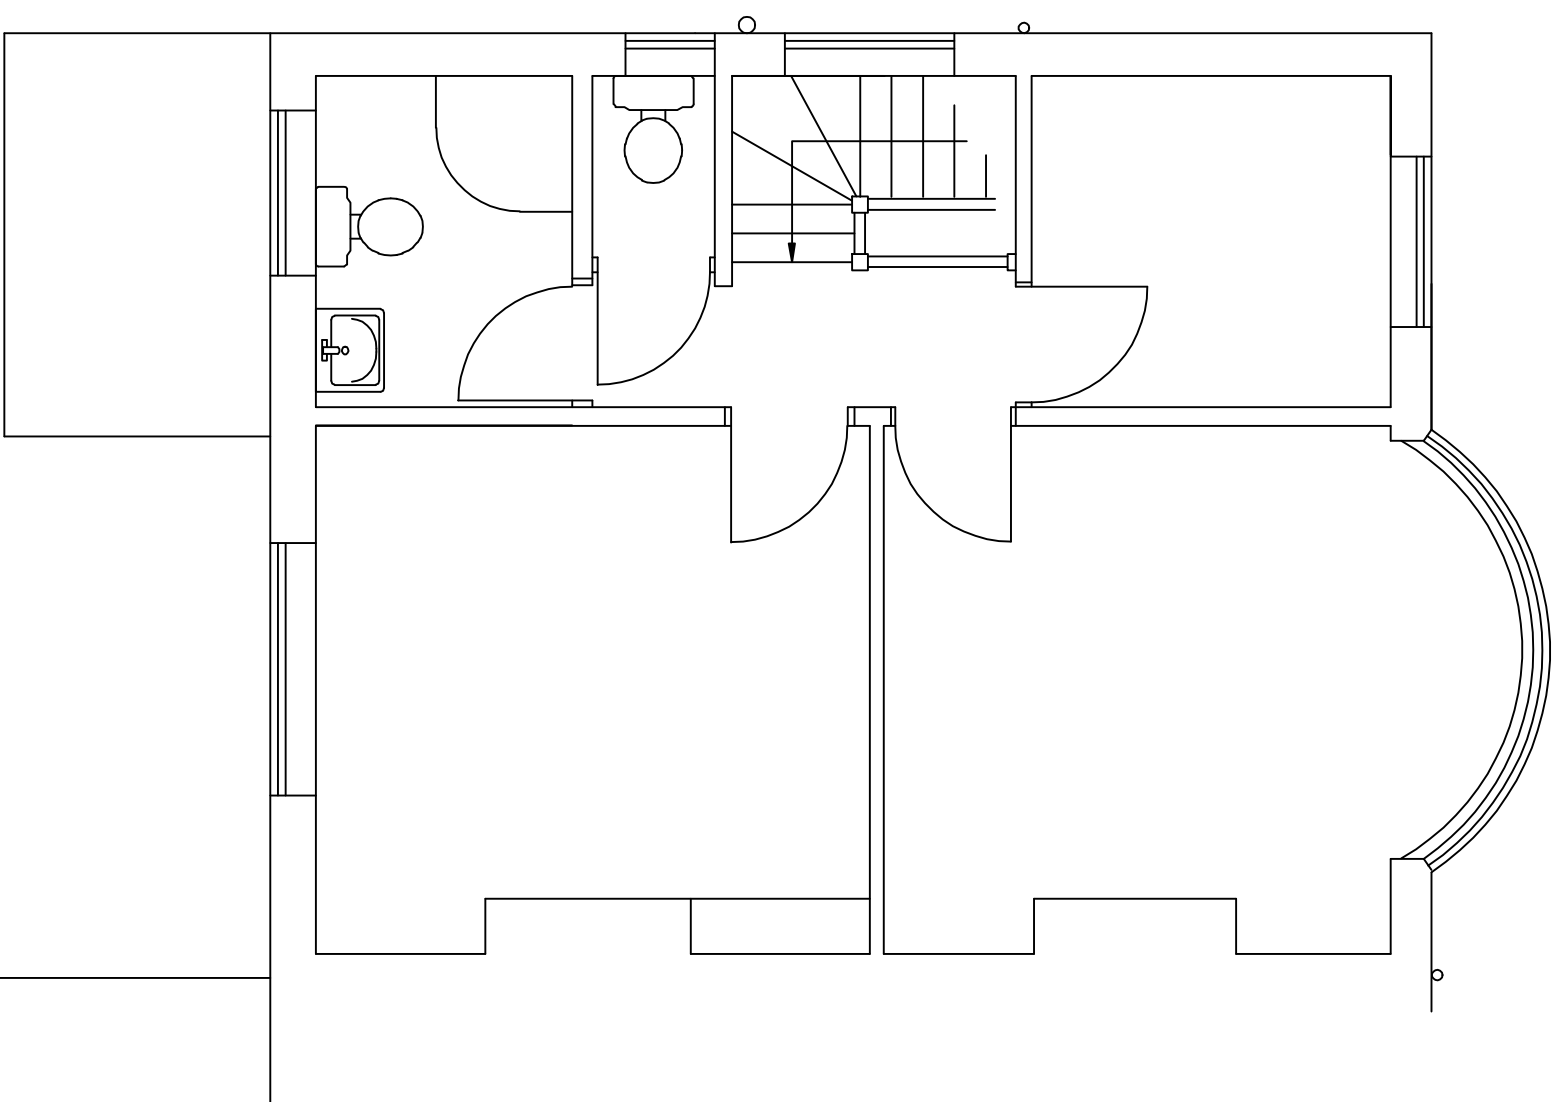

project

22 St Peter's Road
Reading, Berkshire

for
Mr S Tulail

Plans as Existing

Drawing no:

1397 / 1

M D Howlett
architectural consultant


11 Prospect Street, Caversham, Reading
Berkshire RG4 8JB. Tel/Fax: (0118) 947 7117
Email: pmacrc@globainet.co.uk

Date: September 2024


SCALE: 1:50@A1 and 1:100@A3

0 1 2 metres


FRONT

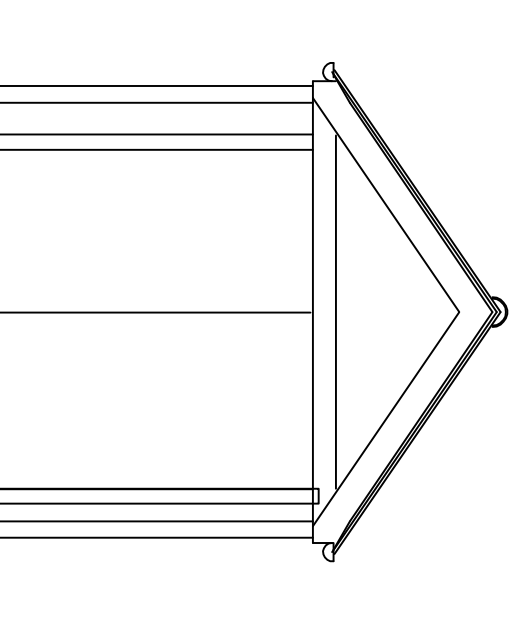


GARAGE

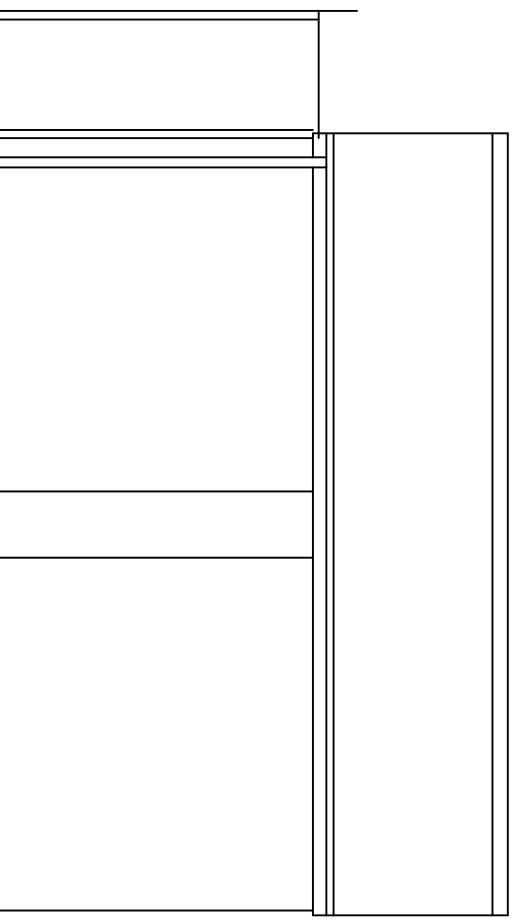

NORTH WEST

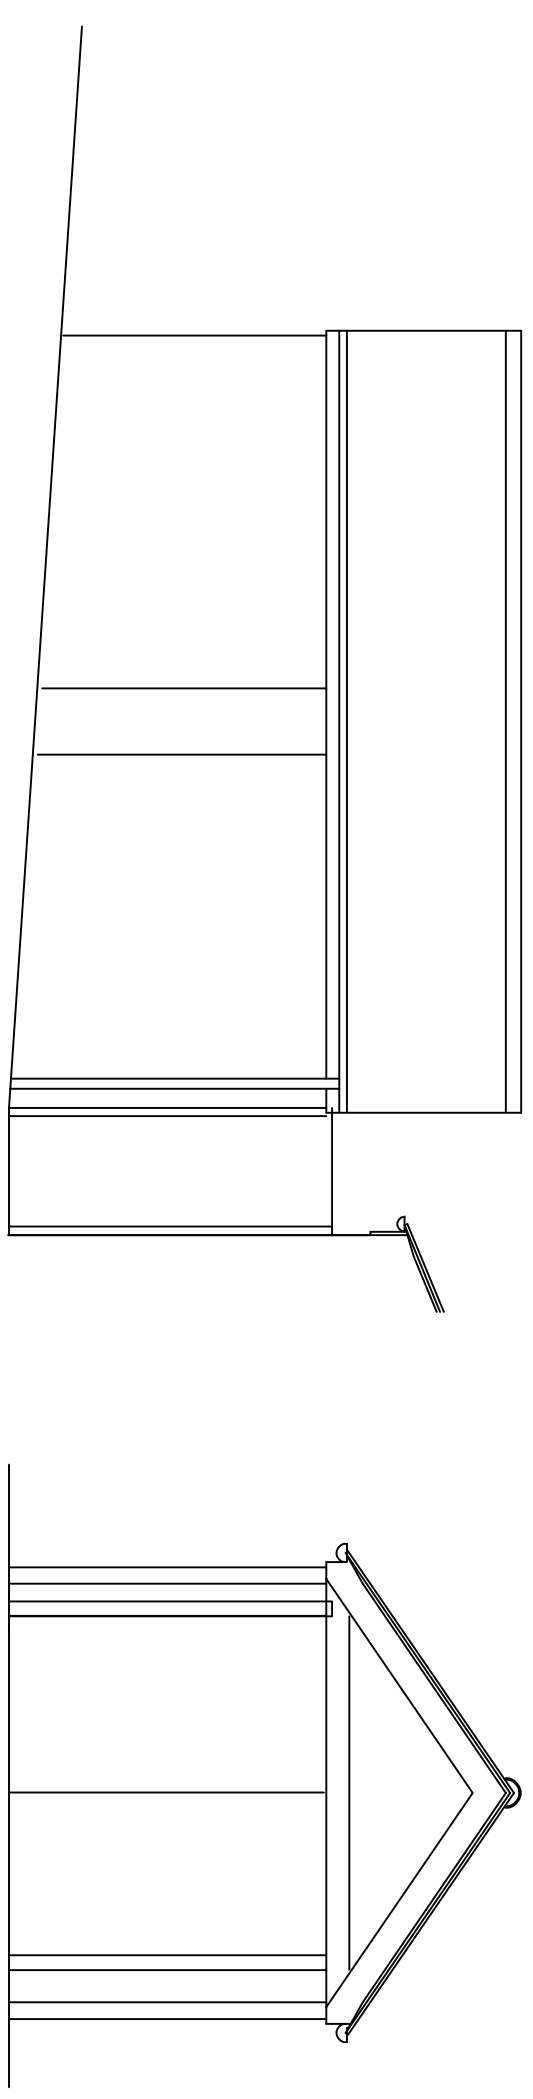


SOUTH EAST

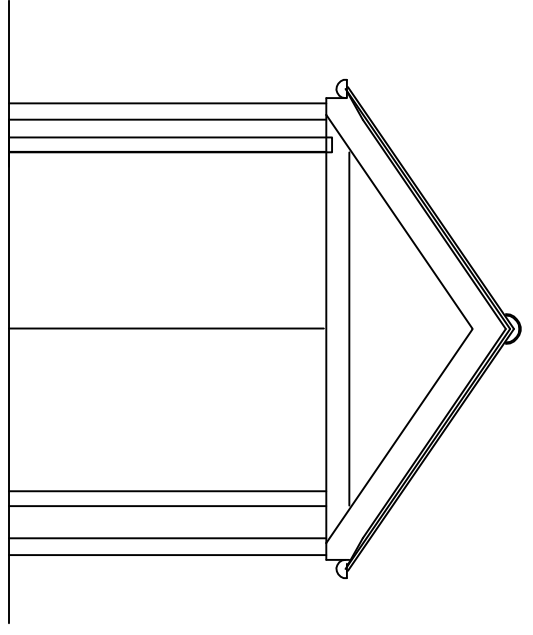


SIDE

REAR

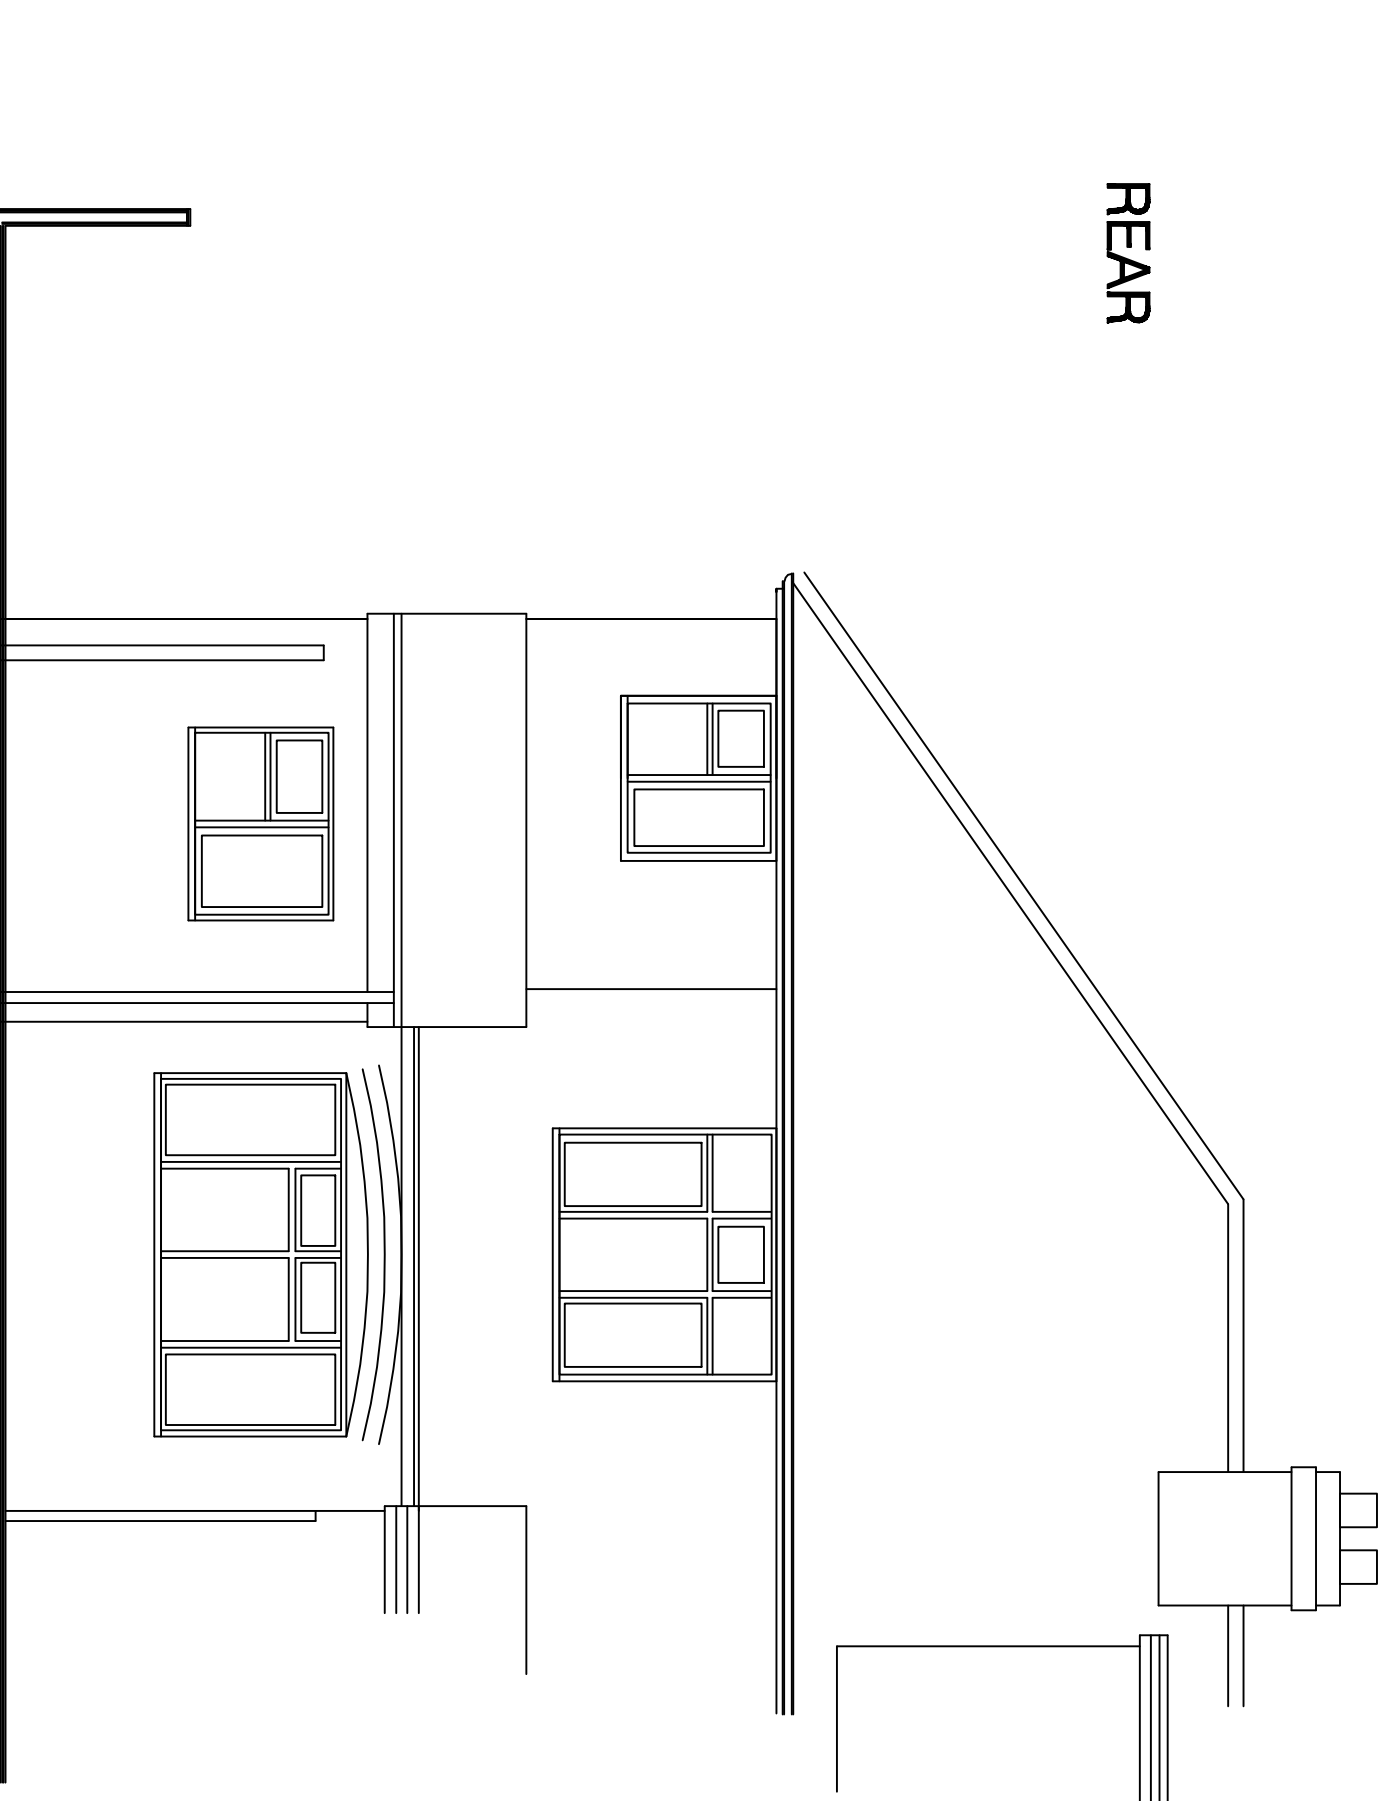

SIDE

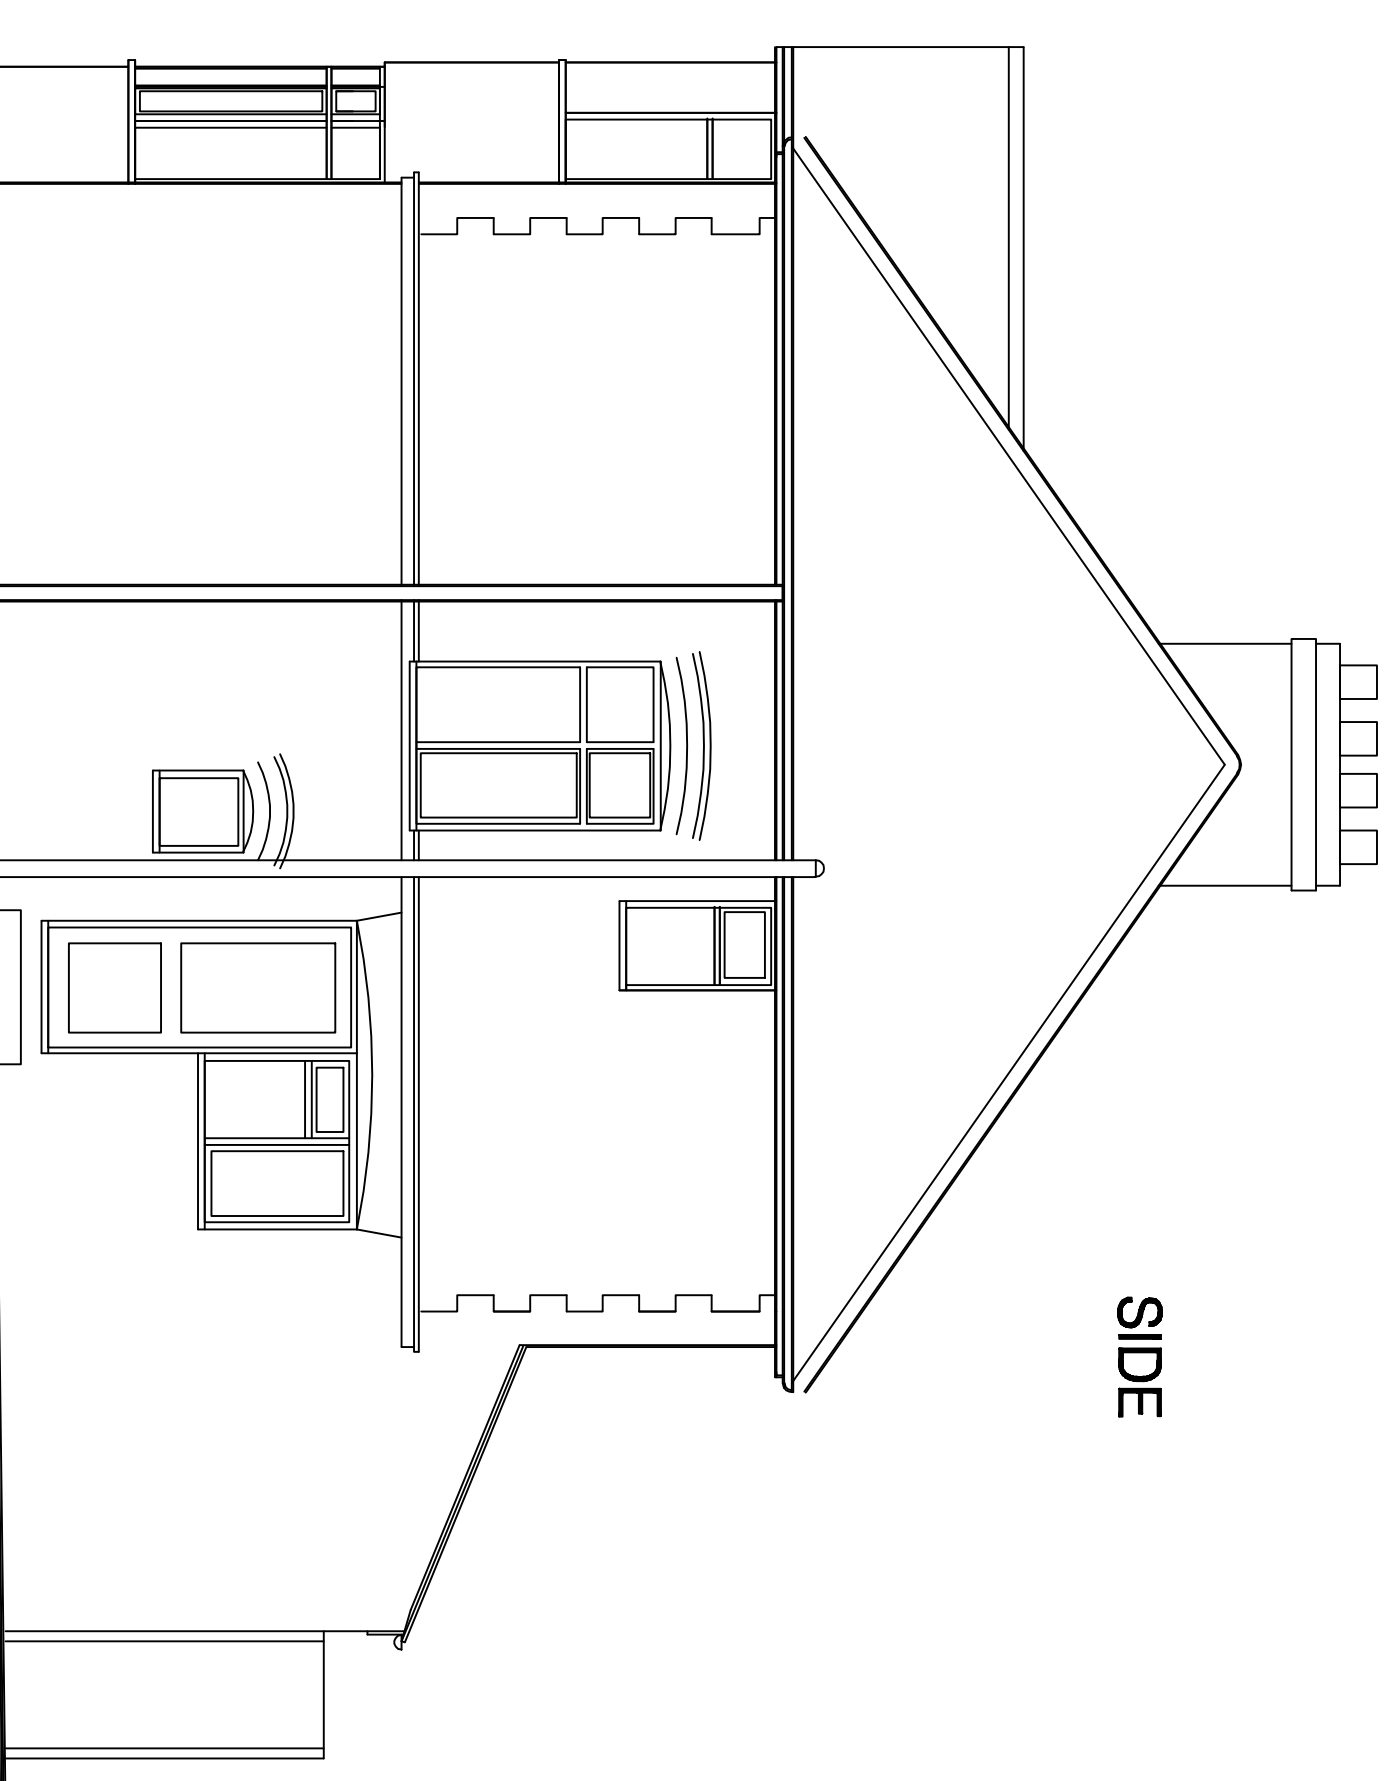

FRONT

