


No.	Revision	Date

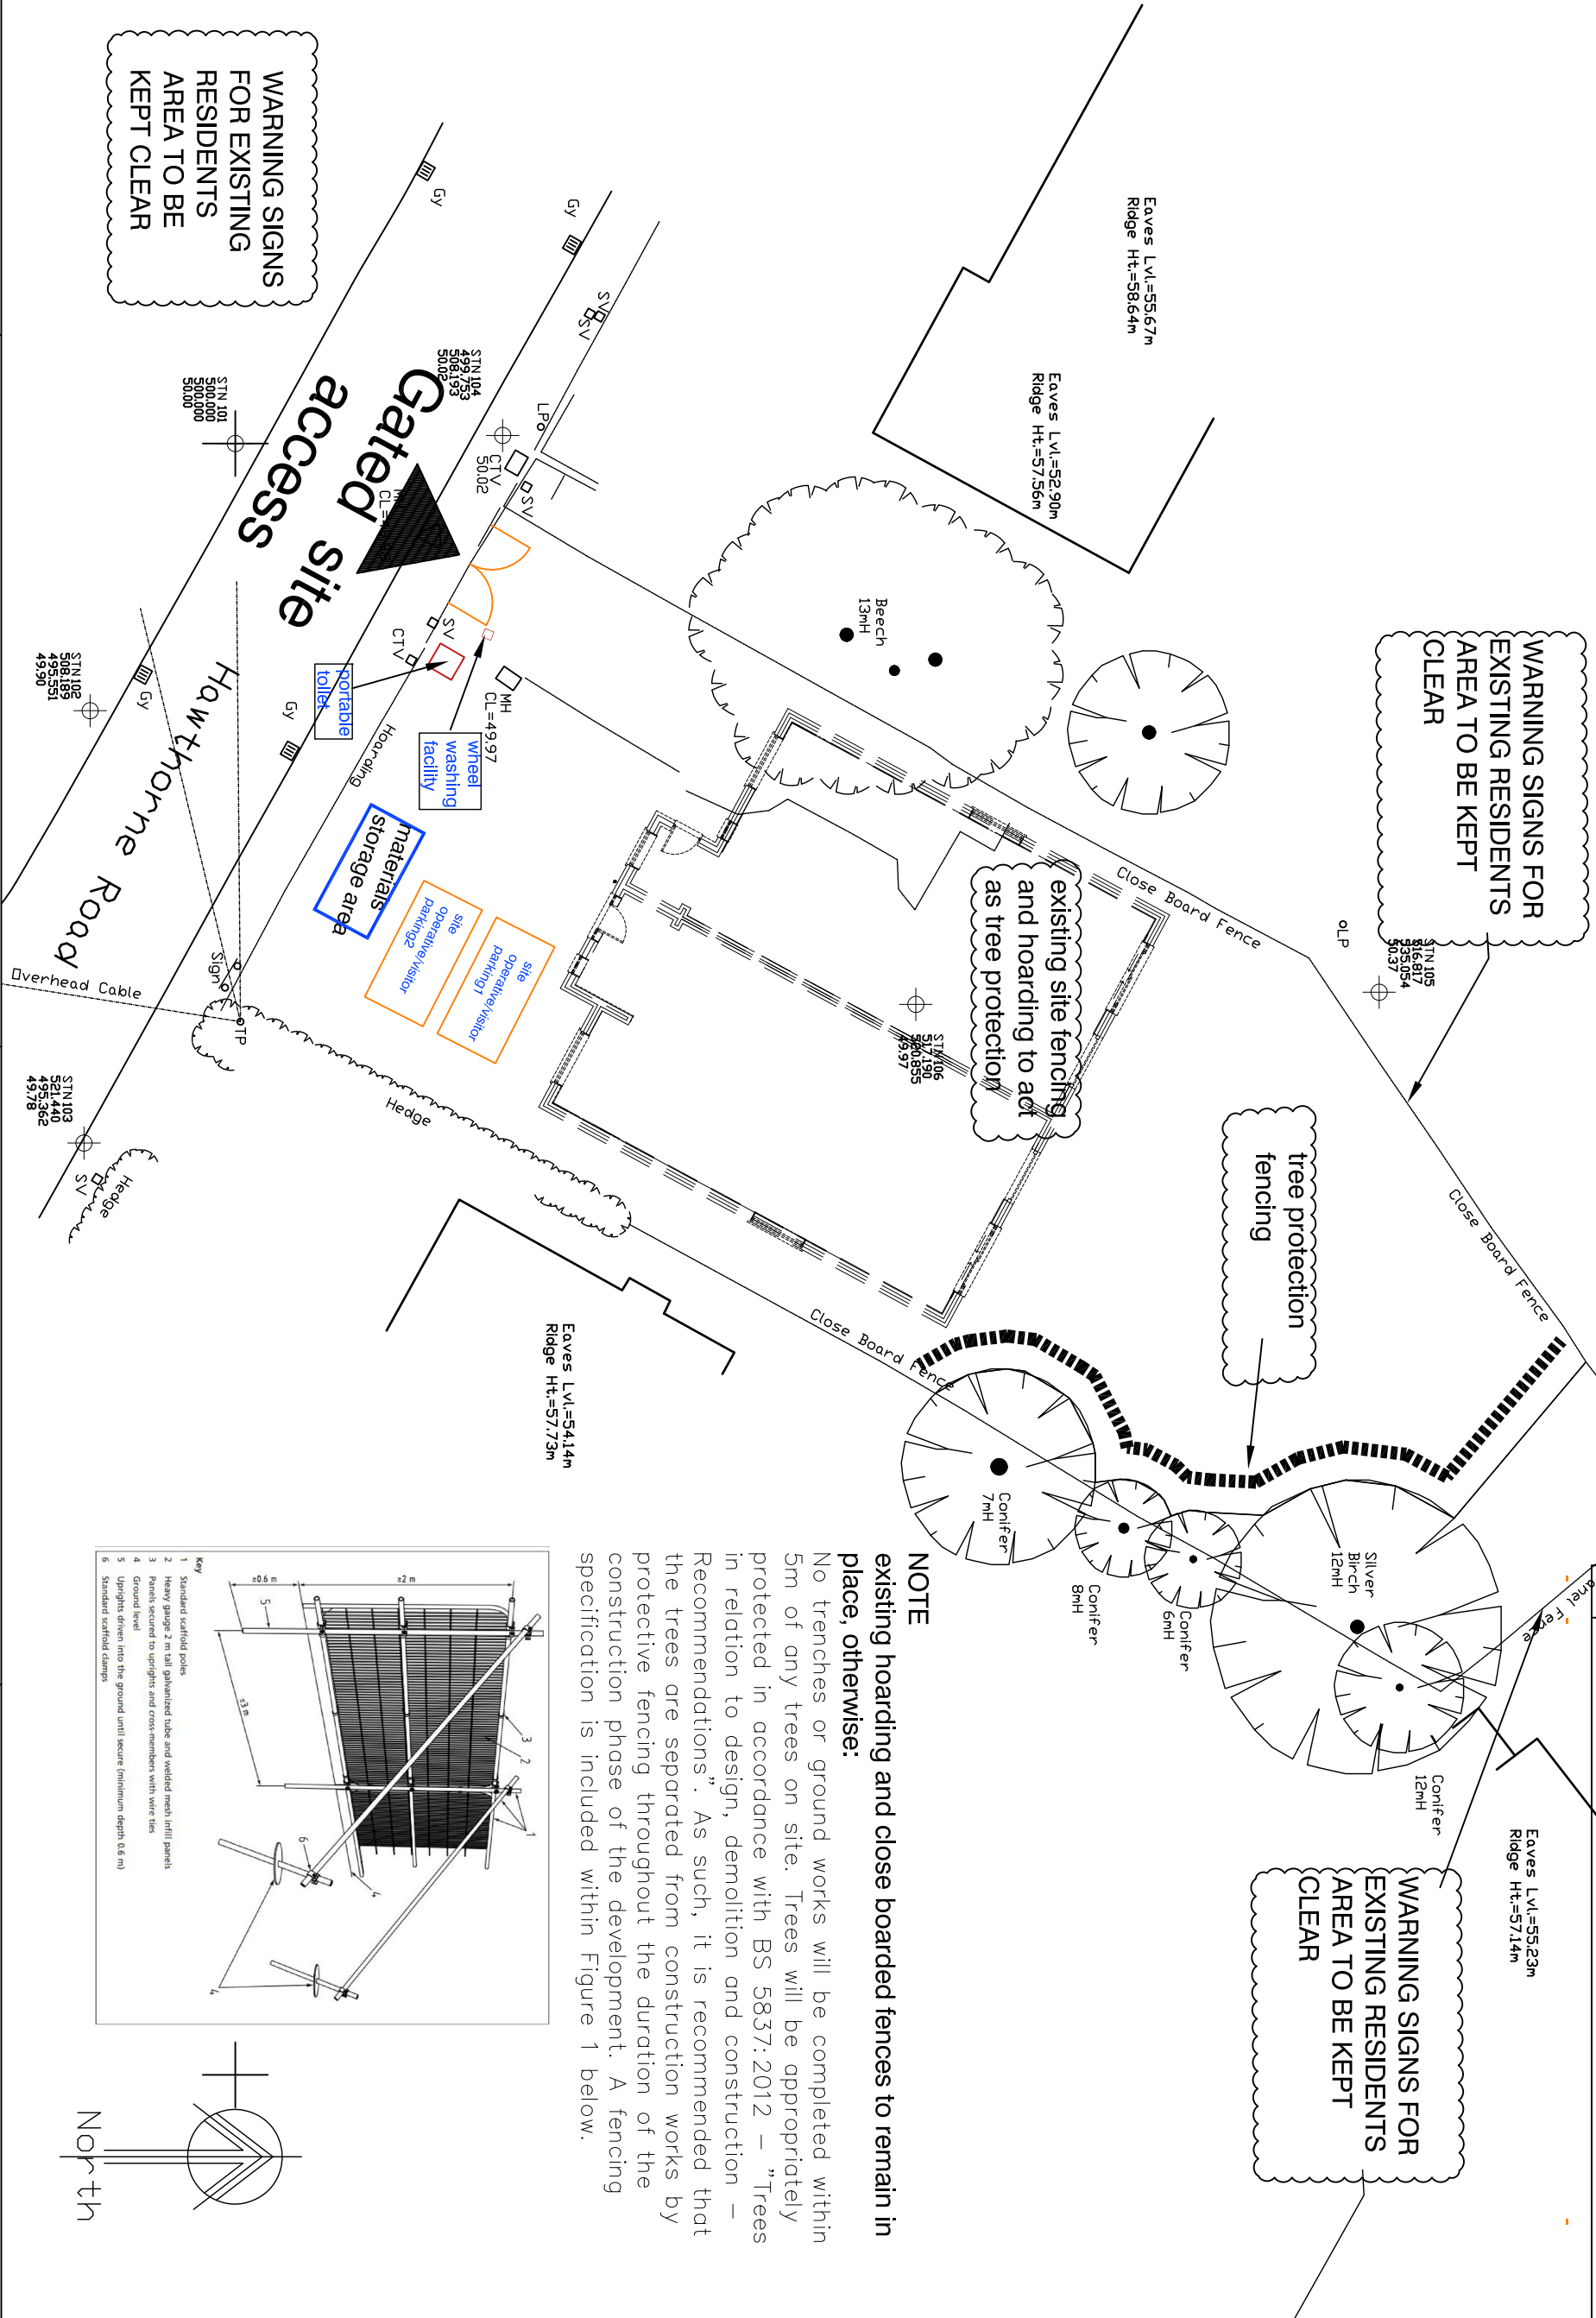

NOTE
existing hoarding and close boarded fences to remain in place, otherwise:

No trenches or ground works will be completed within 5m of any trees on site. Trees will be appropriately protected in accordance with BS 5837:2012 – “Trees in relation to design, demolition and construction – Recommendations”. As such, it is recommended that the trees are separated from construction works by protective fencing throughout the duration of the construction phase of the development. A fencing specification is included within Figure 1 below.

