
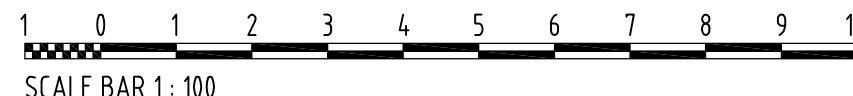
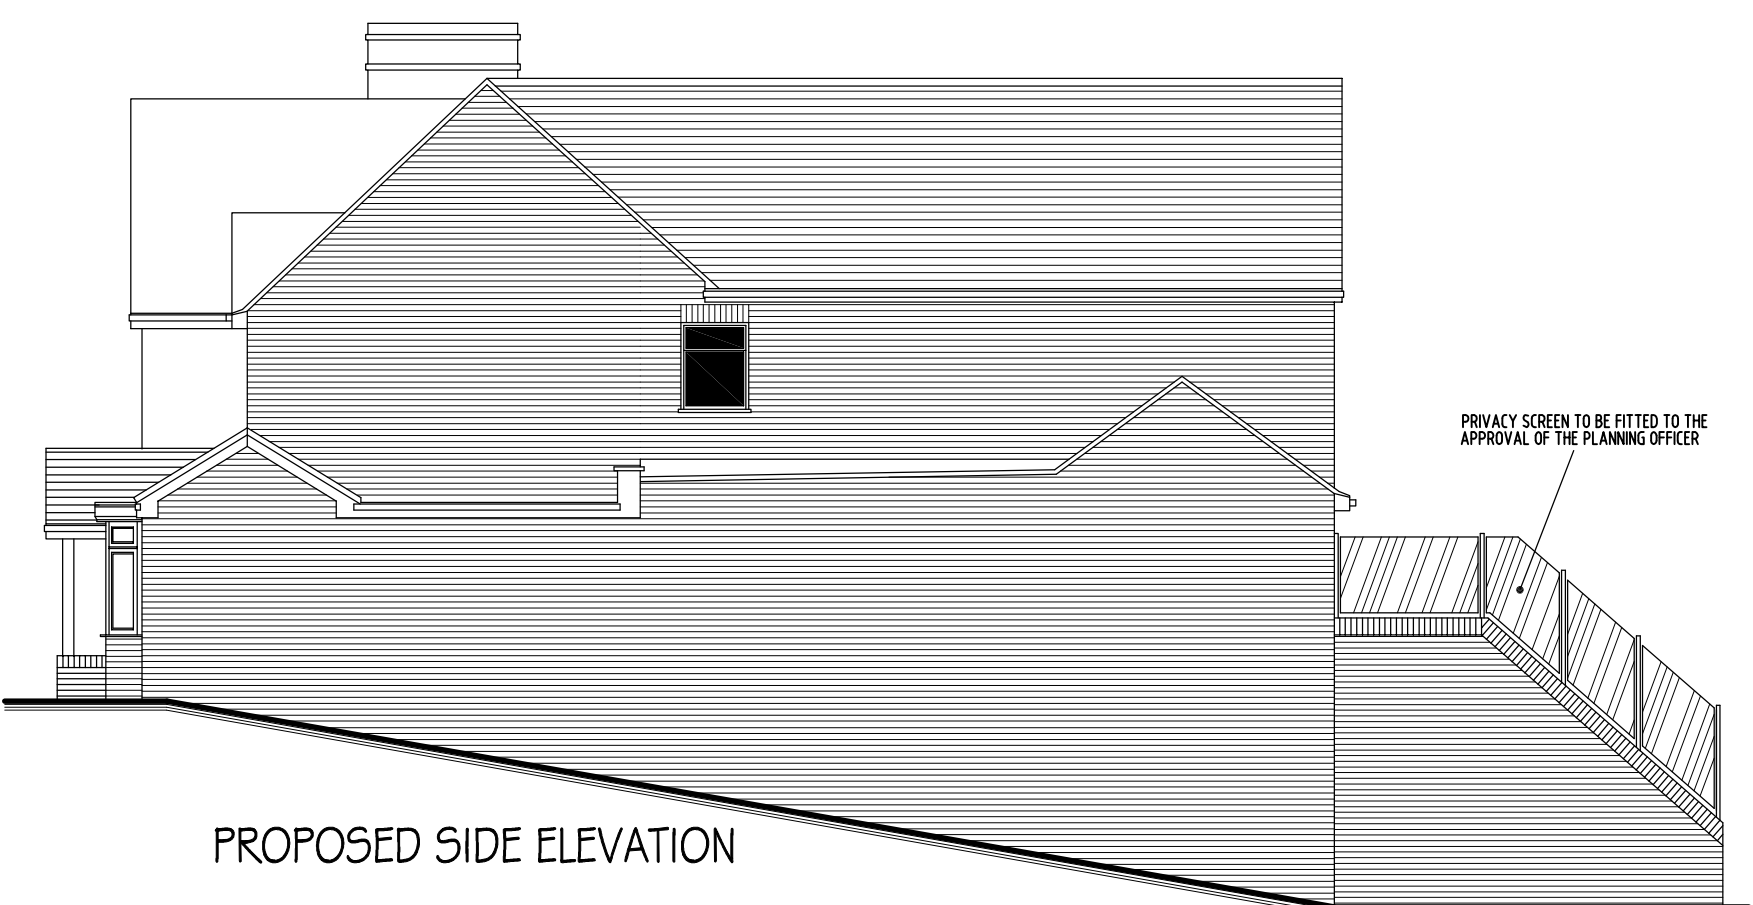


NOTE
ALL MATERIALS INTENDED TO BE USED ON
NEW EXTENSION ARE TO MATCH EXISTING.
THIS DRAWING HAS BEEN PREPARED WITHOUT
THE BENEFIT OF AN ACCURATE SITE SURVEY

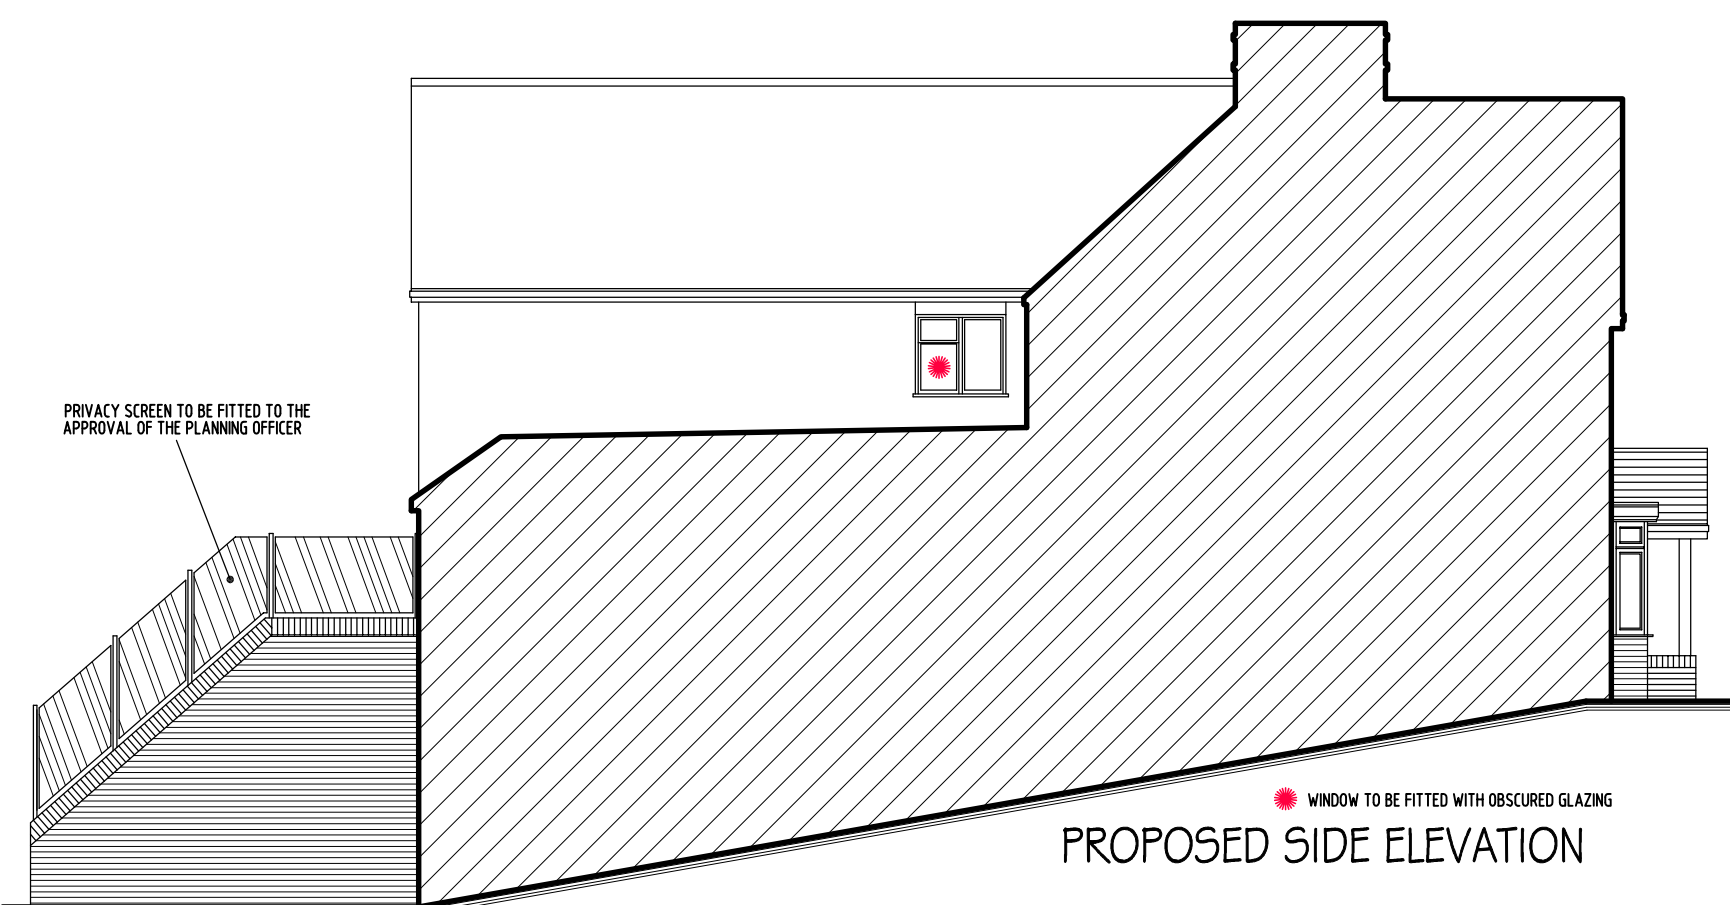

REVISION A - PRIVACY SCREENS ADDED TO EXTERNAL STAIRS - 11th JANUARY 2025

	RICHARD FENN DESIGNS 11 HARRIER CLOSE, WOODLEY, READING, BERKSHIRE. RG5 4PE. Telephone READING (0118) 9691684 E-Mail : architect@ntlworld.com	PROPOSED TWO STOREY SIDE/REAR EXTENSION, SINGLE STOREY FRONT EXTENSIONS, GARAGE CONVERSION AND NEW REAR BASEMENT TO 16 ALLCROFT ROAD, READING, BERKSHIRE for MRS KHATAJA BIBI	
	PROPOSED ELEVATIONS		
	DATE 6th DECEMBER 2024	SCALE 1 : 100	REVISION A
DRAWING No. KB16			