

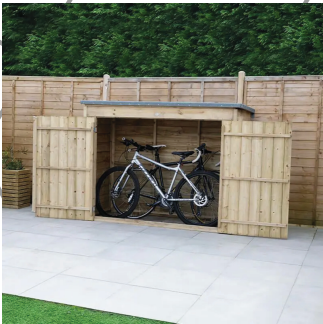


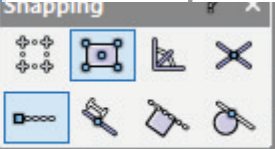


2 bike 2000 x 700mm Forest Double Door Overlap Wooden Bike Shed / Pressure Treated (no floor)

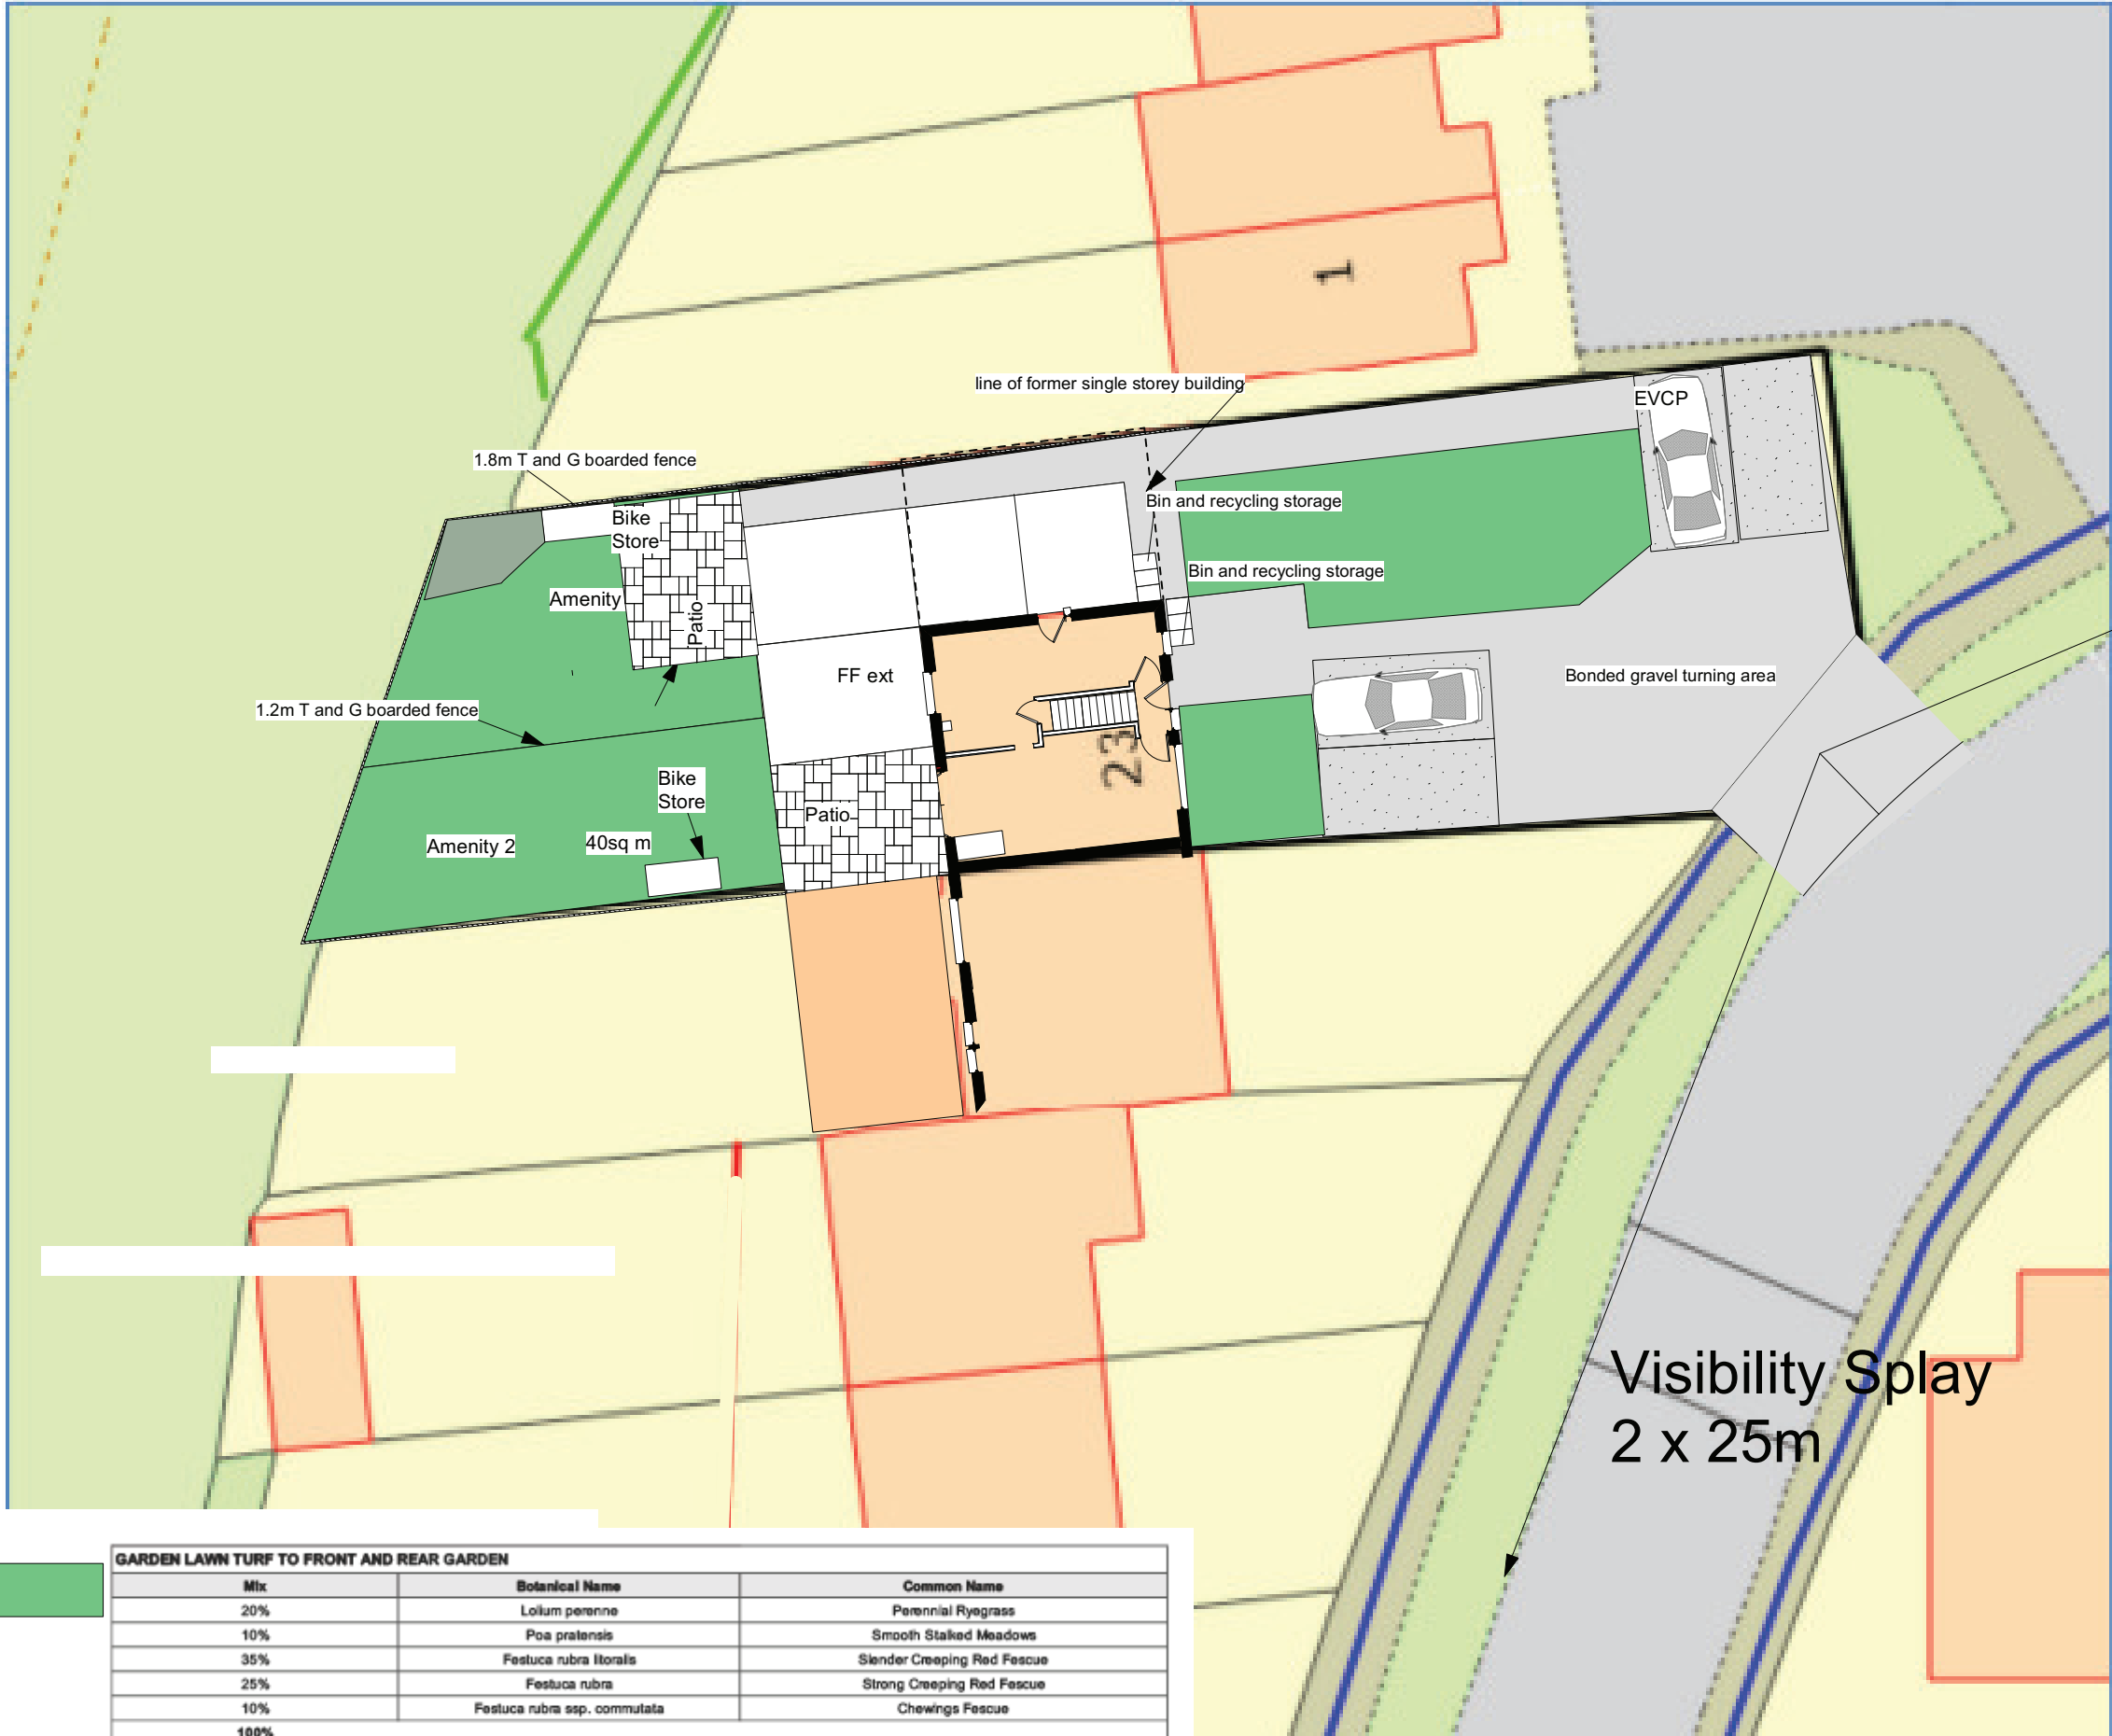

GARDEN LAWN TURF TO FRONT AND REAR GARDEN		
Mix	Botanical Name	Common Name
20%	Lolium perenne	Perennial Ryegrass
10%	Poa pratensis	Smooth Stalked Meadows
35%	Festuca rubra litoralis	Slender Creeping Red Fescue
25%	Festuca rubra	Strong Creeping Red Fescue
10%	Festuca rubra ssp. commutata	Chewings Fescue
100%		

SHRUBBERY PLANTING (total area approx. 6m²)						
Quantity	Abbrev	Botanical Name	Common Name	Specifications	Density Plant / m²	
1 no.	ComCD	Comus sanguinea	Common Dogwood	5L Pot: Bushy	Staggered planting	Native. Good for wildlife
2 no.	IlexAQ	Ilex aquifolium	Holly	5L Pot: Bushy	Staggered planting at the back of border	Native. Good for wildlife and evergreen. Prune to retain shape.
2 no.	RosaDR	Rosa canina	Dog Rose	5L Pot: Bushy	Staggered planting	Native. For pollinators.
1 no.	SarHO	Sarcococca hookeriana var. humilis	Sweet Box	5L Pot: Bushy	Staggered planting	For pollinators, evergreen and scent.
1 no.	VibOP	Viburnum opulus	Guelder Rose	5L Pot: Bushy	Staggered planting	Native. Good for wildlife and year-round interest.
1 no.	VibTEP	Viburnum tinus 'Eve Price'	Laurustinus	5L Pot: Bushy	Staggered planting	For pollinators and minimal maintenance.
15 no.	TOTAL					

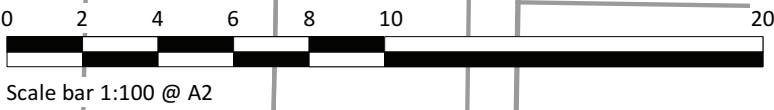



Skerryvore Designs Ltd

skerryvoredesigns.co.uk

Phone 01633 897922

Mobile 07816 934352

contact@skerryvoredesigns.co.uk

JOB

TITLE

236 Wensley road

Reading

RG16ED

DRAWING

TITLE

Detailed block

and

Highway Plan

DRAWING No.

SD1004 02 02

SCALE

1:200 @ A2

DATE

December 2024