



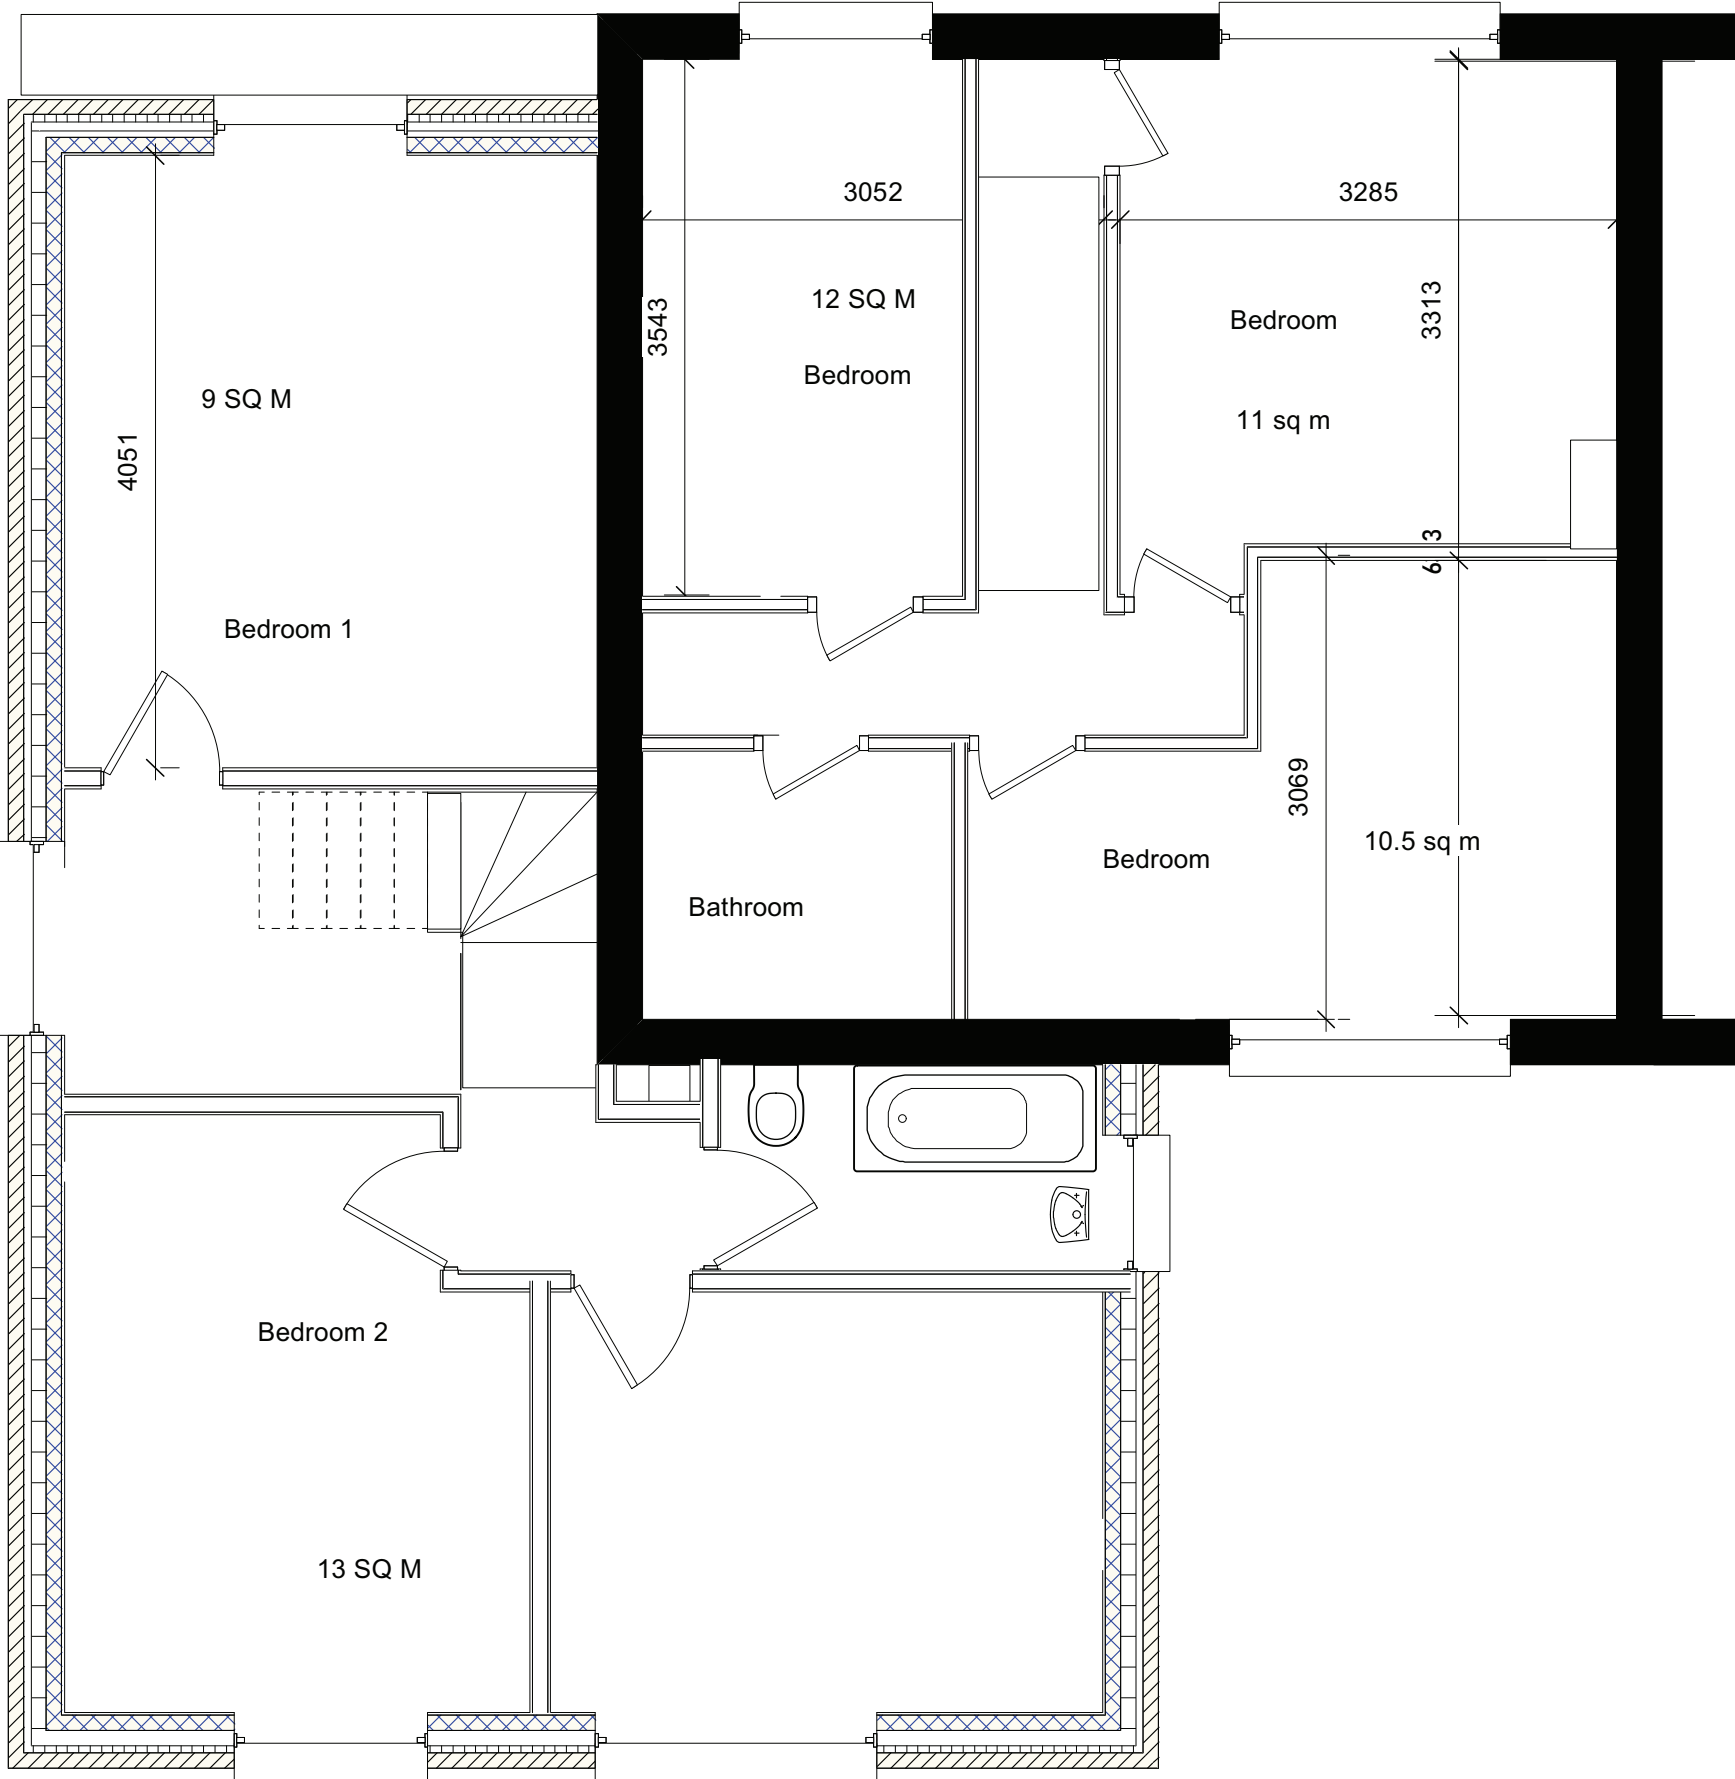

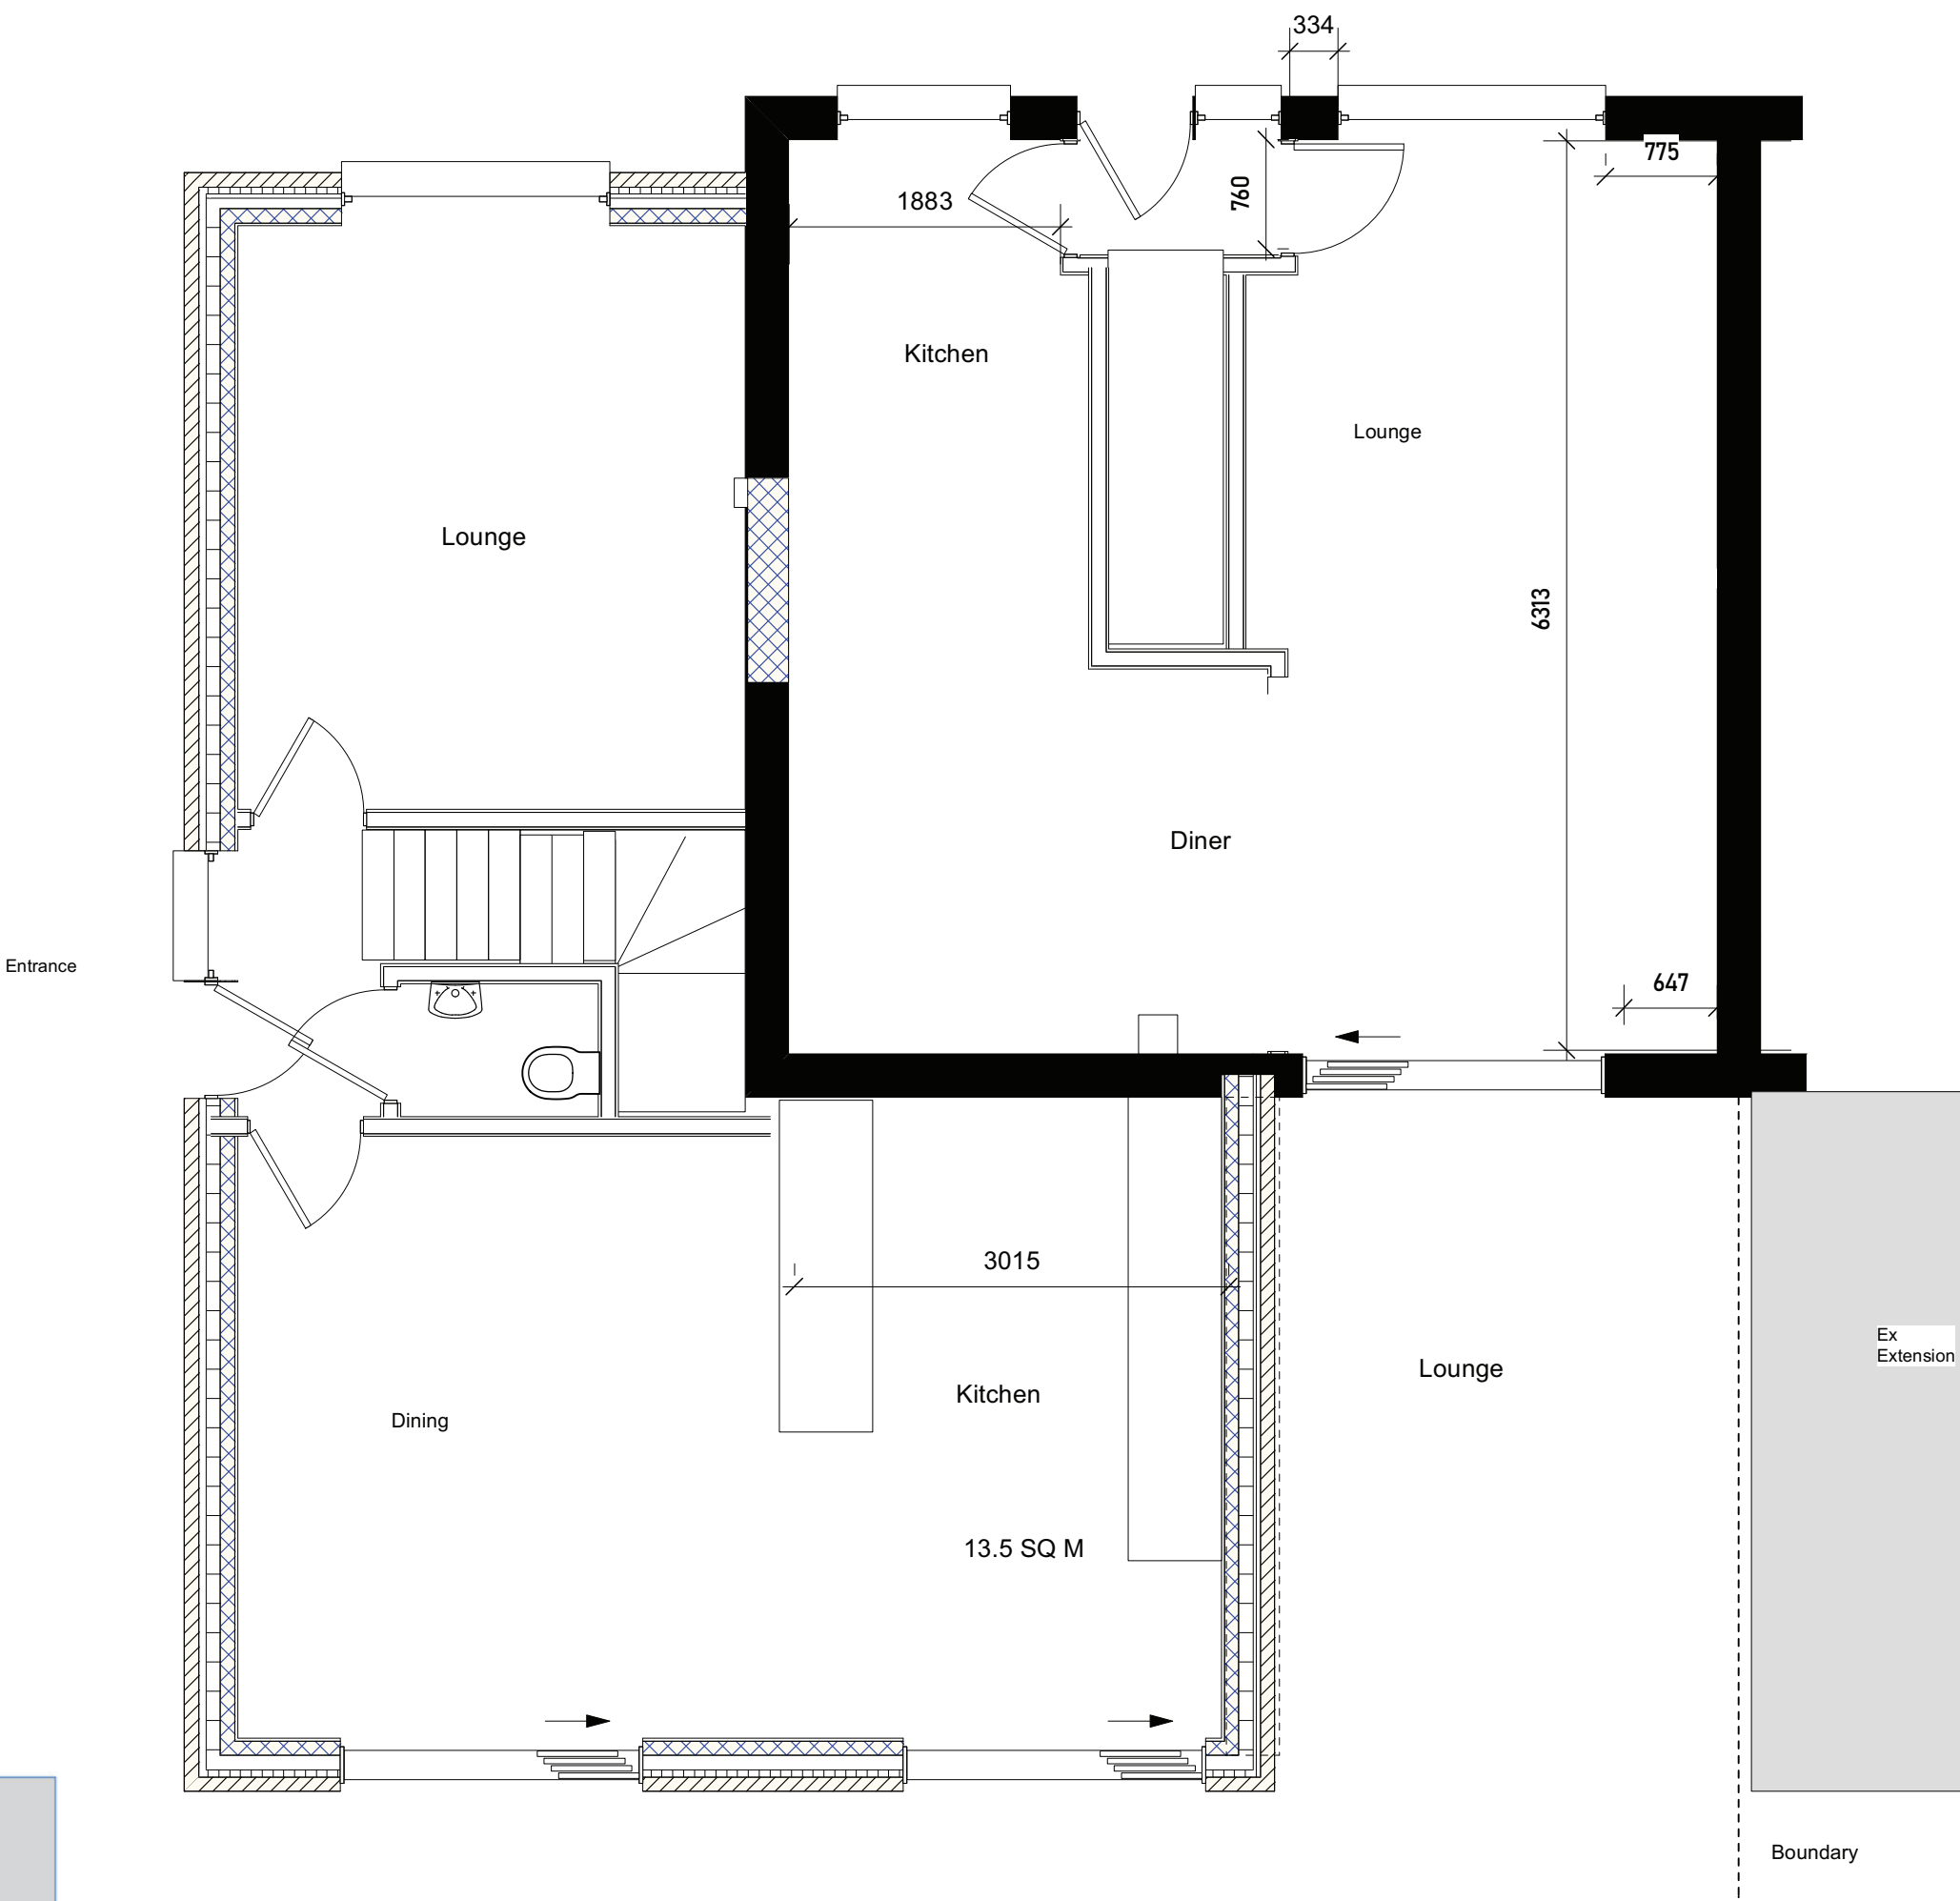

Skerryvore Designs Ltd
skerryvoredesigns.co.uk

Phone 01633 897922
Mobile 07816 934352
contact@skerryvoredesigns.co.uk

JOB
TITLE

236 Wensley road
Reading
RG16DP

DRAWING
TITLE

Proposed Layout

DRAWING No.

SD1004 02 03

SCALE

1:50, 500, 1250 @ A2

DATE

December 2024