



NOTE
ALL MATERIALS INTENDED TO BE USED ON
NEW EXTENSION ARE TO MATCH EXISTING.
THIS DRAWING HAS BEEN PREPARED WITHOUT
THE BENEFIT OF AN ACCURATE SITE SURVEY
ALL KITCHEN, BATHROOM, CLOAKROOM AND EN-SUITE
LAYOUTS AND FITTINGS ARE INDICATIVE ONLY

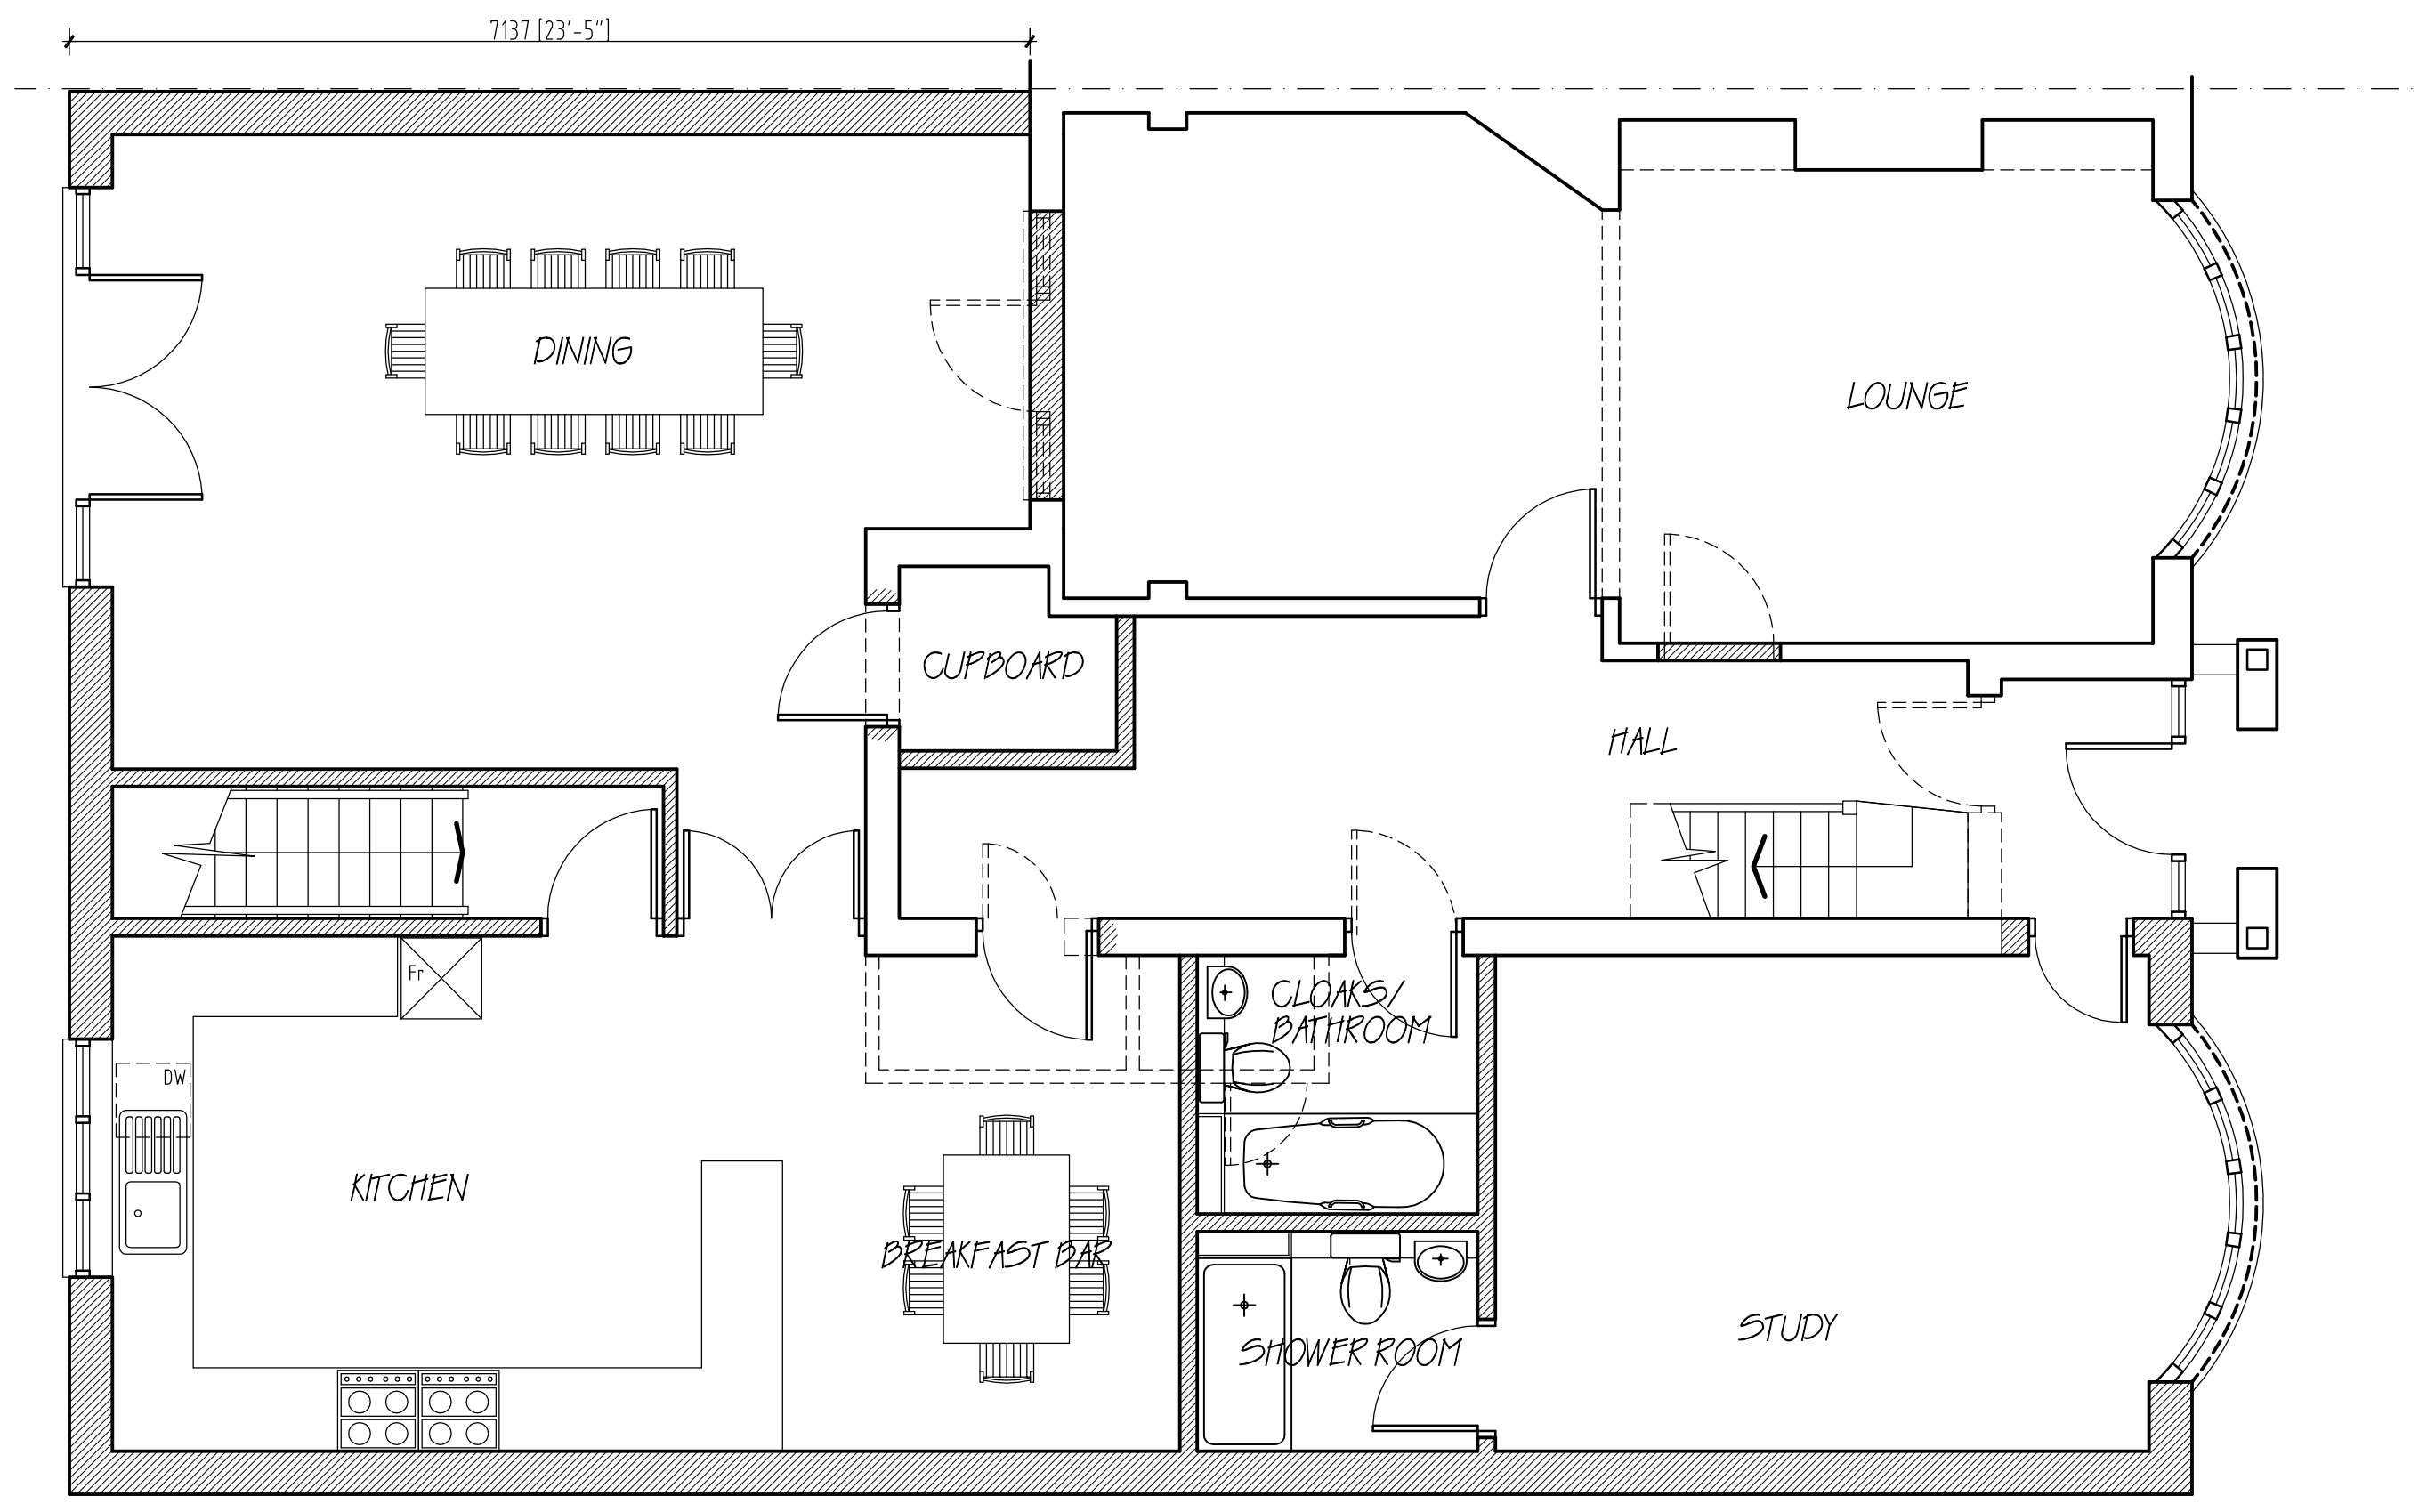

PROPOSED GROUND FLOOR LAYOUT

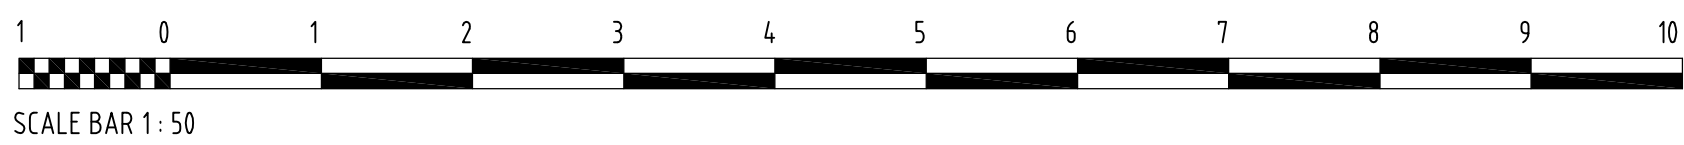

REVISION A - CLOAKROOM LAYOUT REVISED - 13th JANUARY 2025

	RICHARD FENN DESIGNS 11 HARRIER CLOSE, WOODLEY, READING, BERKSHIRE. RG5 4PE. Telephone READING (0118) 9691684 E-Mail : architect@ntlworld.com	PROPOSED TWO STOREY SIDE/REAR EXTENSION, SINGLE STOREY FRONT EXTENSIONS, GARAGE CONVERSION AND NEW REAR BASEMENT TO 14 ALLCROFT ROAD, READING, BERKSHIRE for MR MUHAMMAD ISMAIL	
		PROPOSED GROUND FLOOR LAYOUT	
		DATE 6th DECEMBER 2024	SCALE 1 : 50
		DRAWING No. MI23	REVISION A