


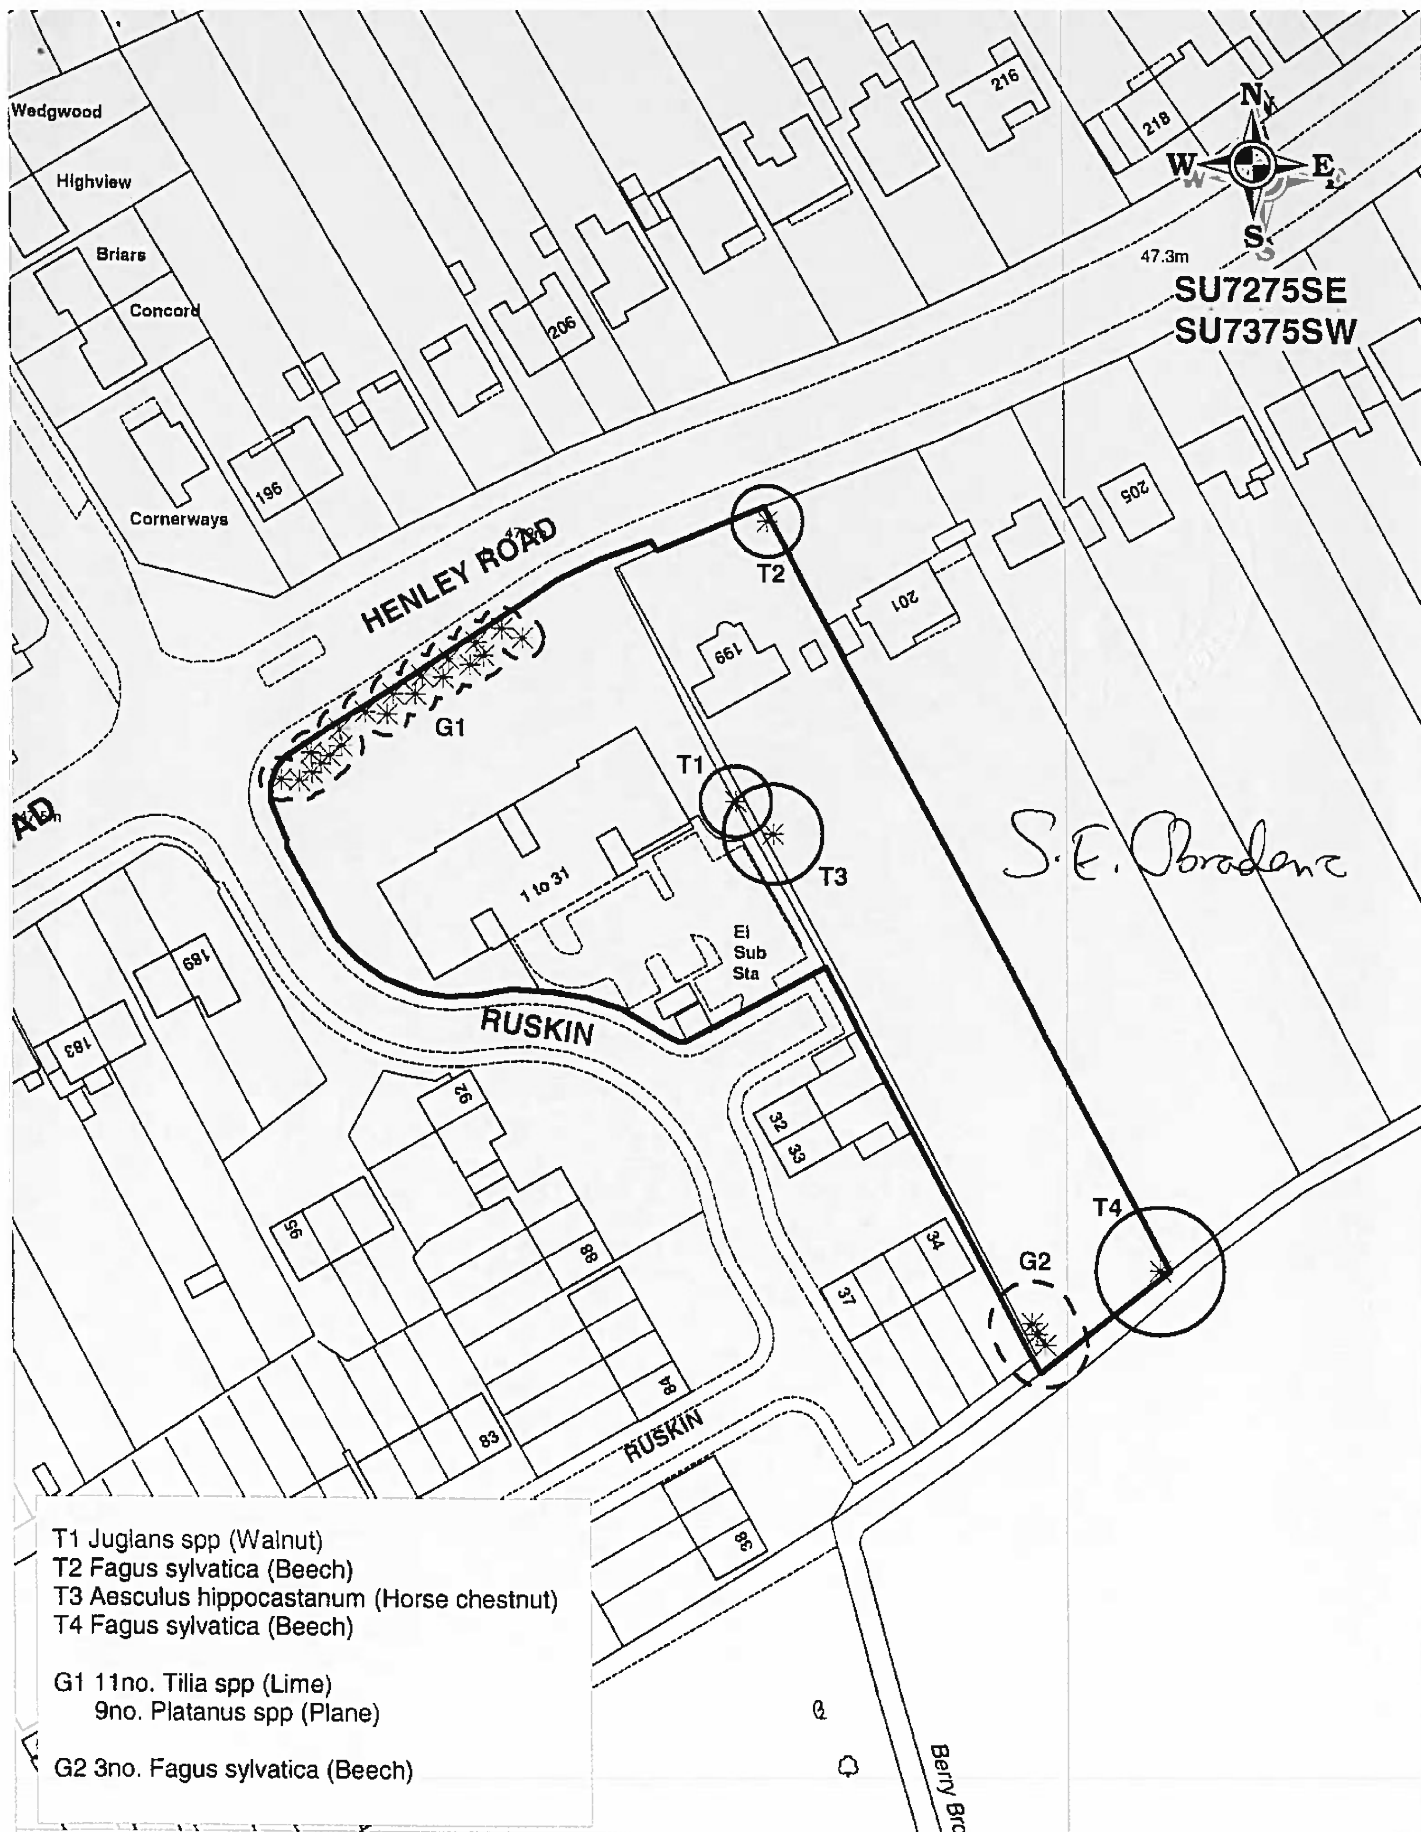

TITLE TREE PRESERVATION ORDER: 1-31 RUSKIN & 199 HENLEY ROAD,
READING

DRG NO E2881

DATE NOV 2013

DRAWN BY KM

SCALE 1:1000

© Crown Copyright. All Rights Reserved. Reading Borough Council. Account No 100019672. 2009



Reading
BOROUGH COUNCIL

NATURAL ENVIRONMENT TEAM