OS Map

N

0 25m 50m 100m

SCALE 1:1250

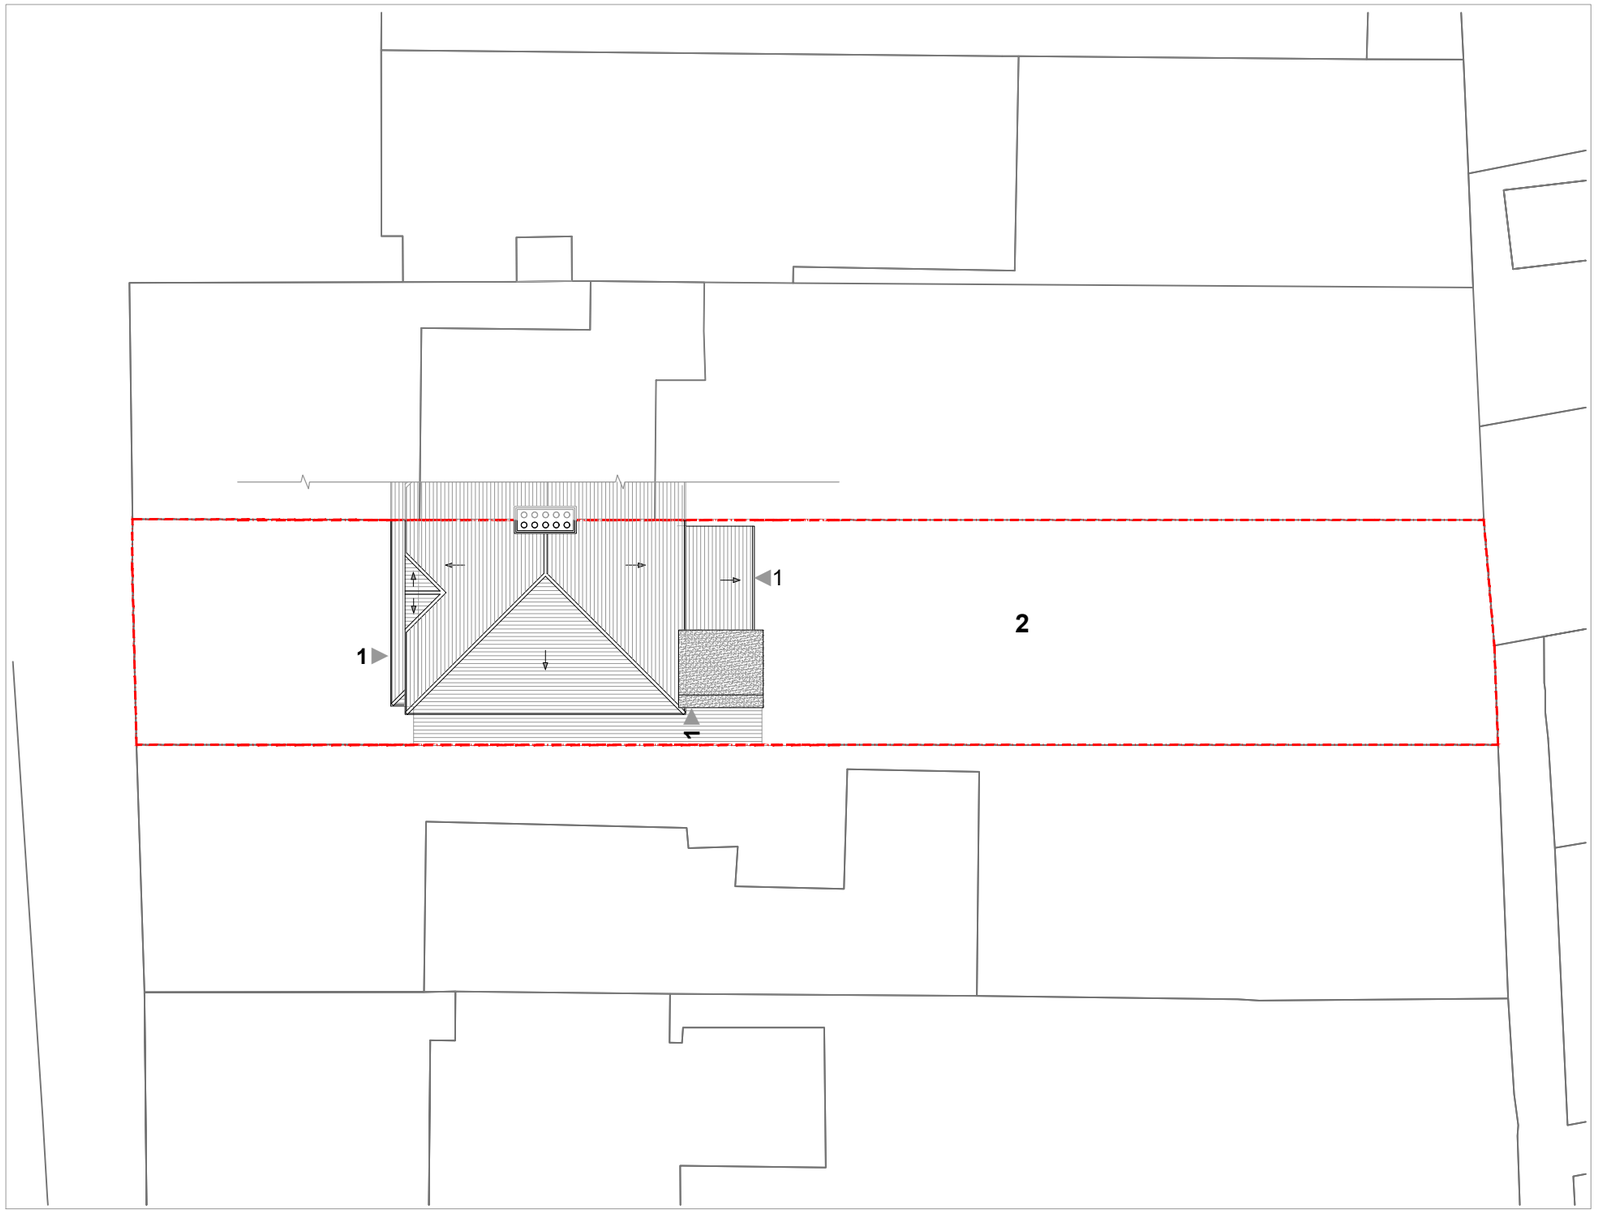

Site Plan

N

0 1m 5m 10m 20m

SCALE 1:200

KEY

1 Entrance
2 Garden

Property Boundary

Dimensions Written dimensions to be taken in preference to scaled dimensions. The Contractor is responsible for checking all dimensions before work starts.

Local Authority All work is to be carried out to the requirements, and to the satisfaction of the Local Authority. These drawings are for planning purposes only.

Discrepancies Any discrepancies to be brought to the attention of Urban Consulting Engineers Lt. Immediately.

REVISIONS

REV	DATE	DESCRIPTION	BY	CH
P01	05/01/2025		BS	HA

PROJECT - 2065
Erection of rear extension, loft and outbuilding

DRAWING TITLE
Existing - Location Plans

ADDRESS
285 Basingstoke Road, Reading, RG2 0JA

CLIENT
Mr. XXX

DATE Jan 2025

REVISION P01

DRAWING No. 2065 -L001

SCALE @ A3 1:1250 / 1:200

URBAN CONSULTING ENGINEERS
29 WILLINGHAM WAY,
KINGSTON UPON THAMES,
KT1 3JN
TEL 020-3916-5575
www.urbanconsultingengineers.co.uk

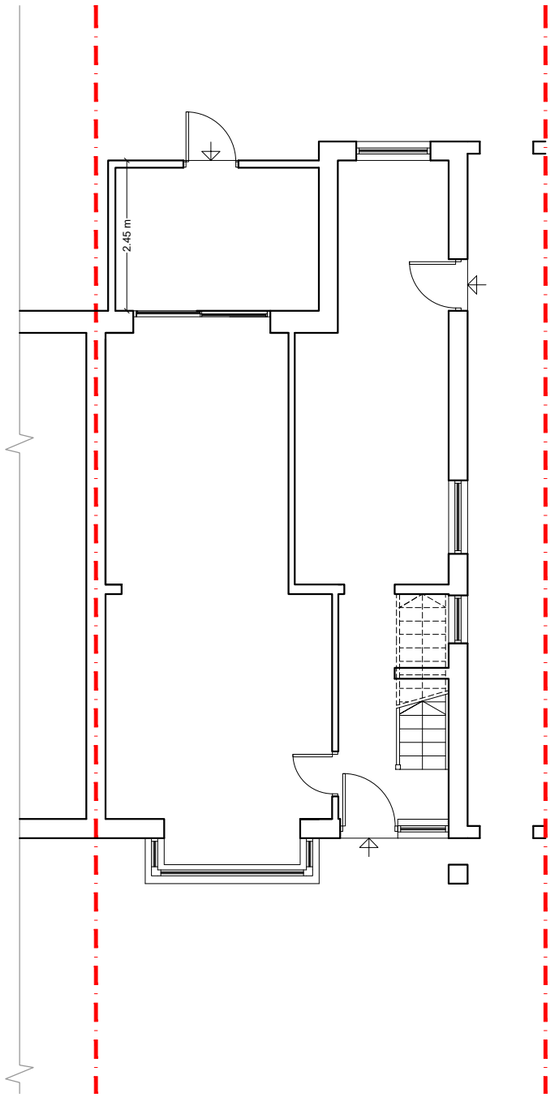

Ground Floor PLan

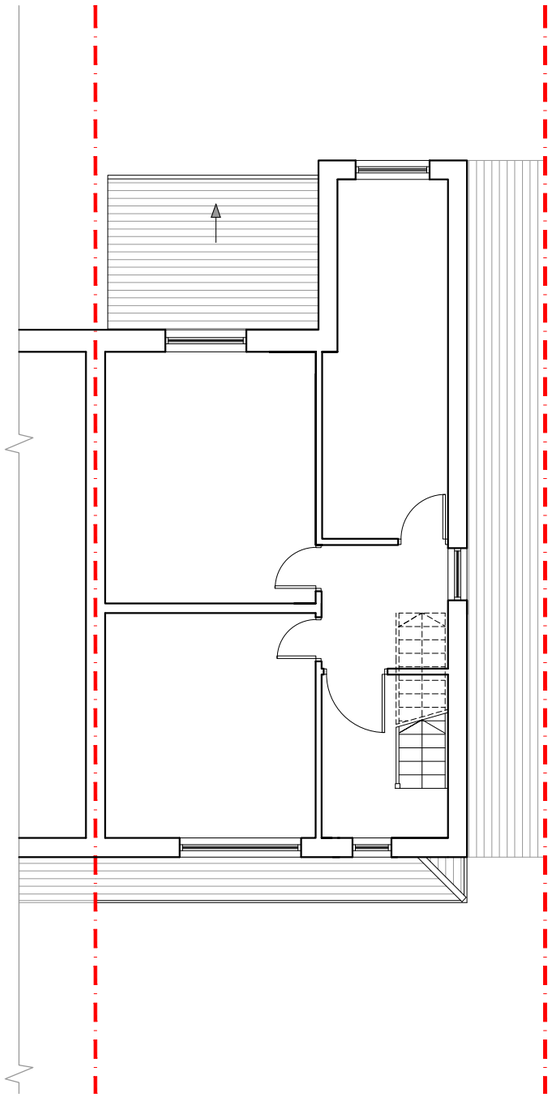

First Floor PLan

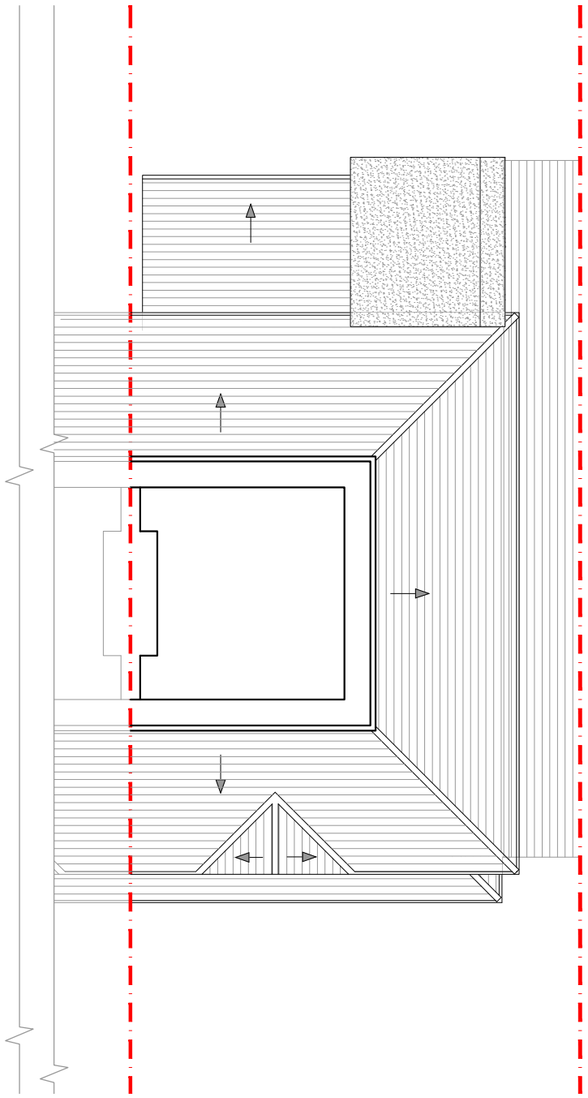

Loft Floor PLan

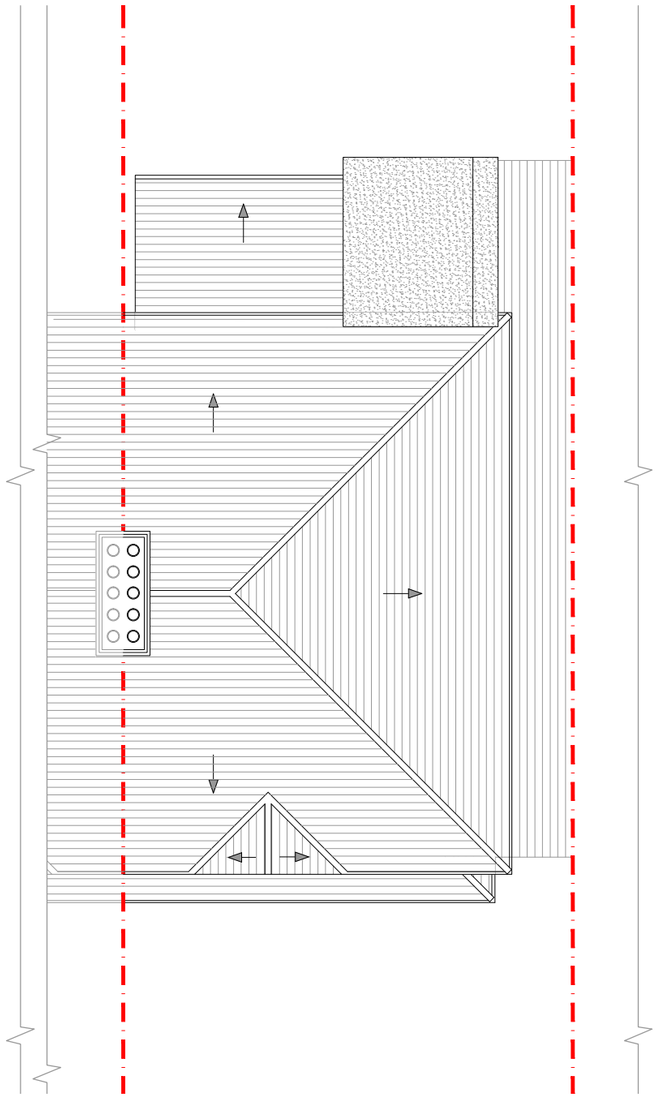

Roof PLan

Dimensions Written dimensions to be taken in preference to scaled dimensions. The Contractor is responsible for checking all dimensions before work starts.

Local Authority All work is to be carried out to the requirements, and to the satisfaction of the Local Authority. These drawings are for planning purposes only.

Discrepancies Any discrepancies to be brought to the attention of Urban Consulting Engineers Lt. Immediately.

REVISIONS

REV	DATE	DESCRIPTION	BY	CH
P01	05/01/2025		BS	HA

PROJECT - 2065
Erection of rear extension, loft and outbuilding

DRAWING TITLE
Existing - Floor Plans

ADDRESS
285 Basingstoke Road, Reading, RG2 0JA

CLIENT
Mr. XXX

DATE	REVISION	DRAWING No.	SCALE @ A3
Jan 2025	P01	2065 -P001	1:100

URBAN
CONSULTING ENGINEERS
29 WILLINGHAM WAY,
KINGSTON UPON THAMES,
KT1 3JN
TEL 020-3916-5575
www.urbanconsultingengineers.co.uk

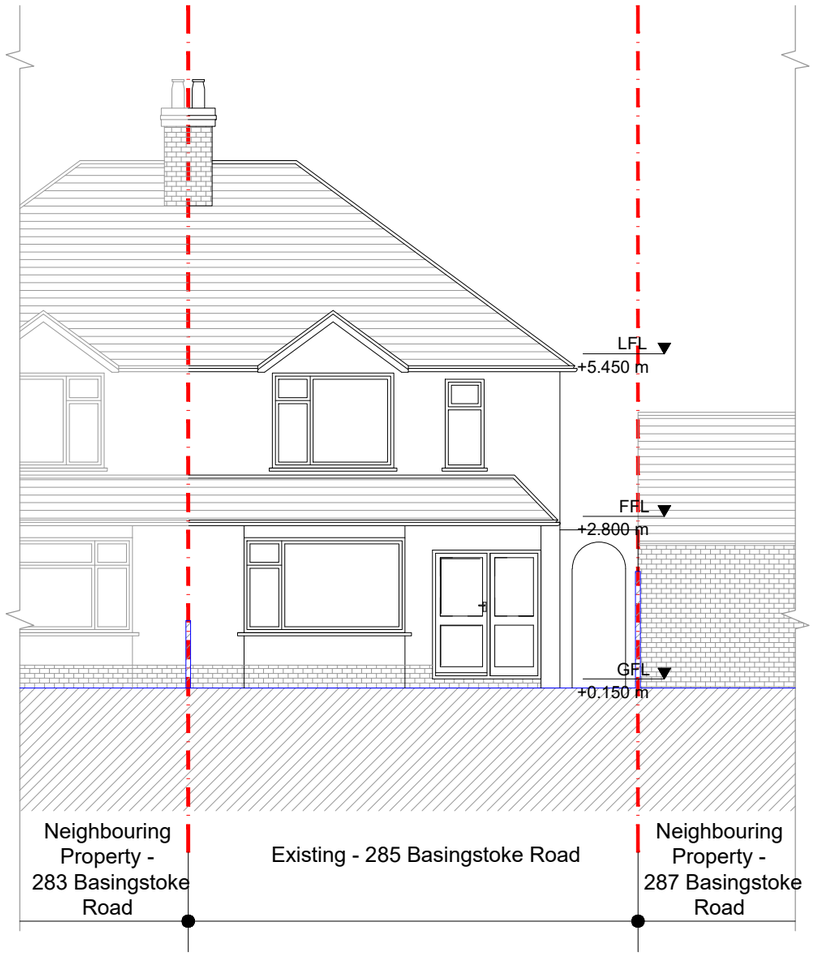

Front Elevation

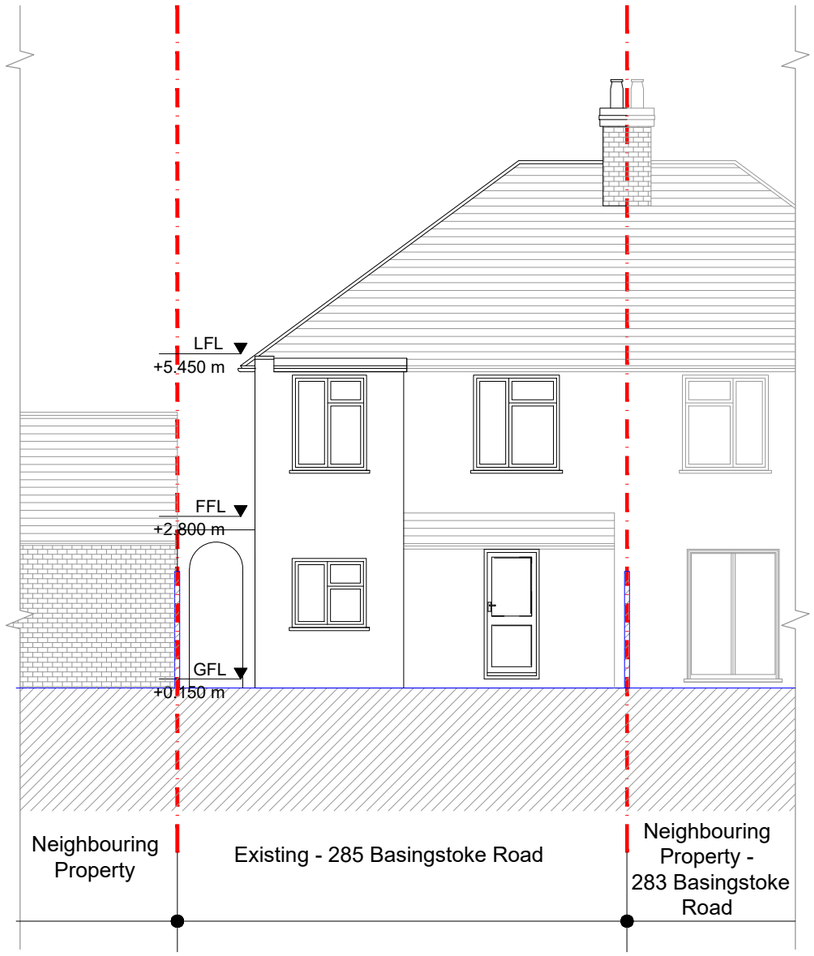

Rear Elevation

0 1m 5m 10m

Dimensions Written dimensions to be taken in preference to scaled dimensions. The Contractor is responsible for checking all dimensions before work starts.

Local Authority All work is to be carried out to the requirements, and to the satisfaction of the Local Authority. These drawings are for planning purposes only.

Discrepancies Any discrepancies to be brought to the attention of Urban Consulting Engineers Lt. Immediately.

REVISIONS

REV	DATE	DESCRIPTION	BY	CH
P01	05/01/2025		BS	HA

PROJECT - 2065
Erection of rear extension, loft and outbuilding

DRAWING TITLE
Existing - Front and Rear Elevations

ADDRESS
285 Basingstoke Road, Reading, RG2 0JA

CLIENT
Mr. XXX

DATE	REVISION	DRAWING No.	SCALE @ A3
Jan 2025	P01	2065 -E001	1:100

URBAN CONSULTING ENGINEERS
29 WILLINGHAM WAY,
KINGSTON UPON THAMES,
KT1 3JN
TEL 020-3916-5575
www.urbanconsultingengineers.co.uk

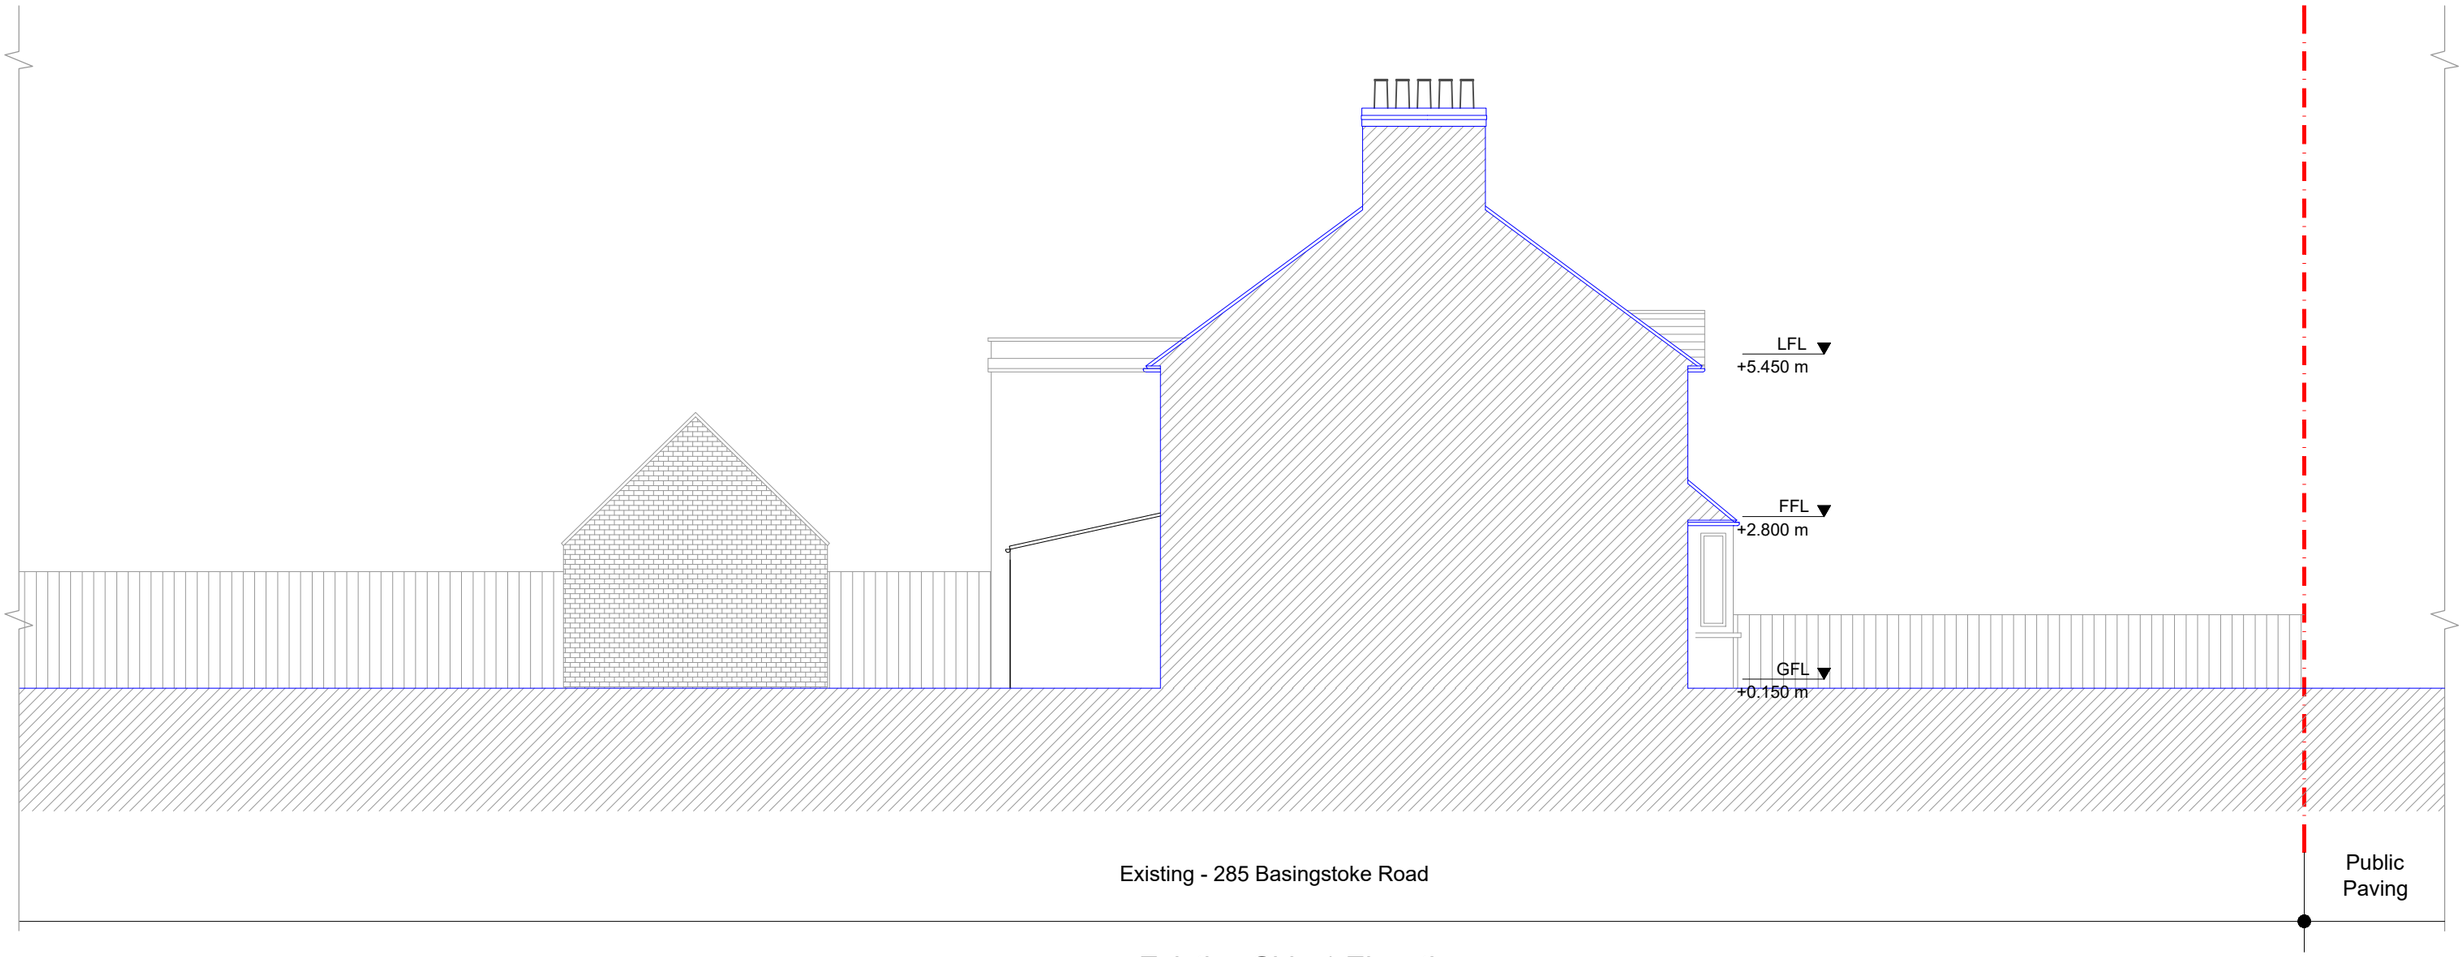

Existing Side 1 Elevation

0 1m 5m 10m

Dimensions Written dimensions to be taken in preference to scaled dimensions. The Contractor is responsible for checking all dimensions before work starts.

Local Authority All work is to be carried out to the requirements, and to the satisfaction of the Local Authority. These drawings are for planning purposes only.

Discrepancies Any discrepancies to be brought to the attention of Urban Consulting Engineers Lt. Immediately.

REVISIONS

REV	DATE	DESCRIPTION	BY	CH
P01	05/01/2025		BS	HA

PROJECT - 2065
Erection of rear extension, loft and outbuilding

DRAWING TITLE
Existing - Side 1 Elevation

ADDRESS
285 Basingstoke Road, Reading, RG2 0JA

CLIENT
Mr. XXX

DATE	REVISION	DRAWING No.	SCALE @ A3
Jan 2025	P01	2065 -E002	1:100

URBAN
CONSULTING ENGINEERS
29 WILLINGHAM WAY,
KINGSTON UPON THAMES,
KT1 3JN
TEL 020-3916-5575
www.urbanconsultingengineers.co.uk

Existing Side 2 Elevation

0 1m 5m 10m

Dimensions Written dimensions to be taken in preference to scaled dimensions. The Contractor is responsible for checking all dimensions before work starts.

Local Authority All work is to be carried out to the requirements, and to the satisfaction of the Local Authority. These drawings are for planning purposes only.

Discrepancies Any discrepancies to be brought to the attention of Urban Consulting Engineers Lt. Immediately.

REVISIONS

REV	DATE	DESCRIPTION	BY	CH
P01	05/01/2025		BS	HA

PROJECT - 2065
Erection of rear extension, loft and outbuilding

DRAWING TITLE
Existing - Side 2 Elevation

ADDRESS
285 Basingstoke Road, Reading, RG2 0JA

CLIENT
Mr. XXX

DATE	REVISION	DRAWING No.	SCALE @ A3
Jan 2025	P01	2065 -E003	1:100

URBAN CONSULTING ENGINEERS
29 WILLINGHAM WAY,
KINGSTON UPON THAMES,
KT1 3JN
TEL 020-3916-5575
www.urbanconsultingengineers.co.uk