




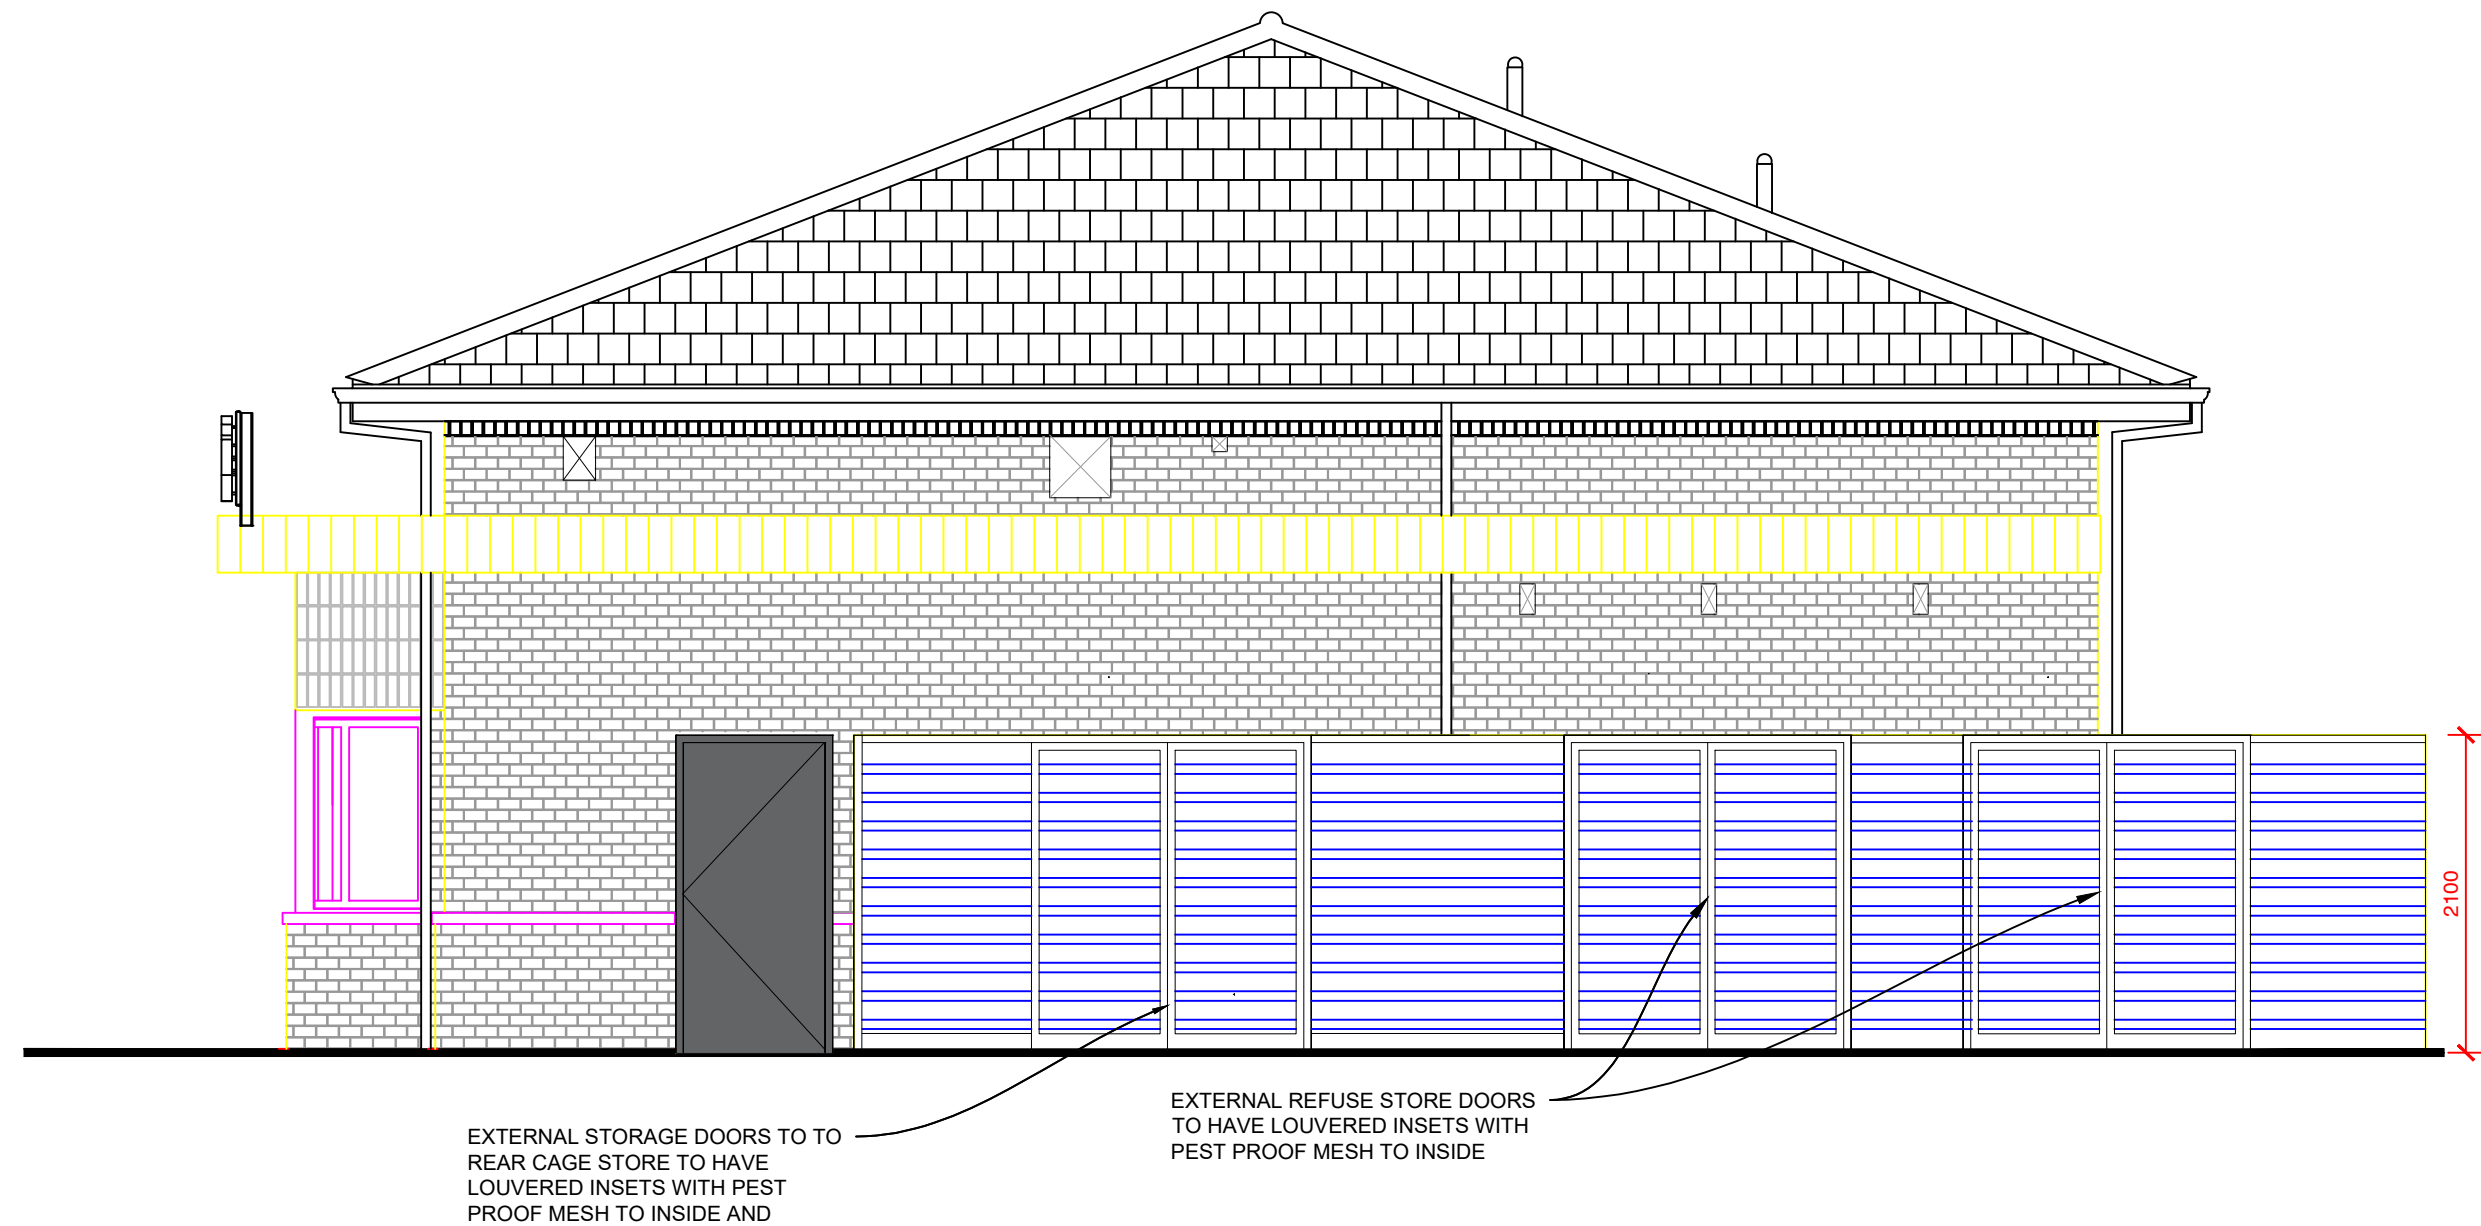

PROPOSED EAST (REAR) ELEVATION (1:50)

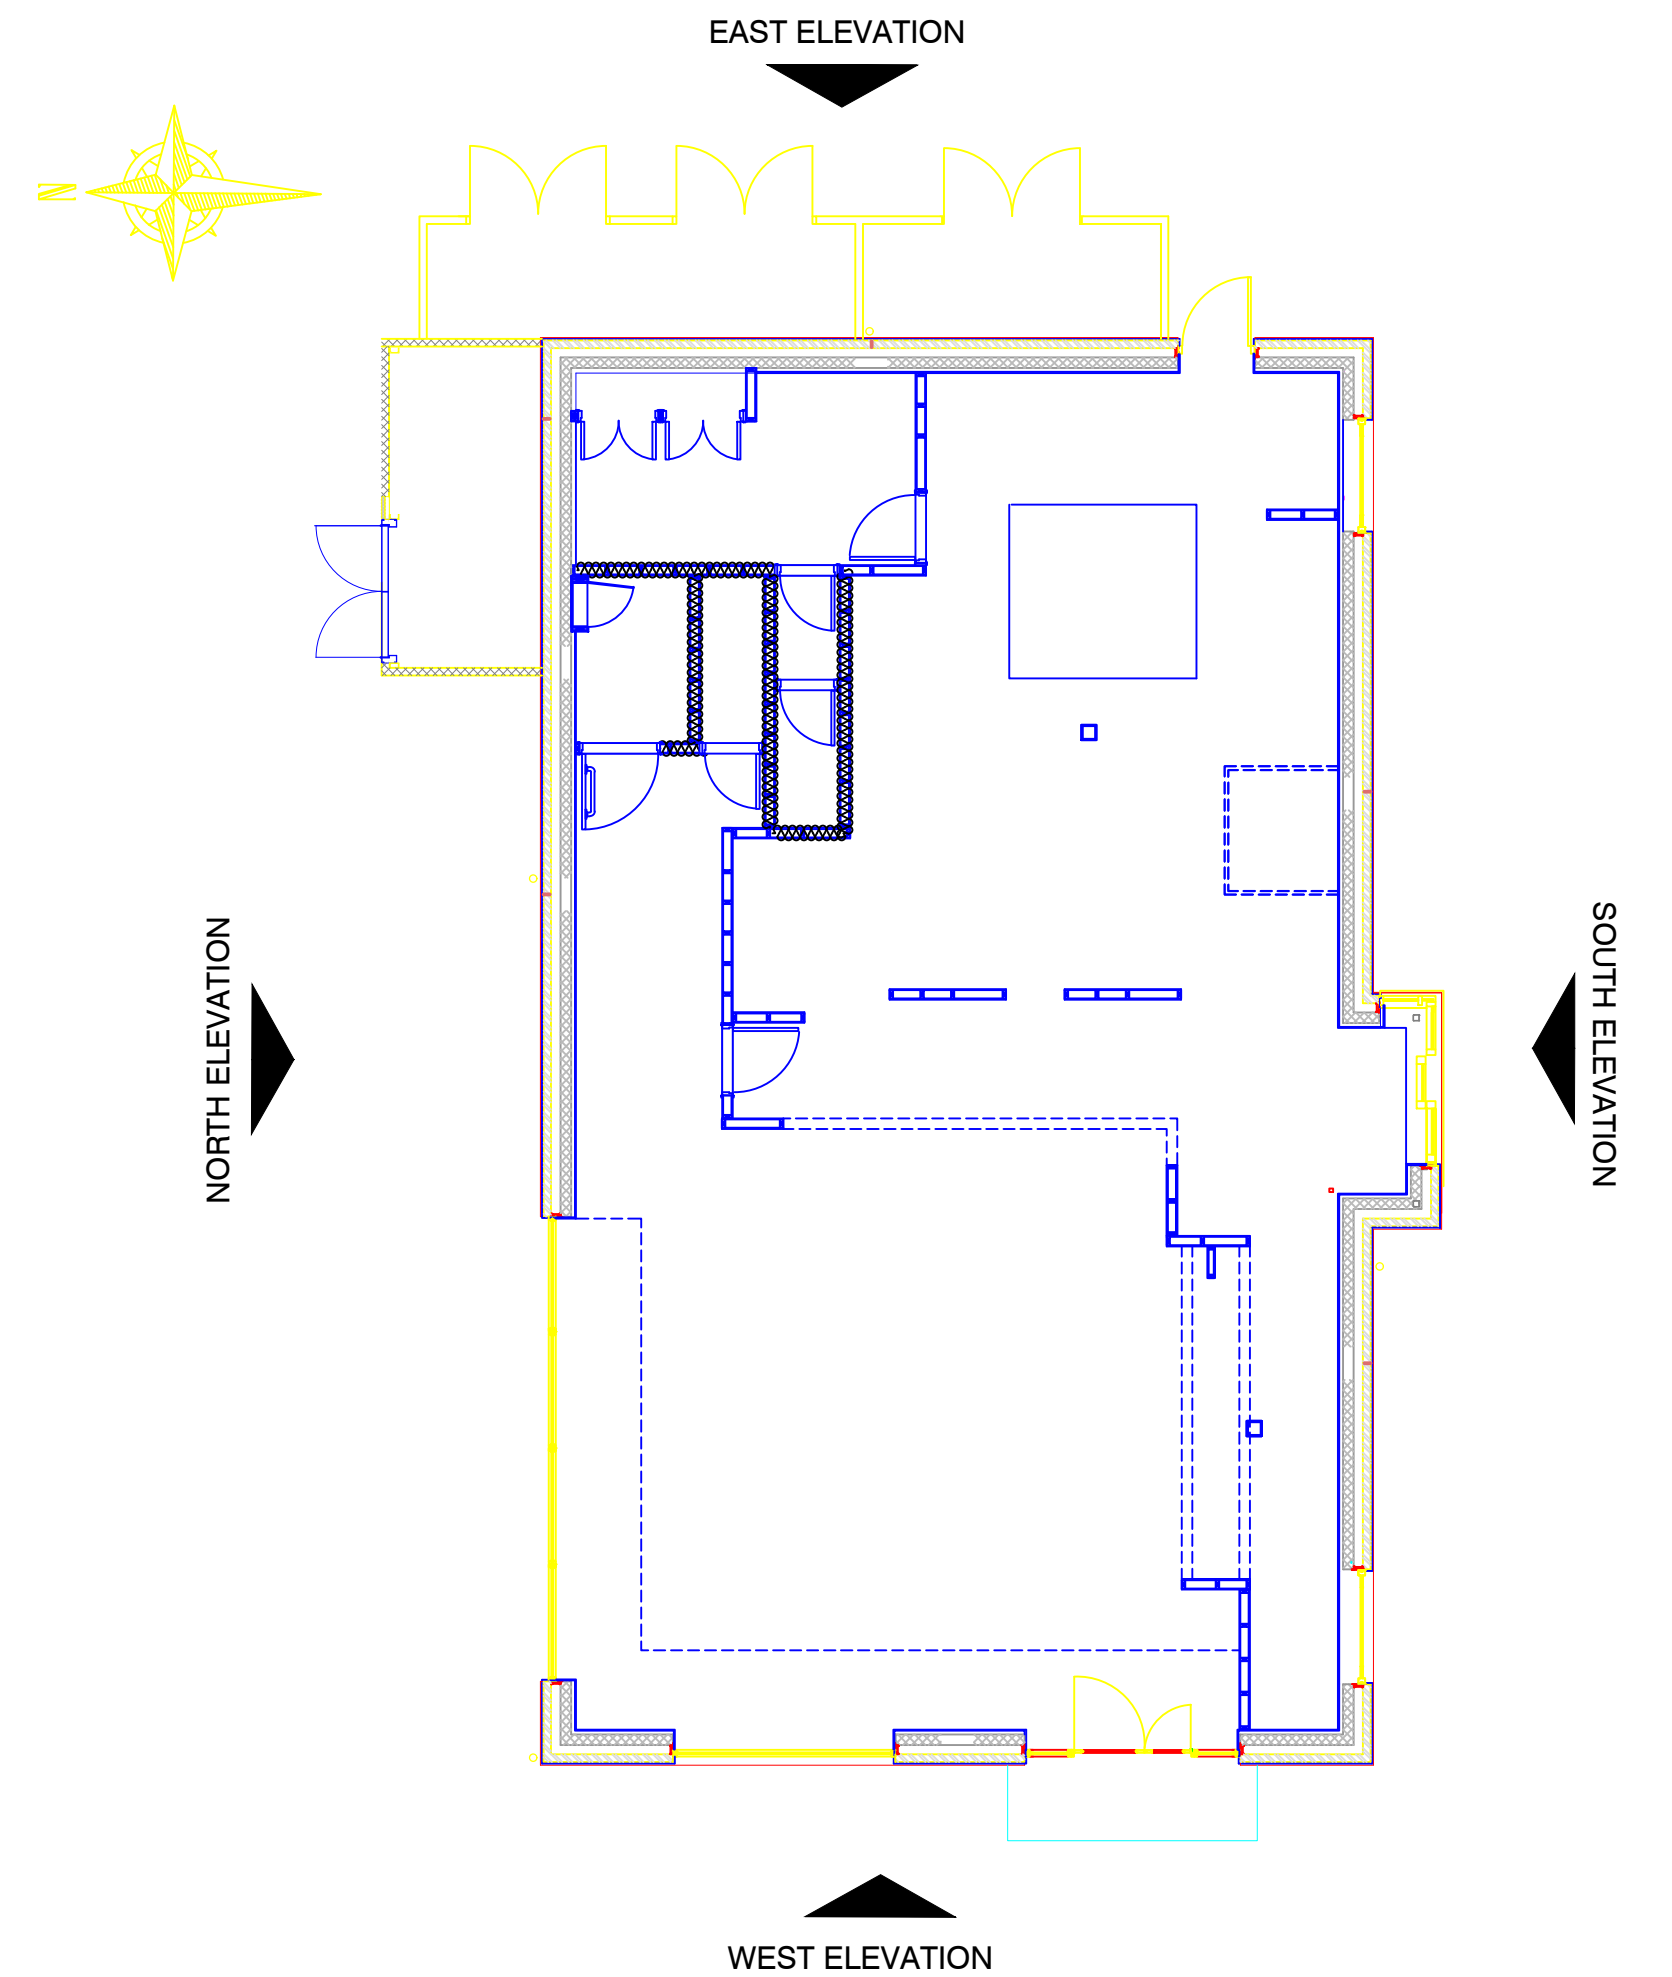

REFERENCE PLAN (1:100)

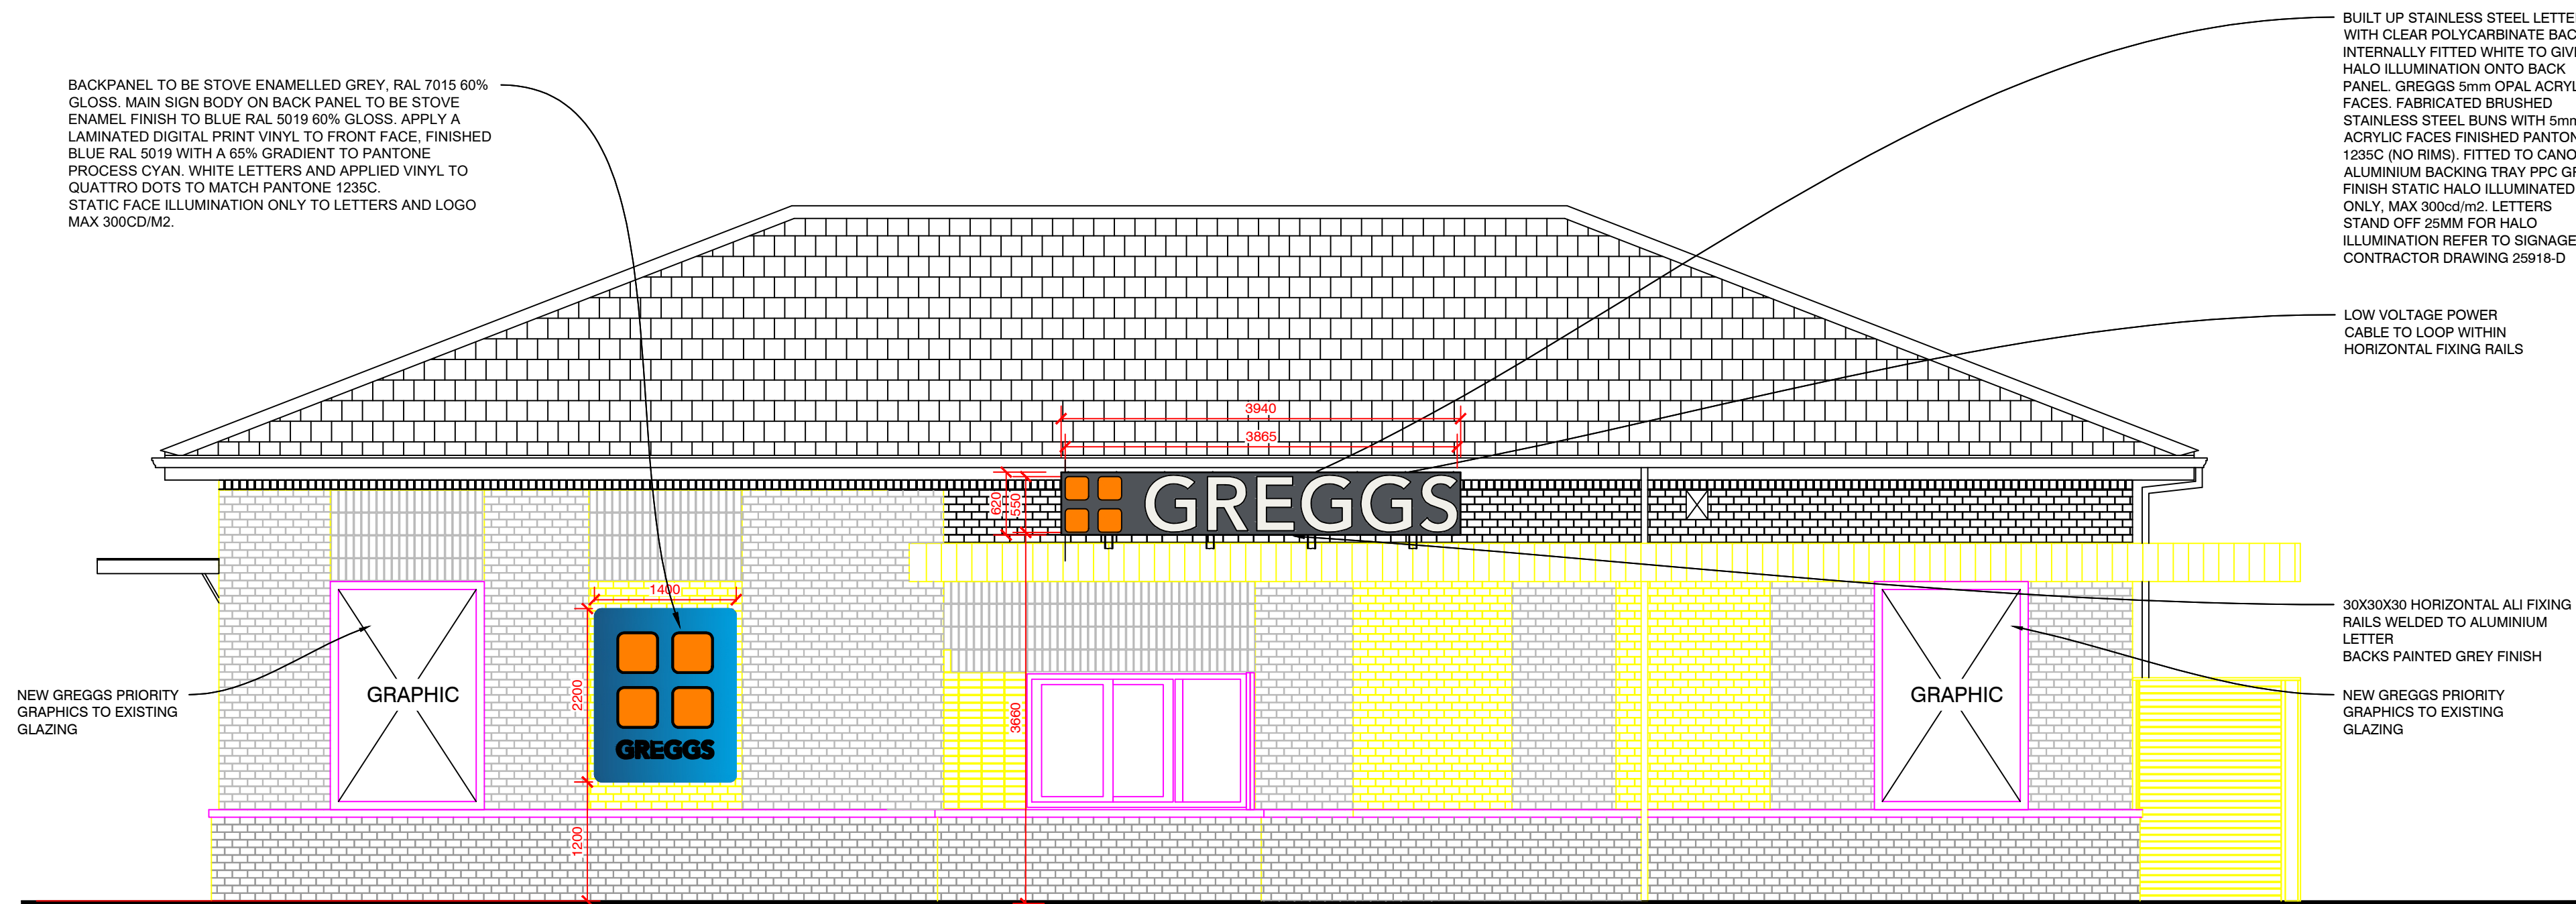

PROPOSED SOUTH (DRIVE THRU) ELEVATION (1:50)

C	UPDATED AS REQ. TO SHOW NEW AC AND BIN STORE	05.12.24	GP
B	SIGNAGE DETAILS UPDATED AND WOOD AND WOOD AND WOOD SIGNAGE ADDED. CONDENSER ADDED	26.11.24	JM
A	REVISED SIGNAGE DETAILS AS PER DRAWINGS RECEIVED ON 14.11.24	21.11.24	GP
REV	DESCRIPTION	DATE	NAME



GREGGS

GREGGS Plc (SOUTH EAST)
87 MILLMARSH LANE
ENFIELD
MIDDLESEX
EN3 7XJ
Tel: (0208) 805 3314

Shop S Number & Name
S6349 READING GEORGE & DRAGON DT

Title
PROPOSED ELEVATIONS

Site Address
GEORGE & DRAGON REDEVELOPMENT
BATH ROAD,
READING,
RG30 2HA

Gross Building Area 185.7 Sq m	Gross Sales Area 82.9 Sq m
-----------------------------------	-------------------------------

Drawing No. RPEN/S6349/19	Rev. C
------------------------------	-----------

Date 05.12.24	Scale VARIES @ A1
---------------	-------------------

Drawn by ES	Scale Bar 0 500 1000 1500 2000 2500mm 
Issued 01.11.24	SCALE 1:50

DO NOT RESCALE THIS DRAWING