

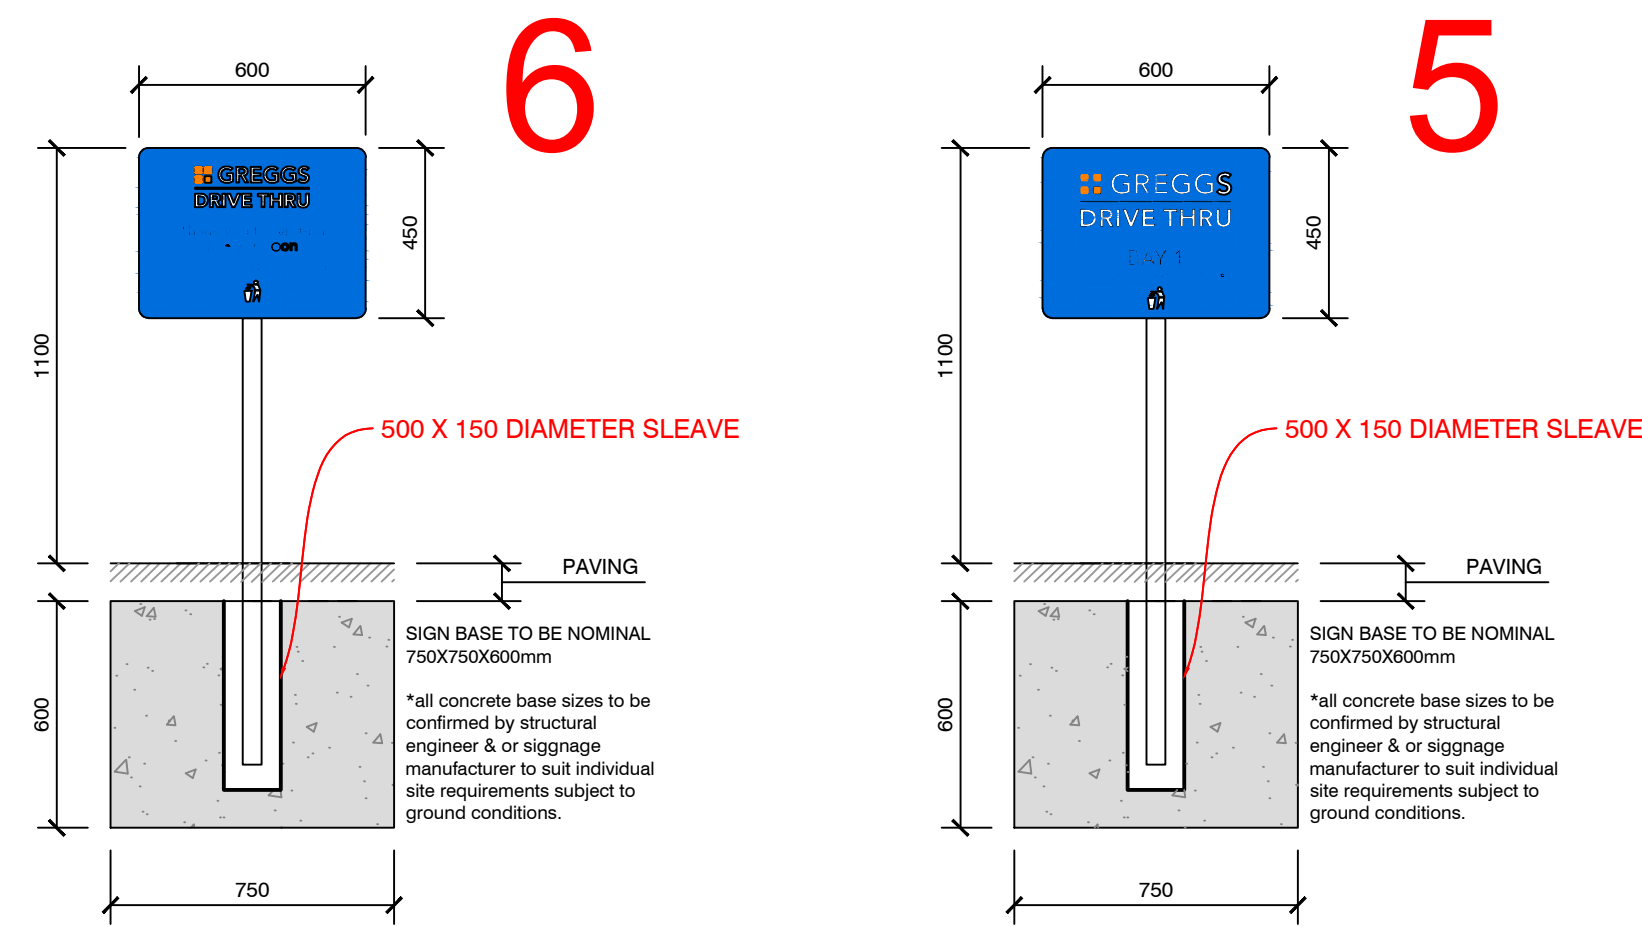


THANK YOU SIGN PLAN (SCALE 1:20)

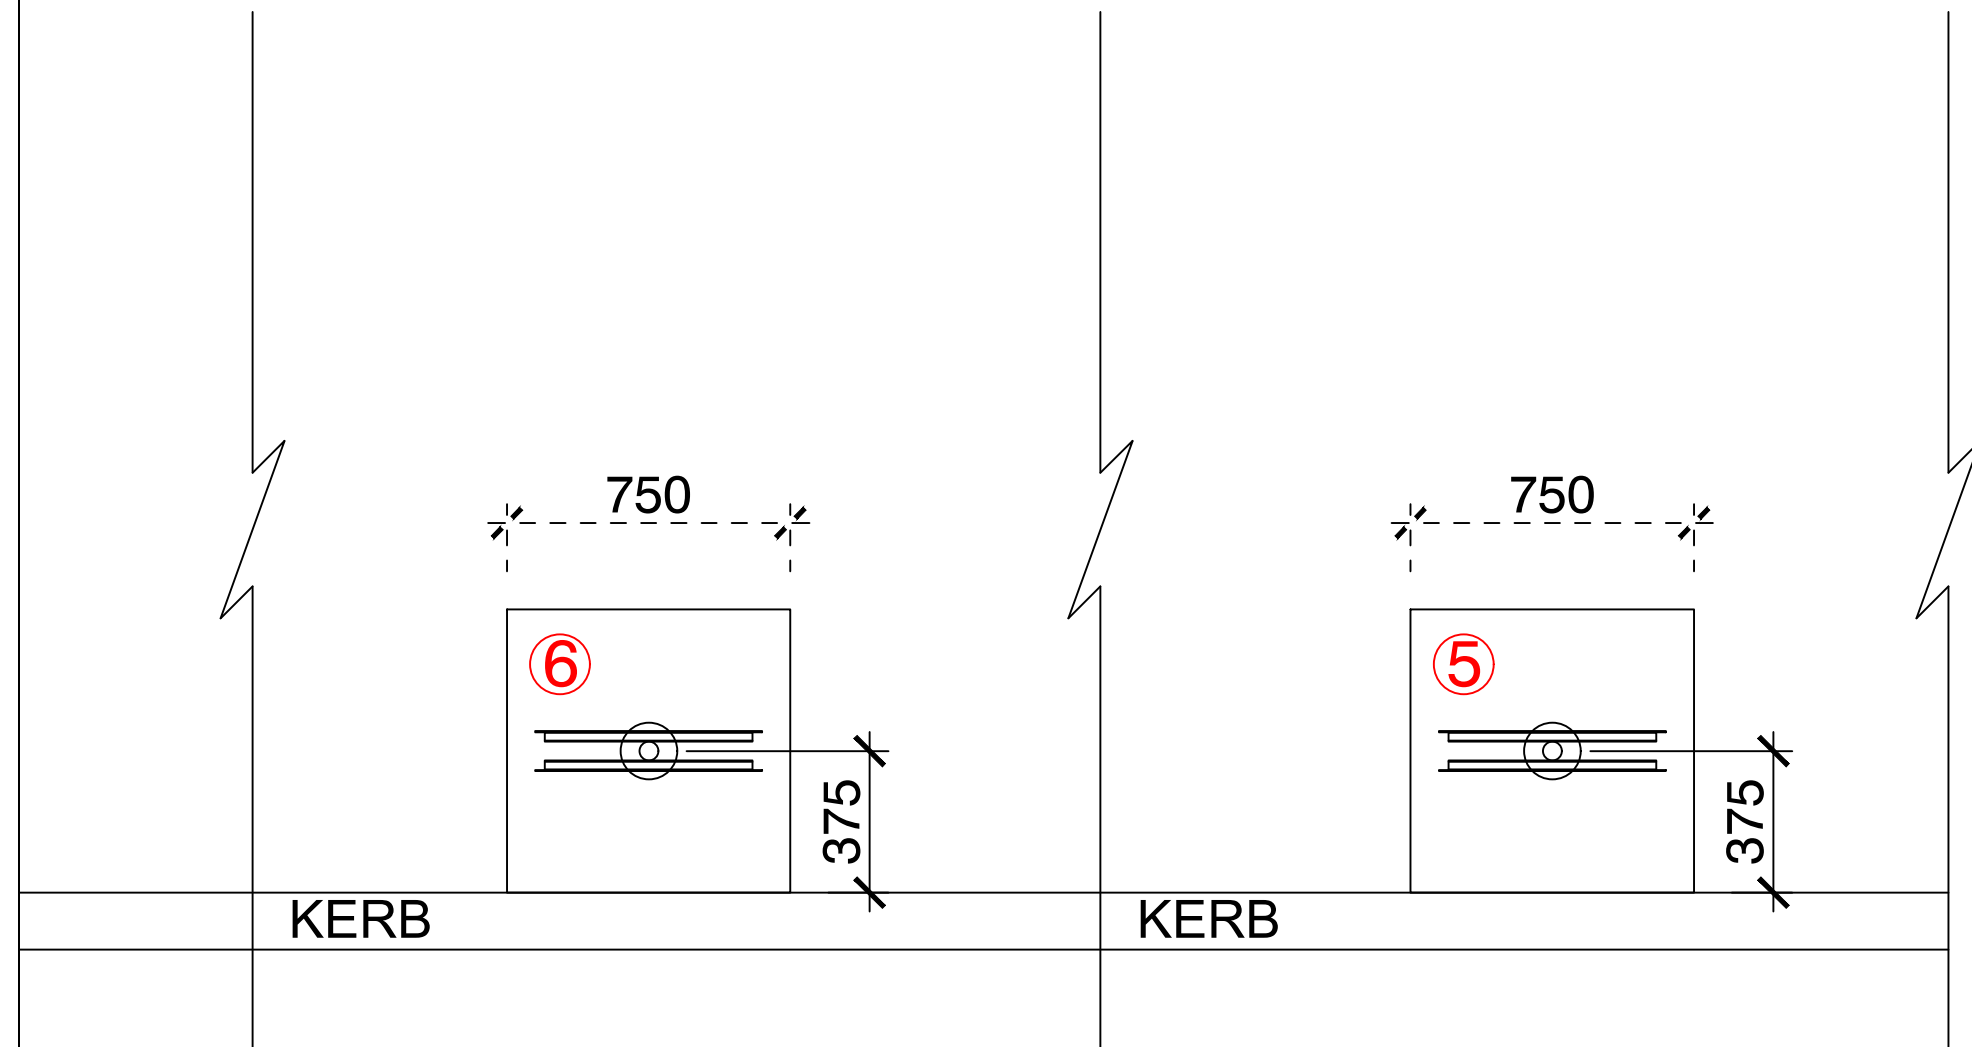


WAITING BAY SIGN-
ELEVATION (SCALE 1:20)

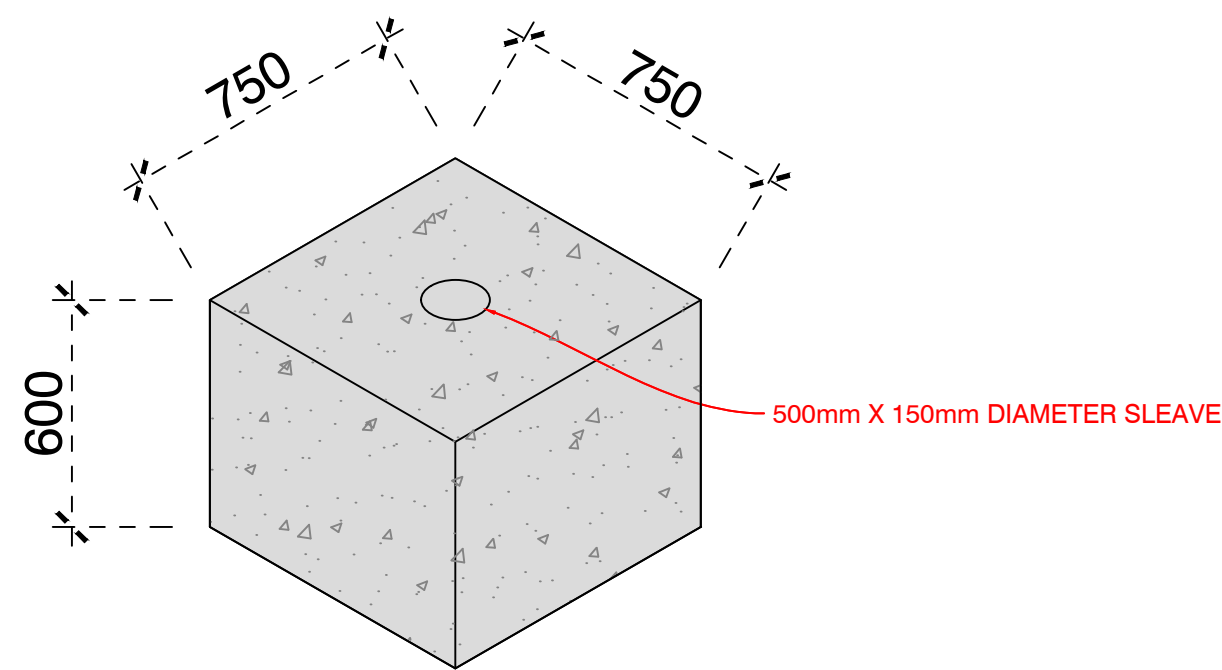


The diagram illustrates two types of road signs. On the left, sign 8 is a red circular 'No Entry' sign with a white horizontal bar across the center. On the right, sign 9 is a red triangular 'Give Way' sign with the words 'GIVE WAY' in black capital letters. Both signs are shown on a black post against a white background.

REFER TO
DRAWING 21
PROPSOED
LOCATION PLAN
FOR FULL SIGNAGE
POSITIONS

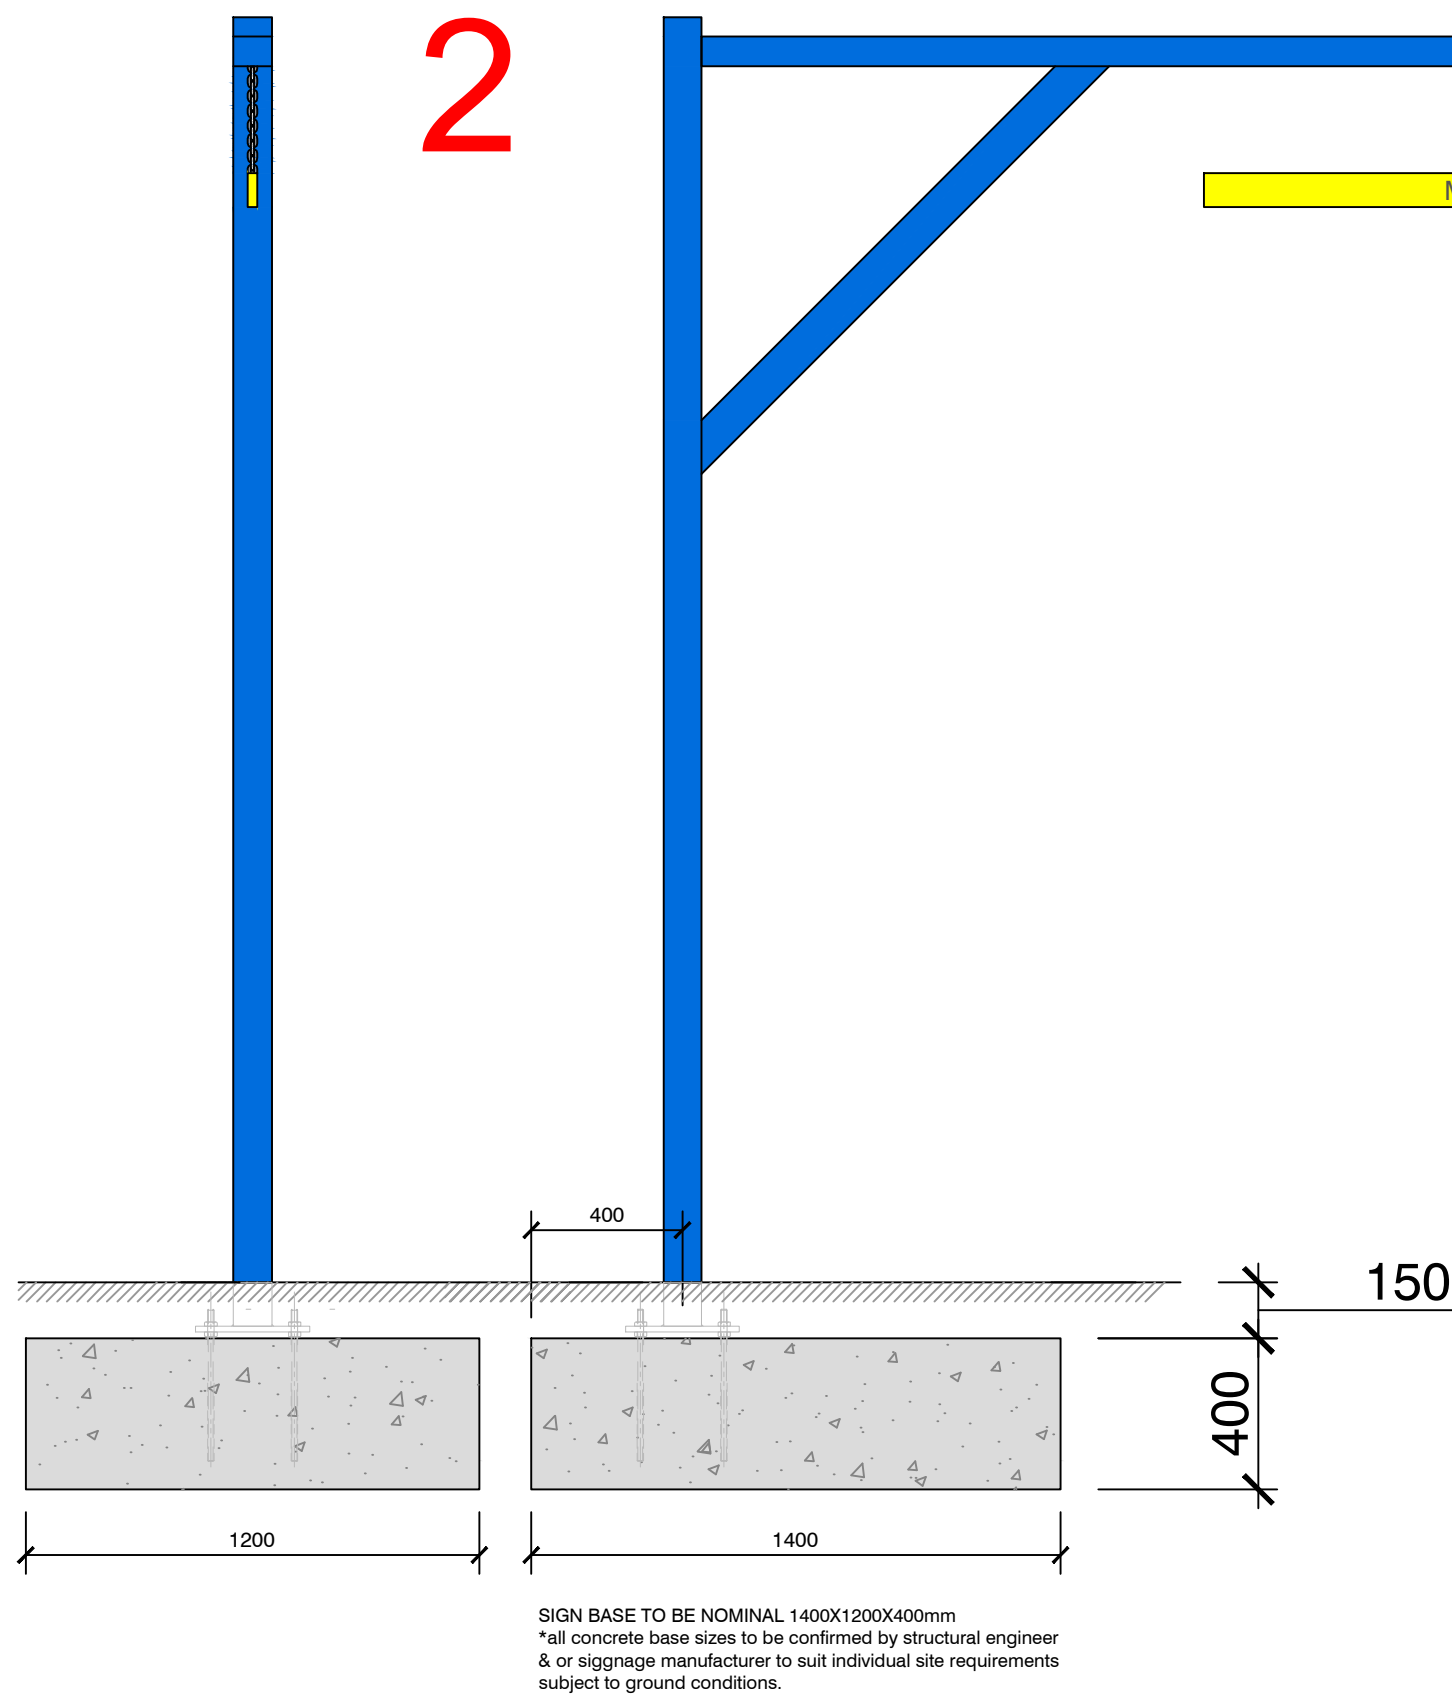

HEIGHT RESTRICTION BARRIER (SCALE 1:20)

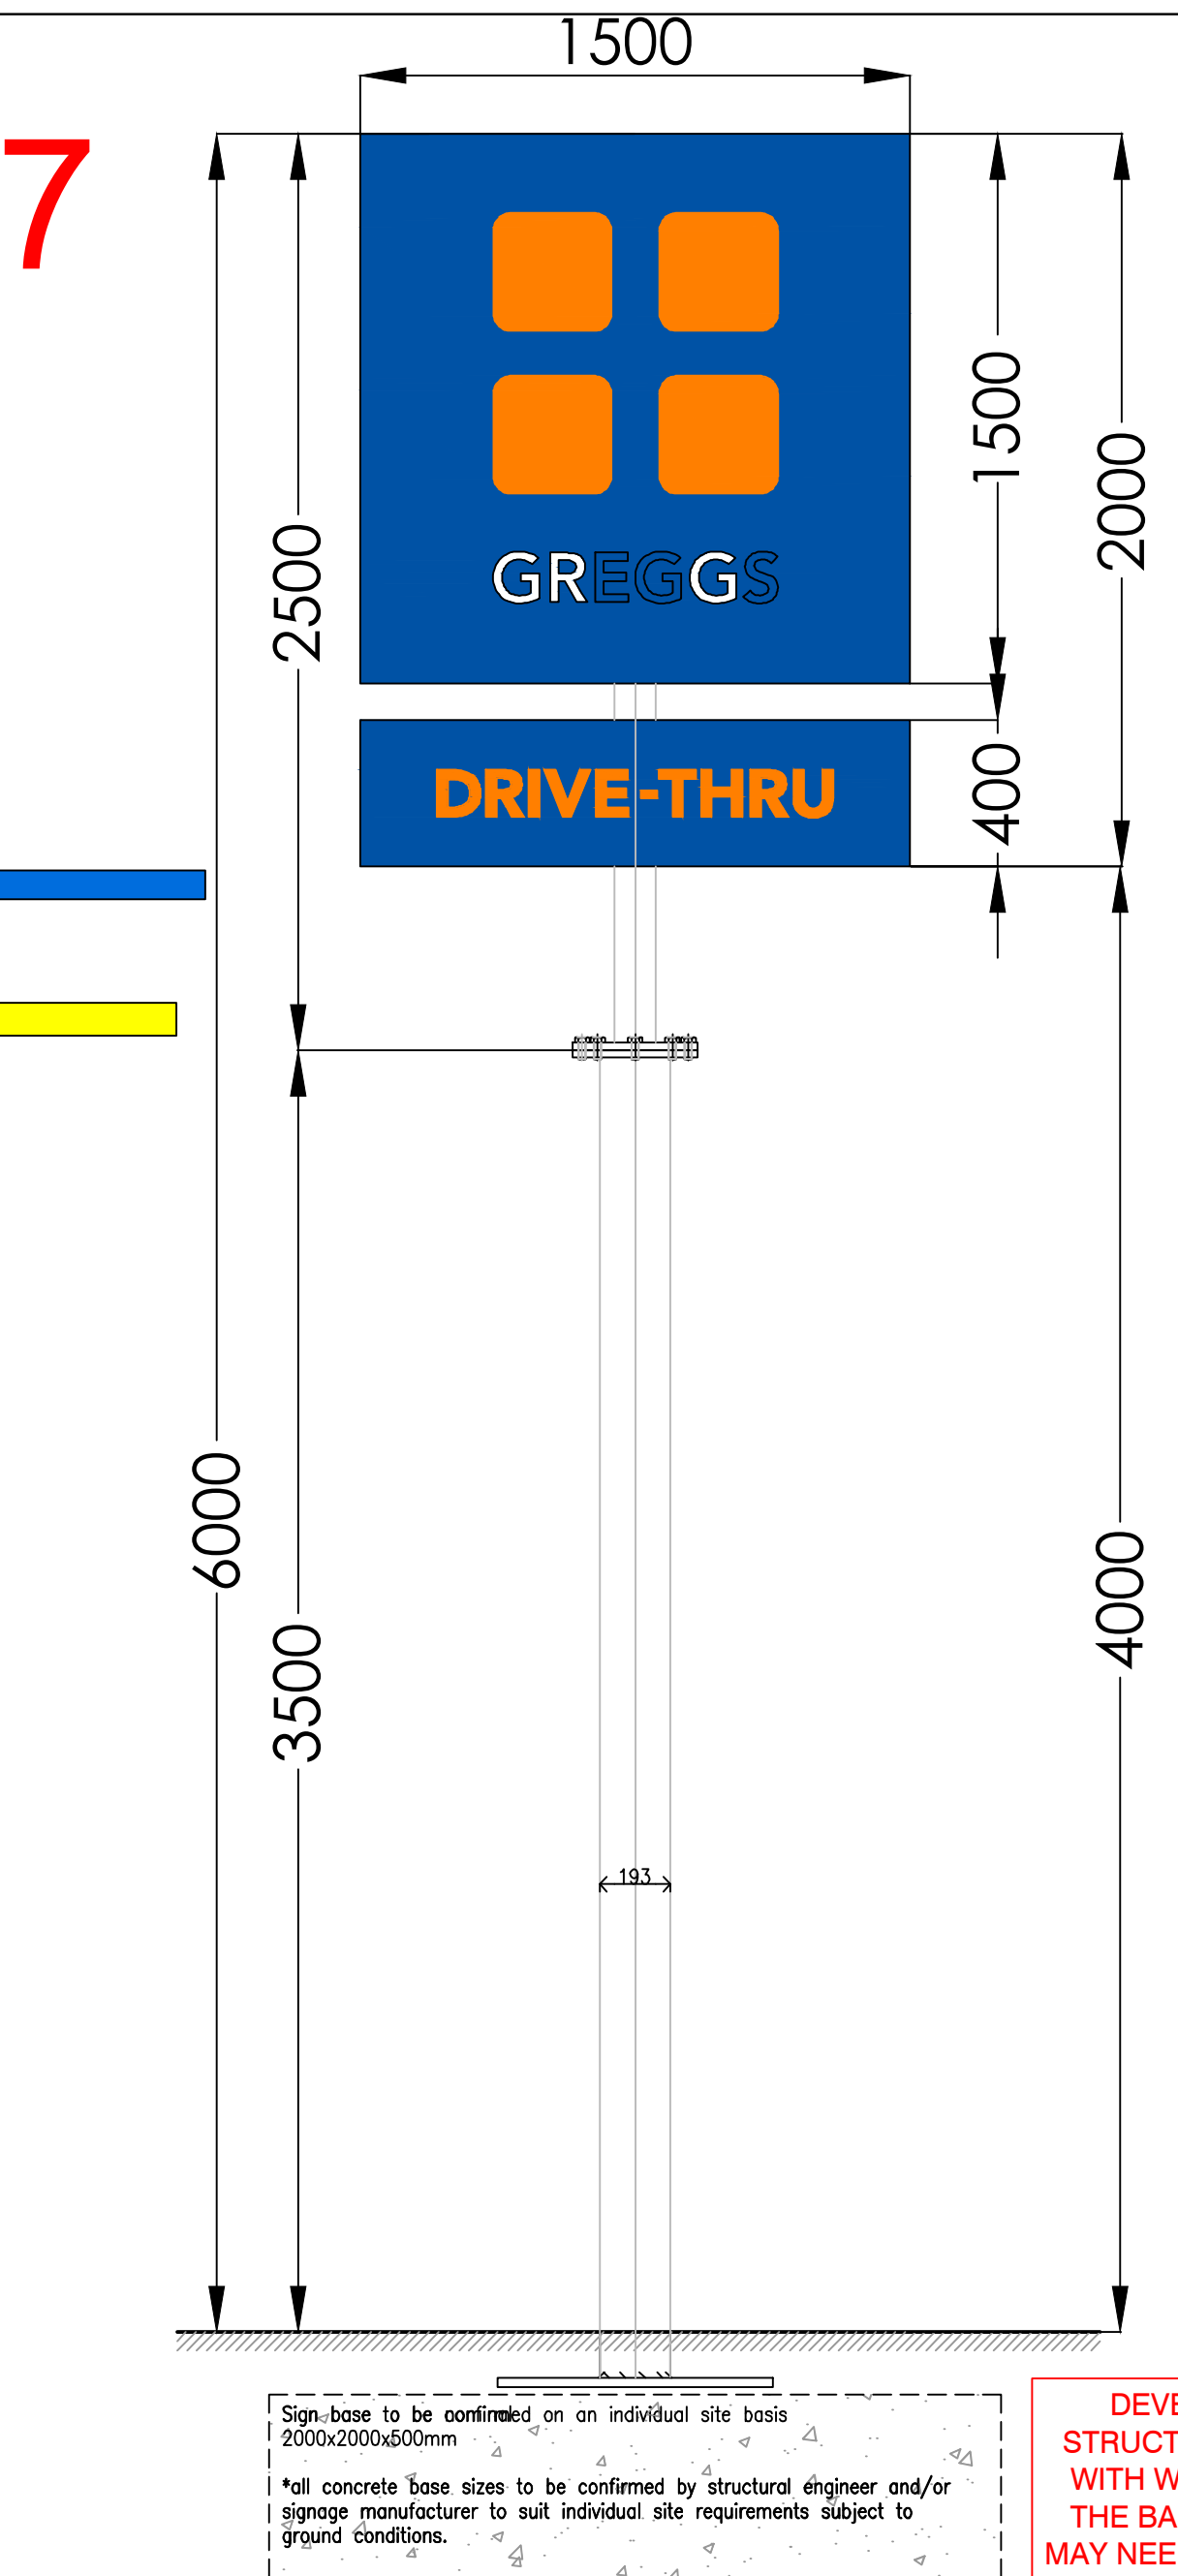

TOTEM SIGN 5
Scale 1:20

NUMBER	SIGNAGE	FOUNDATION SIZE	ELECTRICAL DUCT REQUIRED	DEVELOPER WORKS
1	WELCOME SIGN	1.4M X 1M X 0.5M	YES	INSTALL FOUNDATION DUCTS AND DRAW WIRES
2	HEIGHT RESTRICTOR	1.2M X 1.4M X 0.4M	NO	INSTALL GRILLAGE PROVIDED, INSTALL FOUNDATION
3	MENU DIGITAL SCREEN	1.00M X 1.00M X 0.6M minimum	YES	INSTALL GRILLAGE PROVIDED, INSTALL FOUNDATIONS, DUCTS AND DRAW WIRES
4	ORDER POINT	0.5M X 0.5M X 0.4M	YES	INSTALL FOUNDATION, DUCTS AND DRAW WIRES IN ACCORDANCE WITH COD MANUFACTURERS INSTALLATION DOCUMENTS. SEPARATE DUCT FOR DATA REQUIRED
5	WAITING BAY SIGN	0.75M X 0.75M X 0.6M	NO	INSTALL GROUND SOCKET, INSTALL FOUNDATION
6	THANKS YOU SIGN	0.75M X 0.75M X 0.6M	NO	INSTALL GROUND SOCKET, INSTALL FOUNDATION
7	TOTEM SIGNAGE	2M X 2M X 0.5M	YES	INSTALL GRILLAGE PROVIDED, INSTALL FOUNDATION, DUCTS AND DRAW WIRES
8	NO ENTRY SIGN	TBC	NO	INSTALL FOUNDATION, SIGN PROVIDED & INSTALLED BY DEVELOPER
9	GIVE WAY SIGN	TBC	NO	INSTALL FOUNDATION, SIGN PROVIDED & INSTALLED BY DEVELOPER
LP1	PRE INDUCTION LOOP	TBC	YES	INSTALL INDUCTION LOOP IN ACCORDANCE TO MANUFACTURERS DETAILS, INSTALLED BY DEVELOPER
LP 2	ROAD INDUCTION LOOPS	TBC	YES	INSTALL INDUCTION LOOP IN ACCORDANCE TO MANUFACTURERS DETAILS, INSTALLED BY DEVELOPER

DO NOT RESCALE THIS DRAWING

REV	DESCRIPTION	DATE	NAME
			
GREGGS Plc (SOUTH EAST) 87 MILLMARSH LANE ENFIELD MIDDLESEX EN3 7XJ Tel: (0208) 805 3314			
Shop S Number & Name S5988 HIGHBRIDGE UB OAKTREE DRIVE THRU			
Title PROPOSED SIGN BASE DETAILS PART 2			
Site Address GEORGE & DRAGON REDEVELOPMENT BATH ROAD, READING, RG30 2HA			
Gross Building Area 167 Sq m		Gross Sales Area 60 Sq m	
Drawing No. RSTH/S6349/22.1			Rev.
Date 08.07.24		Scale VARIABLES @ A1	
Drawn by ES		Scale Bar 	
Issued 30.07.24		SCALE 1:20	