




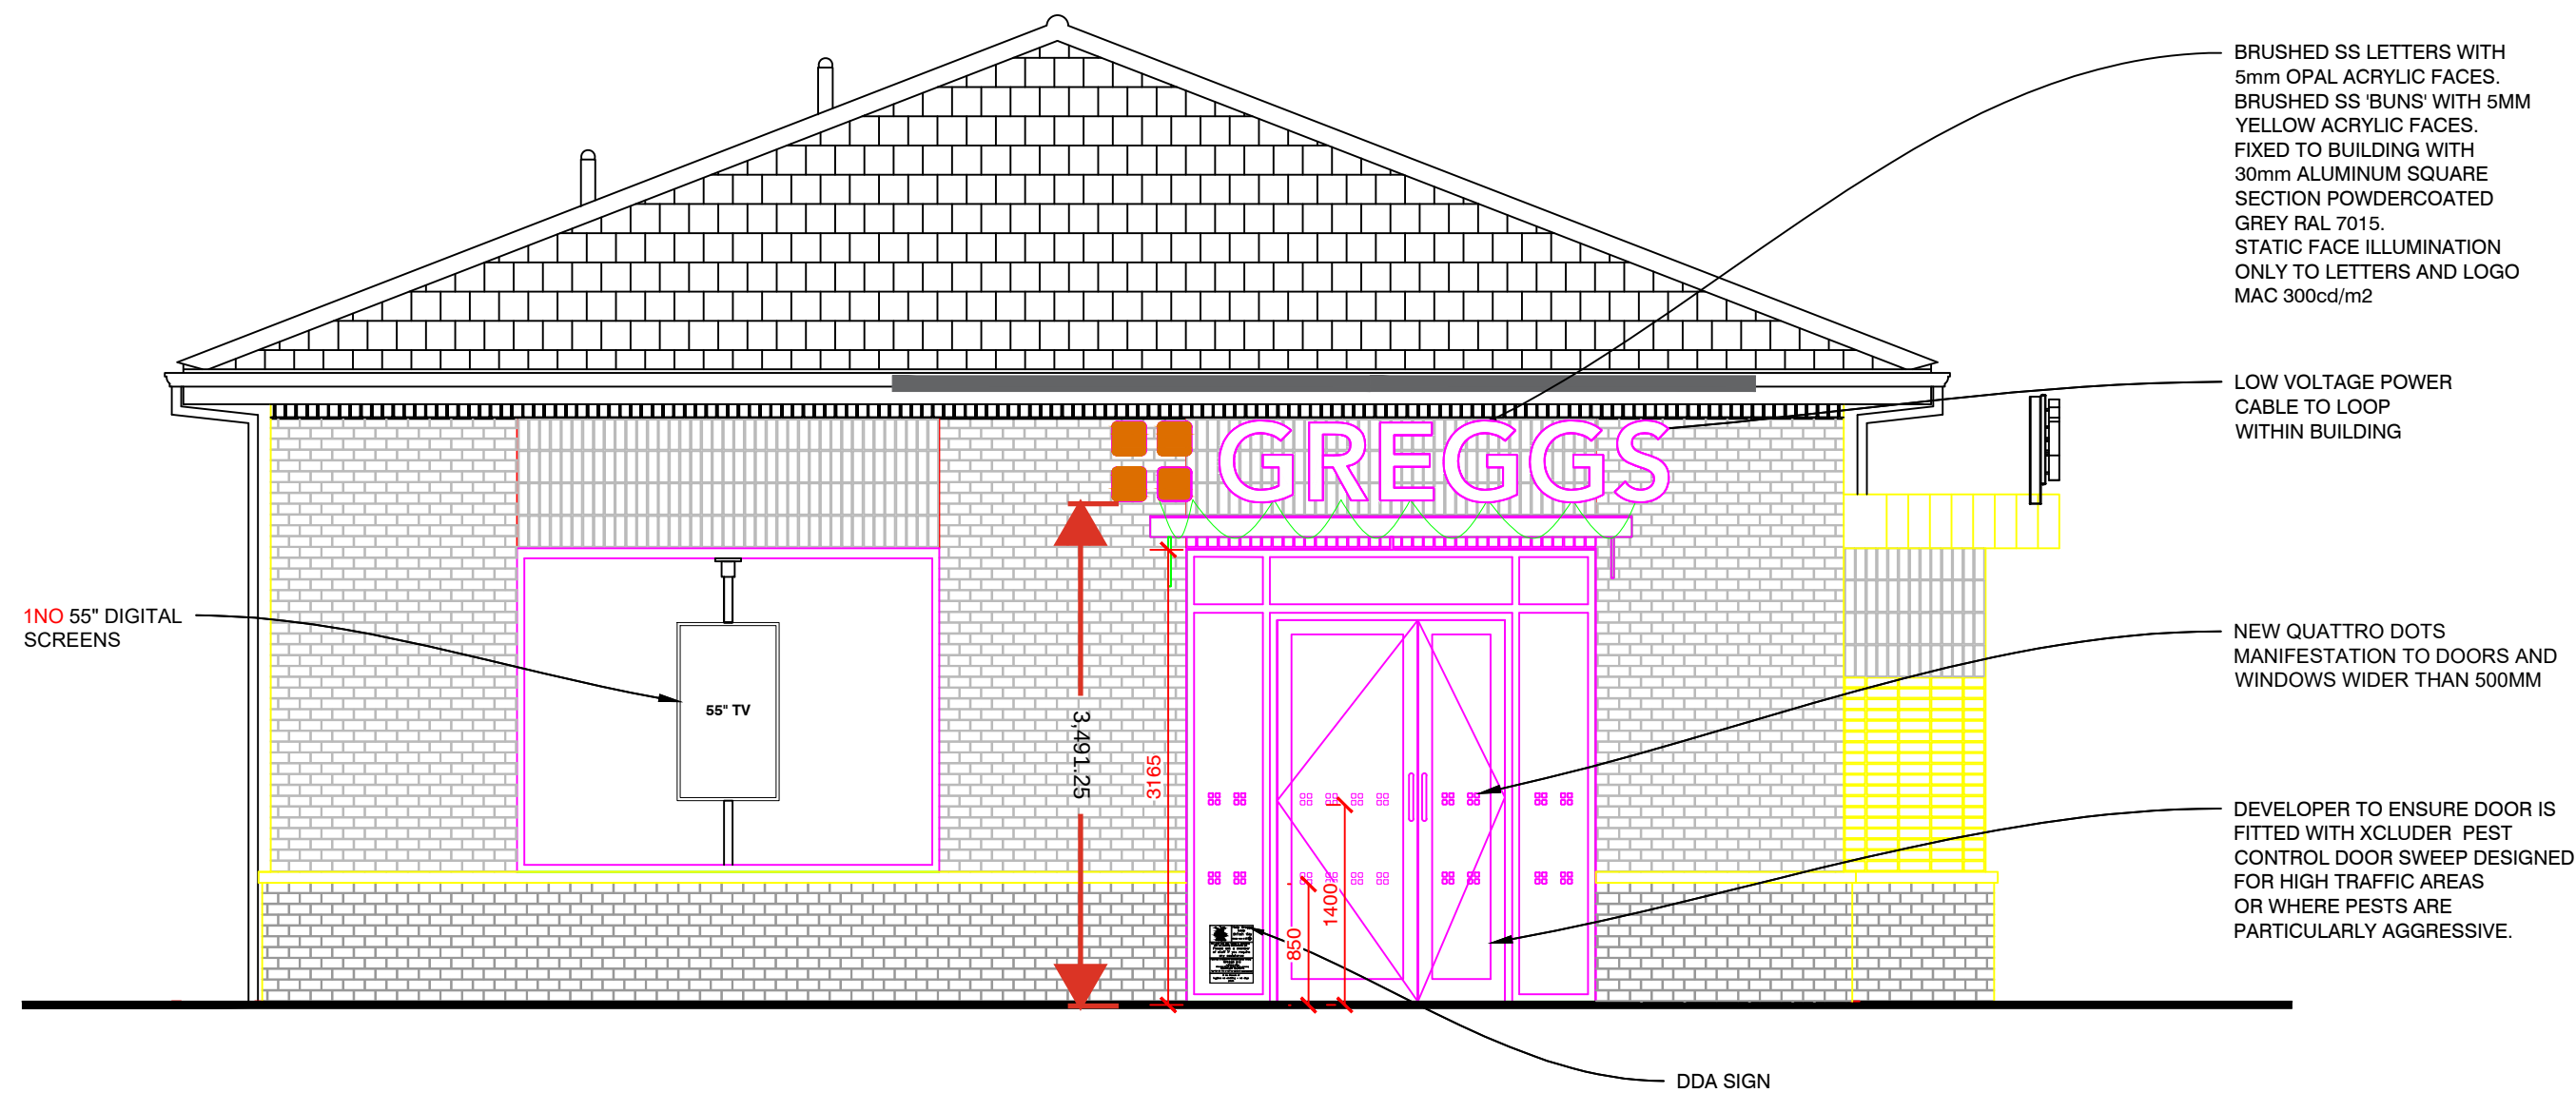

PROPOSED WEST (FRONT) ELEVATION (1:50)

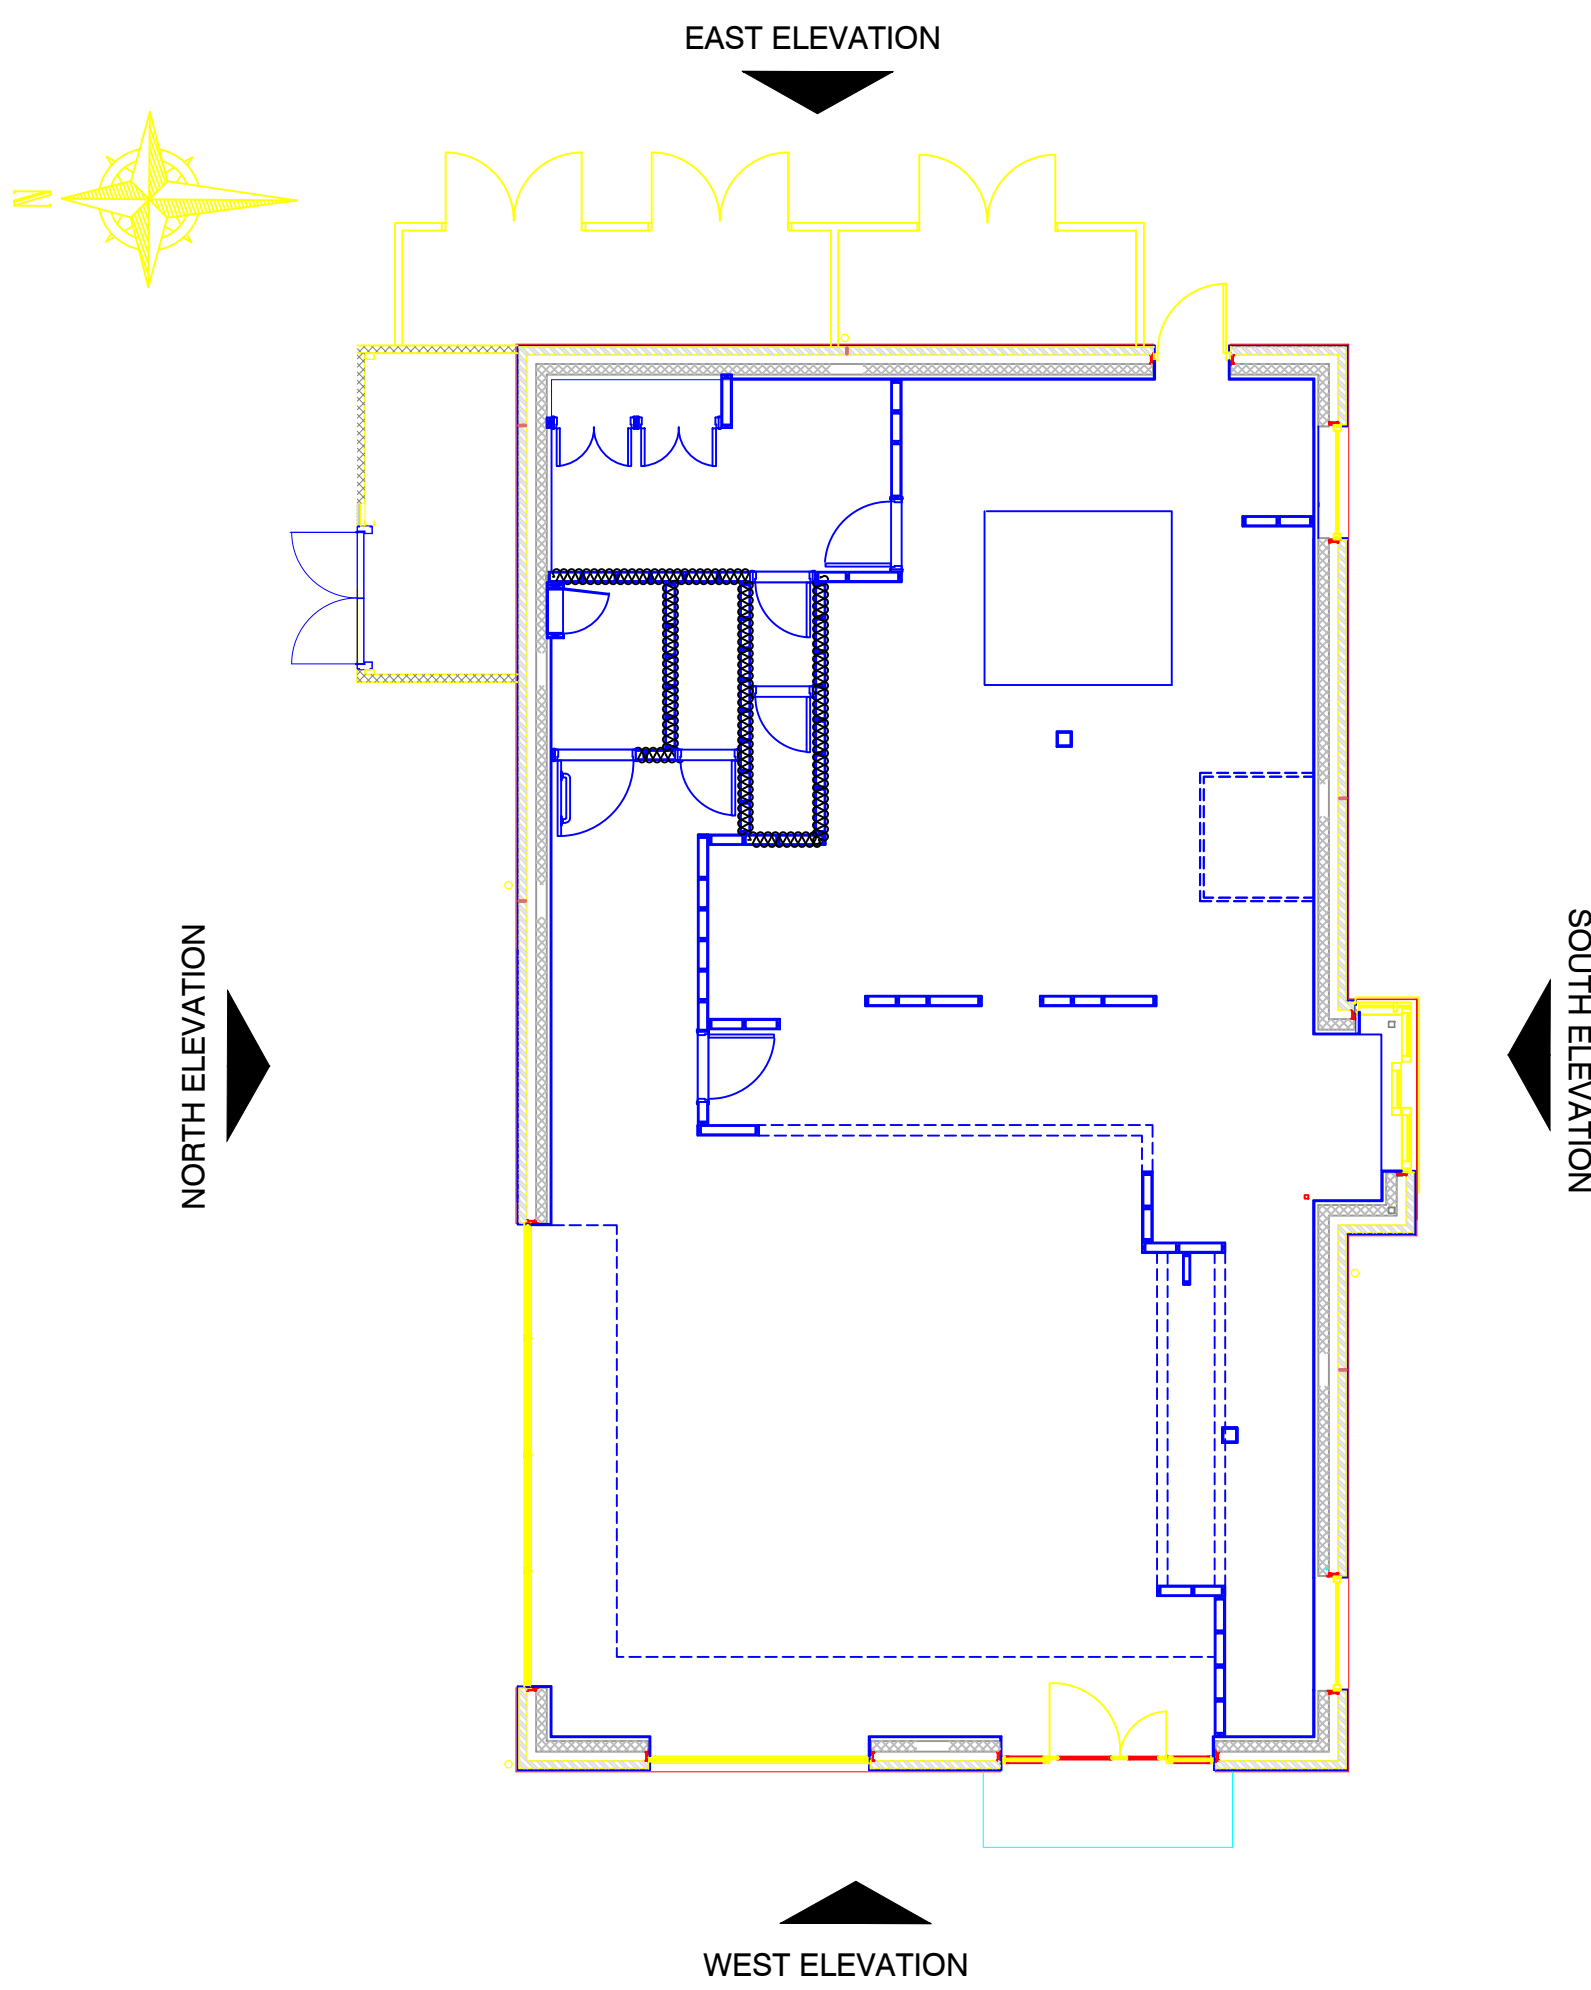

REFERENCE PLAN (1:100)

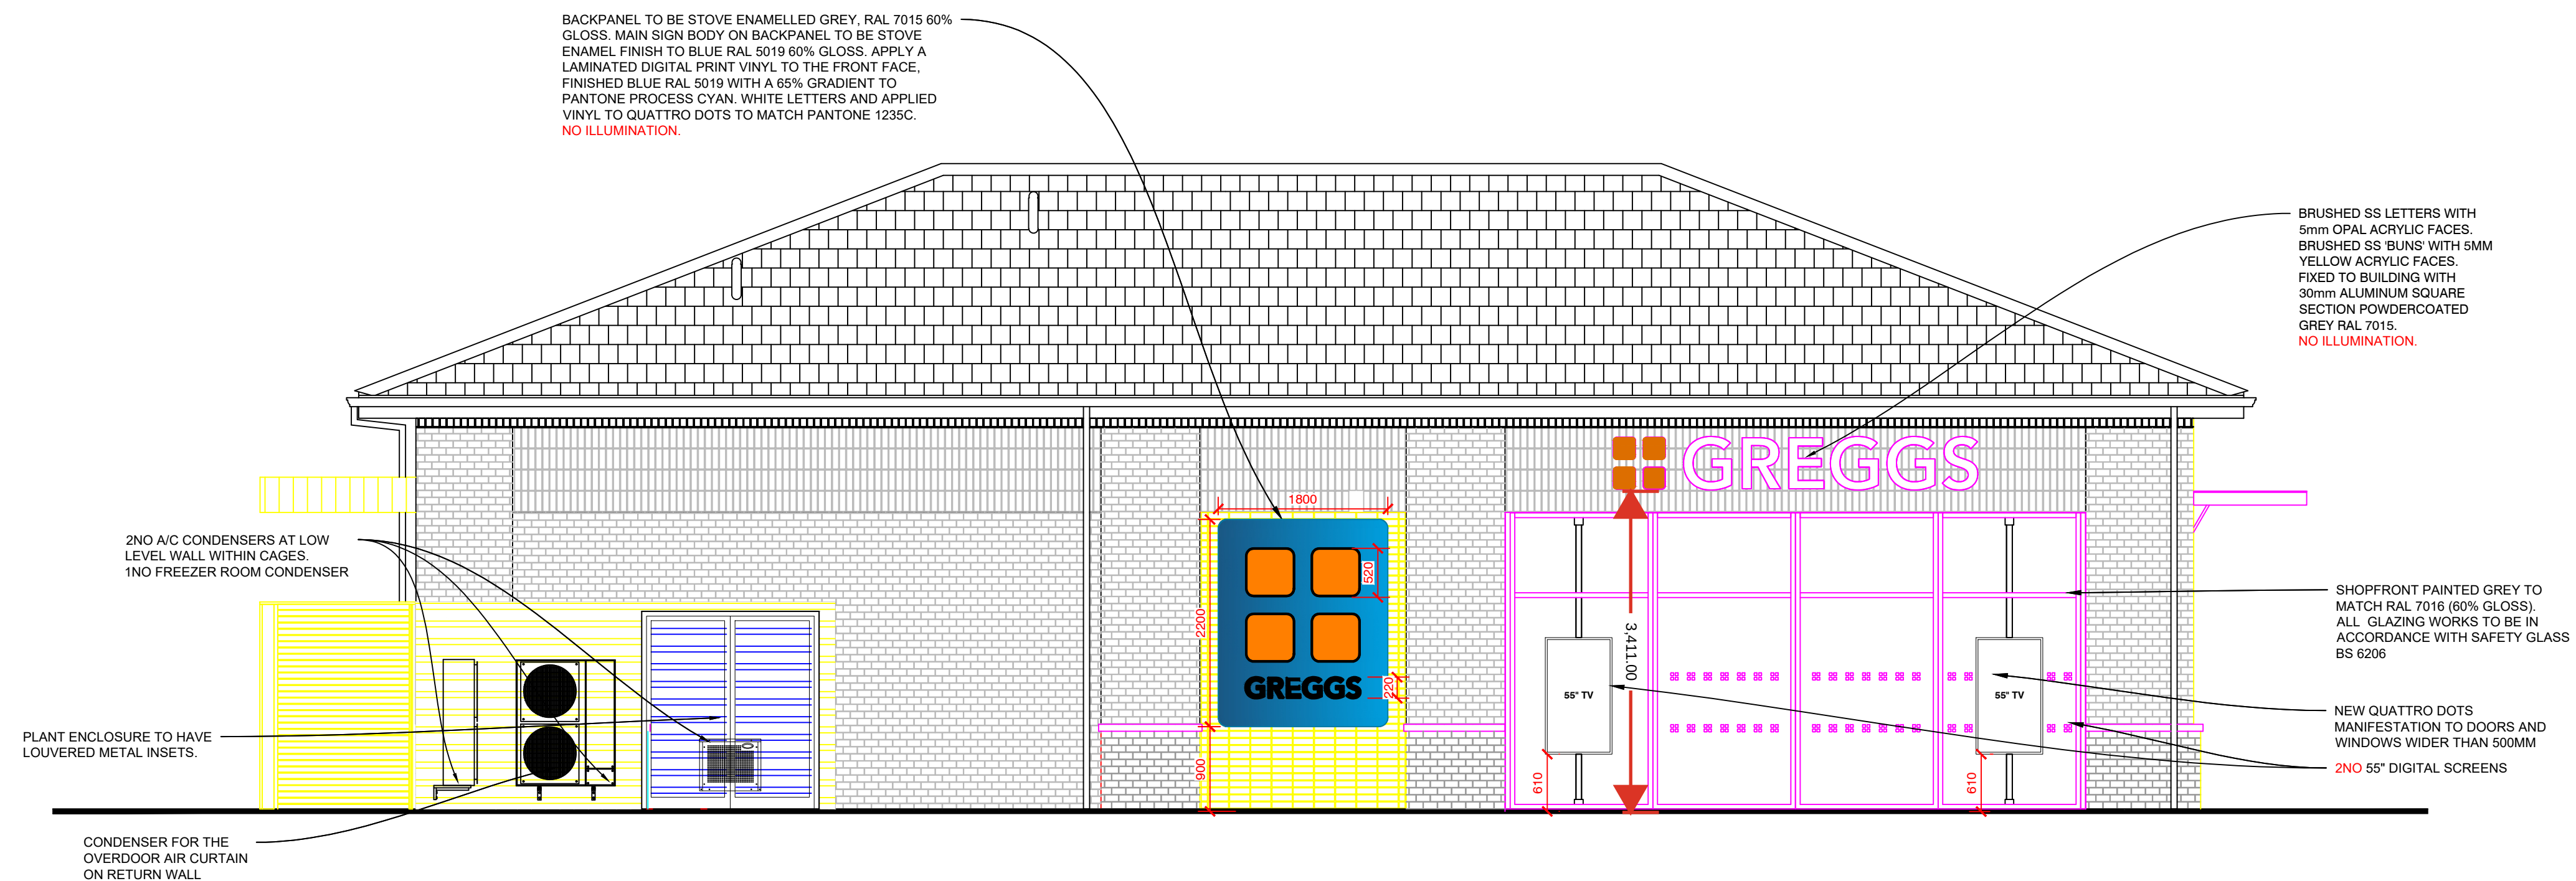

PROPOSED NORTH (SIDE) ELEVATION (1:50)

C	UPDATED AS REQ. TO SHOW NEW AC AND BIN STORE	05.12.24	GP
B	SIGNAGE DETAILS UPDATED AND WOOD AND WOOD AND WOOD SIGNAGE ADDED. CONDENSER ADDED	26.11.24	JM
A	REVISED SIGNAGE DETAILS AS PER DRAWINGS RECEIVED ON 14.11.24	21.11.24	GP
REV	DESCRIPTION	DATE	NAME



GREGGS Plc (SOUTH EAST) 87 MILLMARSH LANE ENFIELD MIDDLESEX EN3 7XJ Tel: (0208) 805 3314			
Shop S Number & Name S6349 READING GEORGE & DRAGON DT			
Title PROPOSED ELEVATIONS			
Site Address GEORGE & DRAGON REDEVELOPMENT BATH ROAD, READING, RG30 2HA			
Gross Building Area 185.7 Sq m		Gross Sales Area 82.9 Sq m	
Drawing No. RPEN/S6349/18			Rev. C
Date 05.12.24		Scale VARIES @ A1	
Drawn by ES	Scale Bar 0 500 1000 1500 2000 2500mm  SCALE 1:50		
Issued 01.11.24			

DO NOT RESCALE THIS DRAWING