


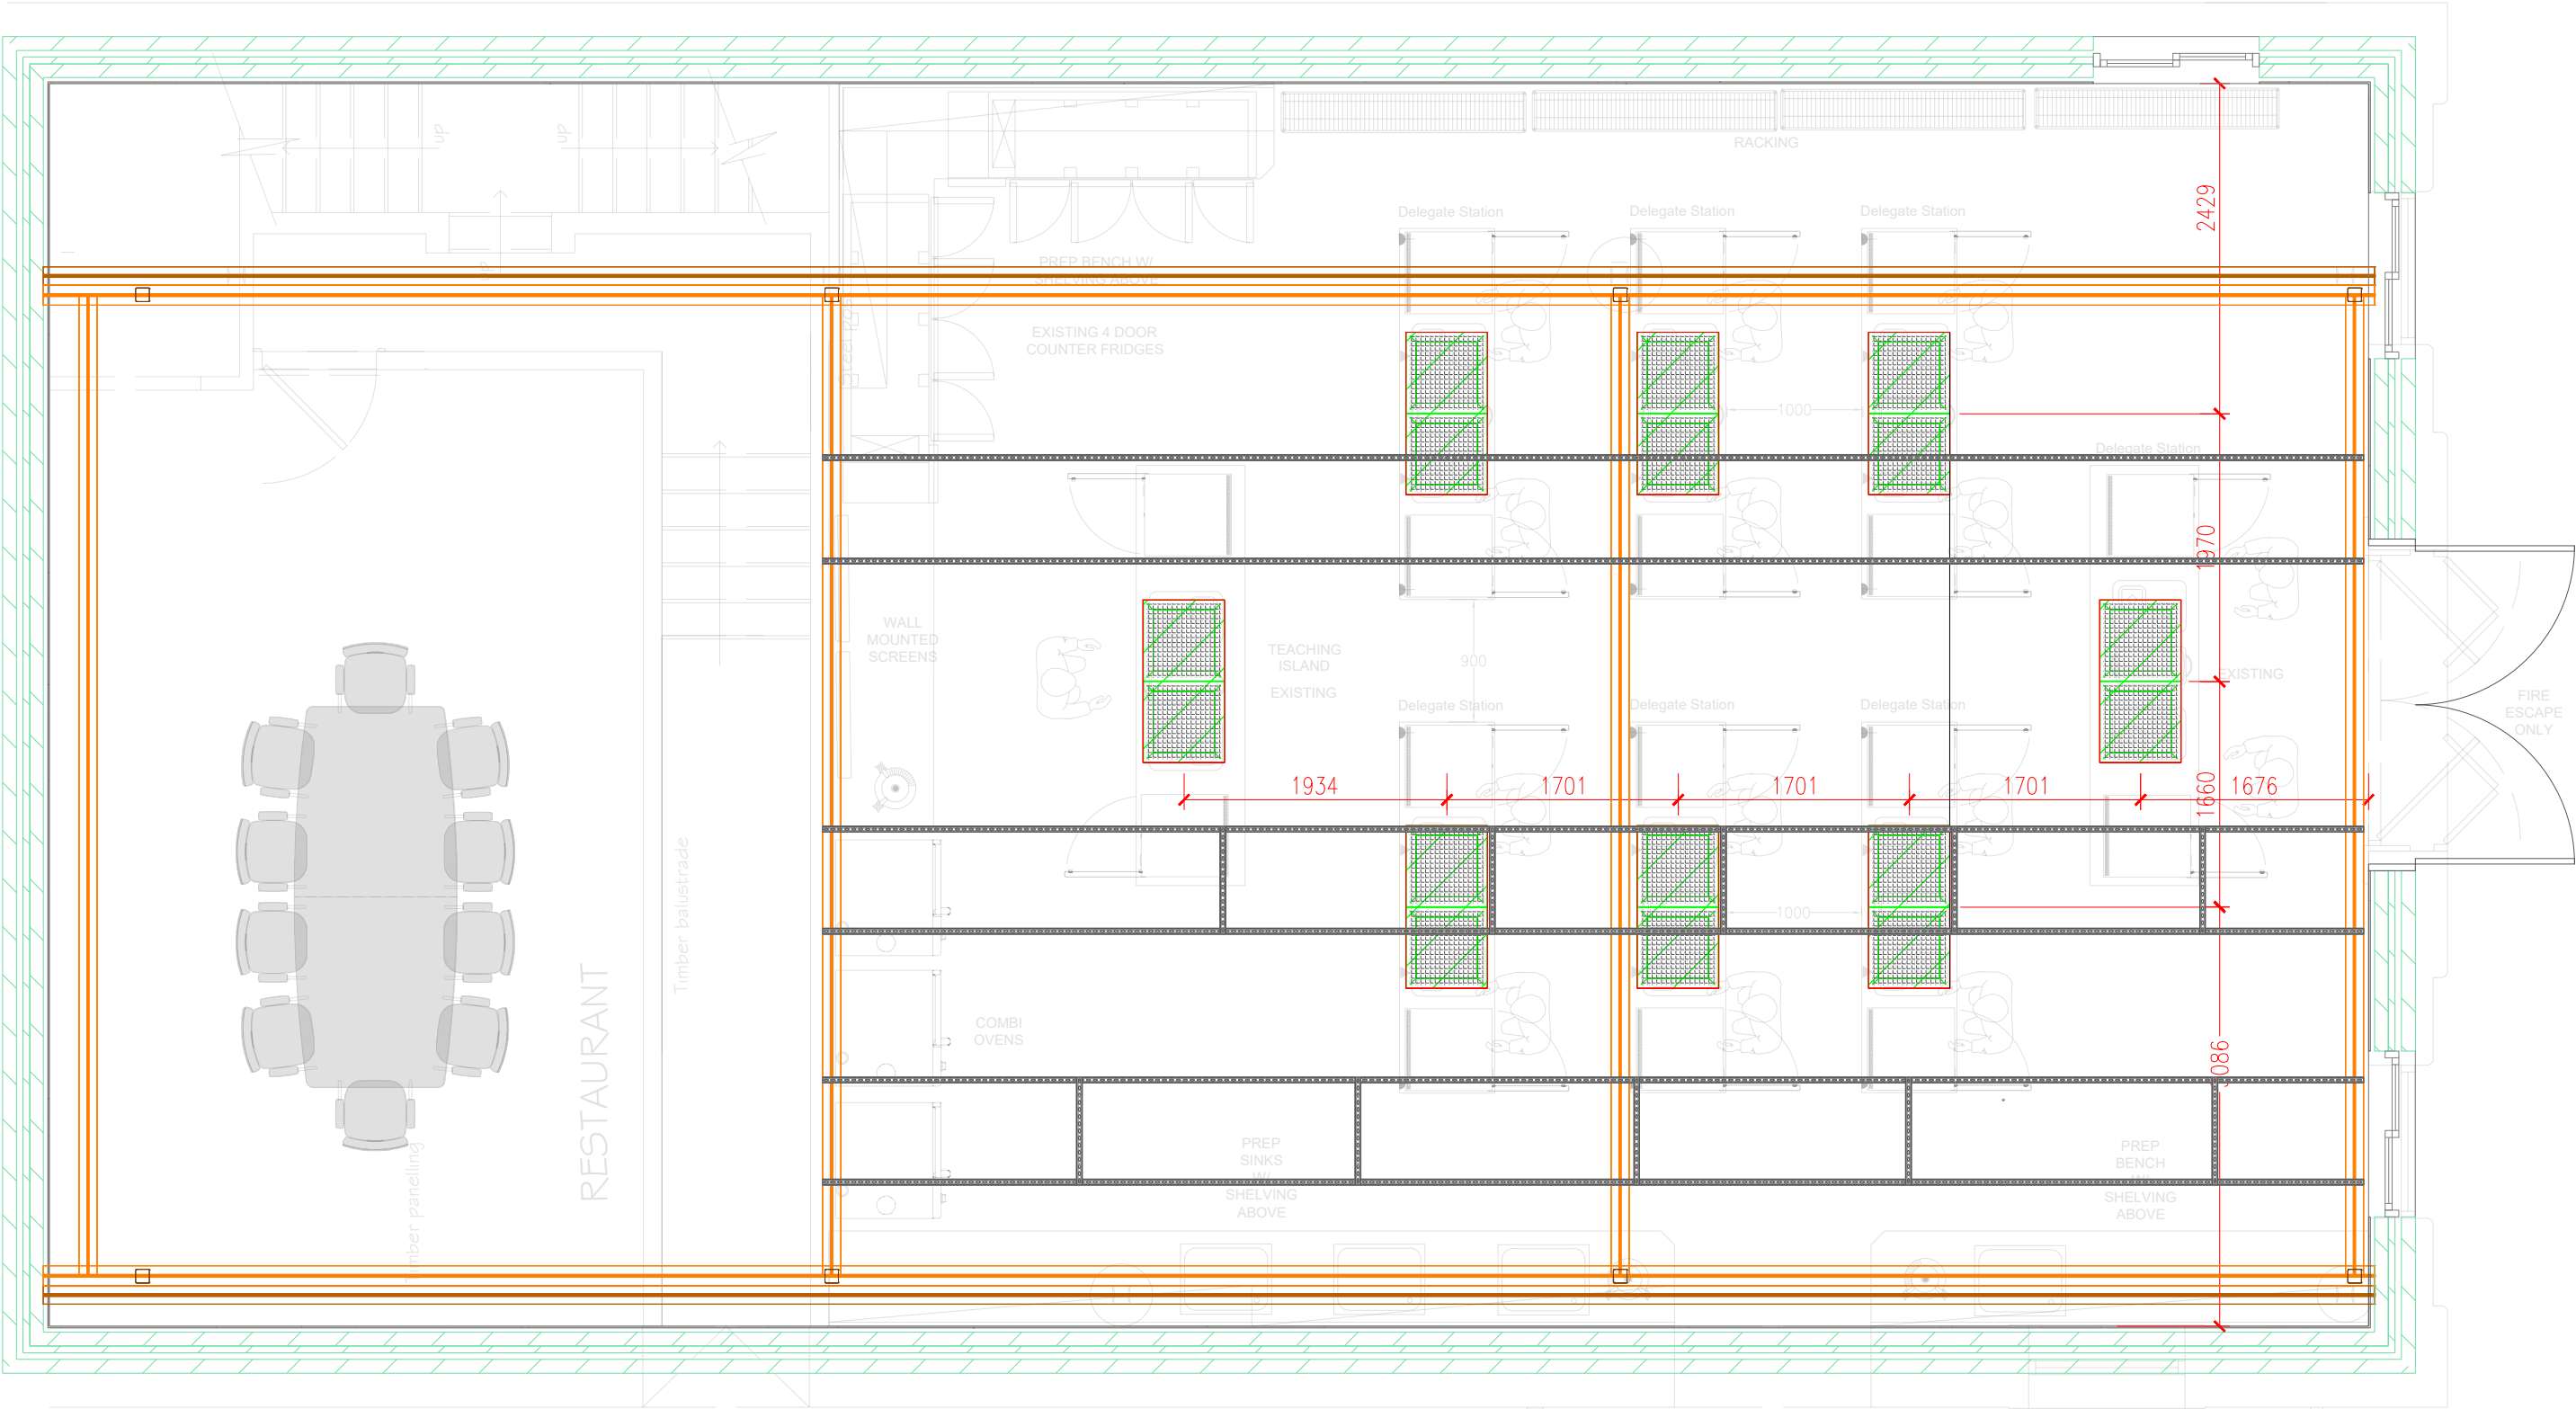

H	Redesign
G	Extract Ductwork Resized To 250dia Due To New Layout
F	Ductwork Amended To Suit BG Consultings Revised Drawing
E	Louvres Amended & Steelwork Added
D	Louvres Amended
C	Grille Dimensions Added
B	Extract Fan Revised
A	For Approval
Revision:	



THE COPYRIGHT AND ALL OTHER RIGHTS IN AND RELATING TO THIS PUBLICATION BELONG TO AND ARE THE SOLE PROPERTY OF CCF UK LTD.
ALL RIGHTS ARE RESERVED. NEITHER THE WHOLE NOR ANY PART OF THIS PUBLICATION MAY BE REPRODUCED OR TRANSMITTED IN ANY FORM OR BY ELECTRONIC OR MECHANICAL MEANS INCLUDING PHOTOCOPYING AND RECORDING OR FROM ANY RETRIEVAL SYSTEM WITHOUT THE PRIOR WRITTEN LICENCE OF AUTHORITY FROM THE OWNER.

Customer:		Contact Ref:	
Project:	The Narrowboat Reading	Date:	17/12/24
Descripton:	Grille & Steel Positions	DrawingNo:	TNR-SO-00-004

Scale:	1:50 @ A3
Drawn By:	SB
Material:	