



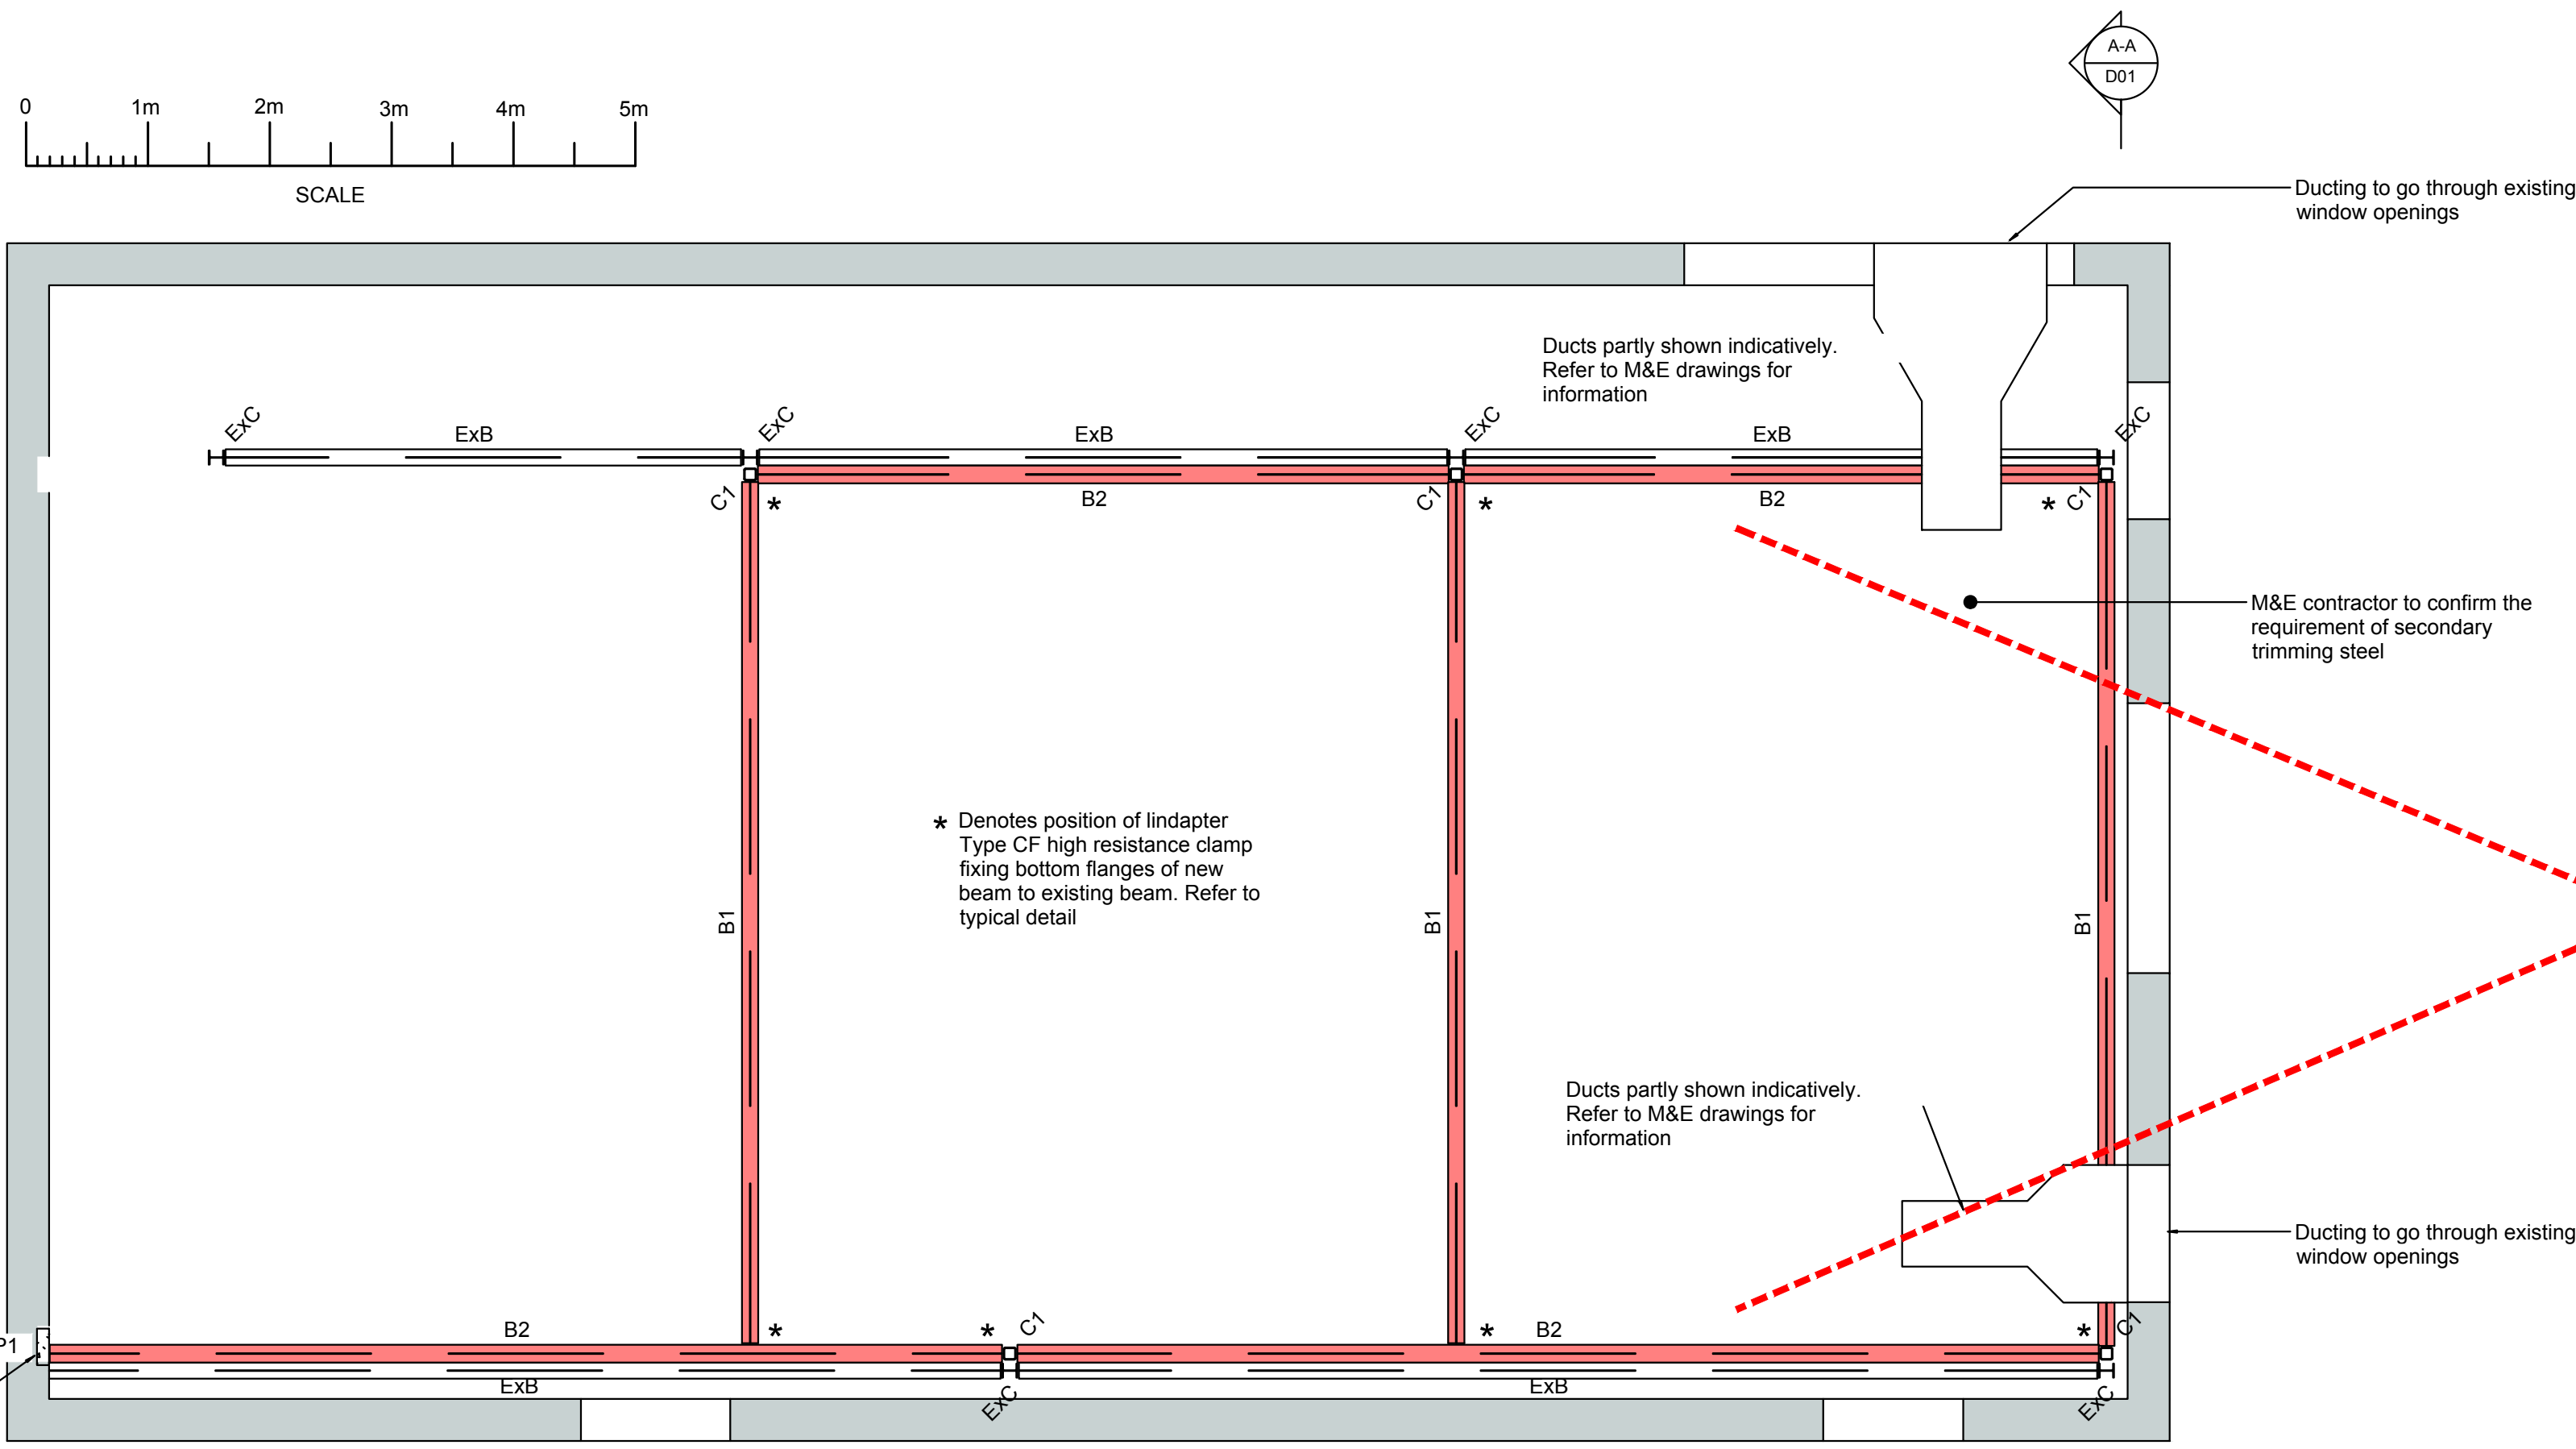


01 Proposed beam layout
SCALE - 1:50 @ A1


(Showing Structure Over)

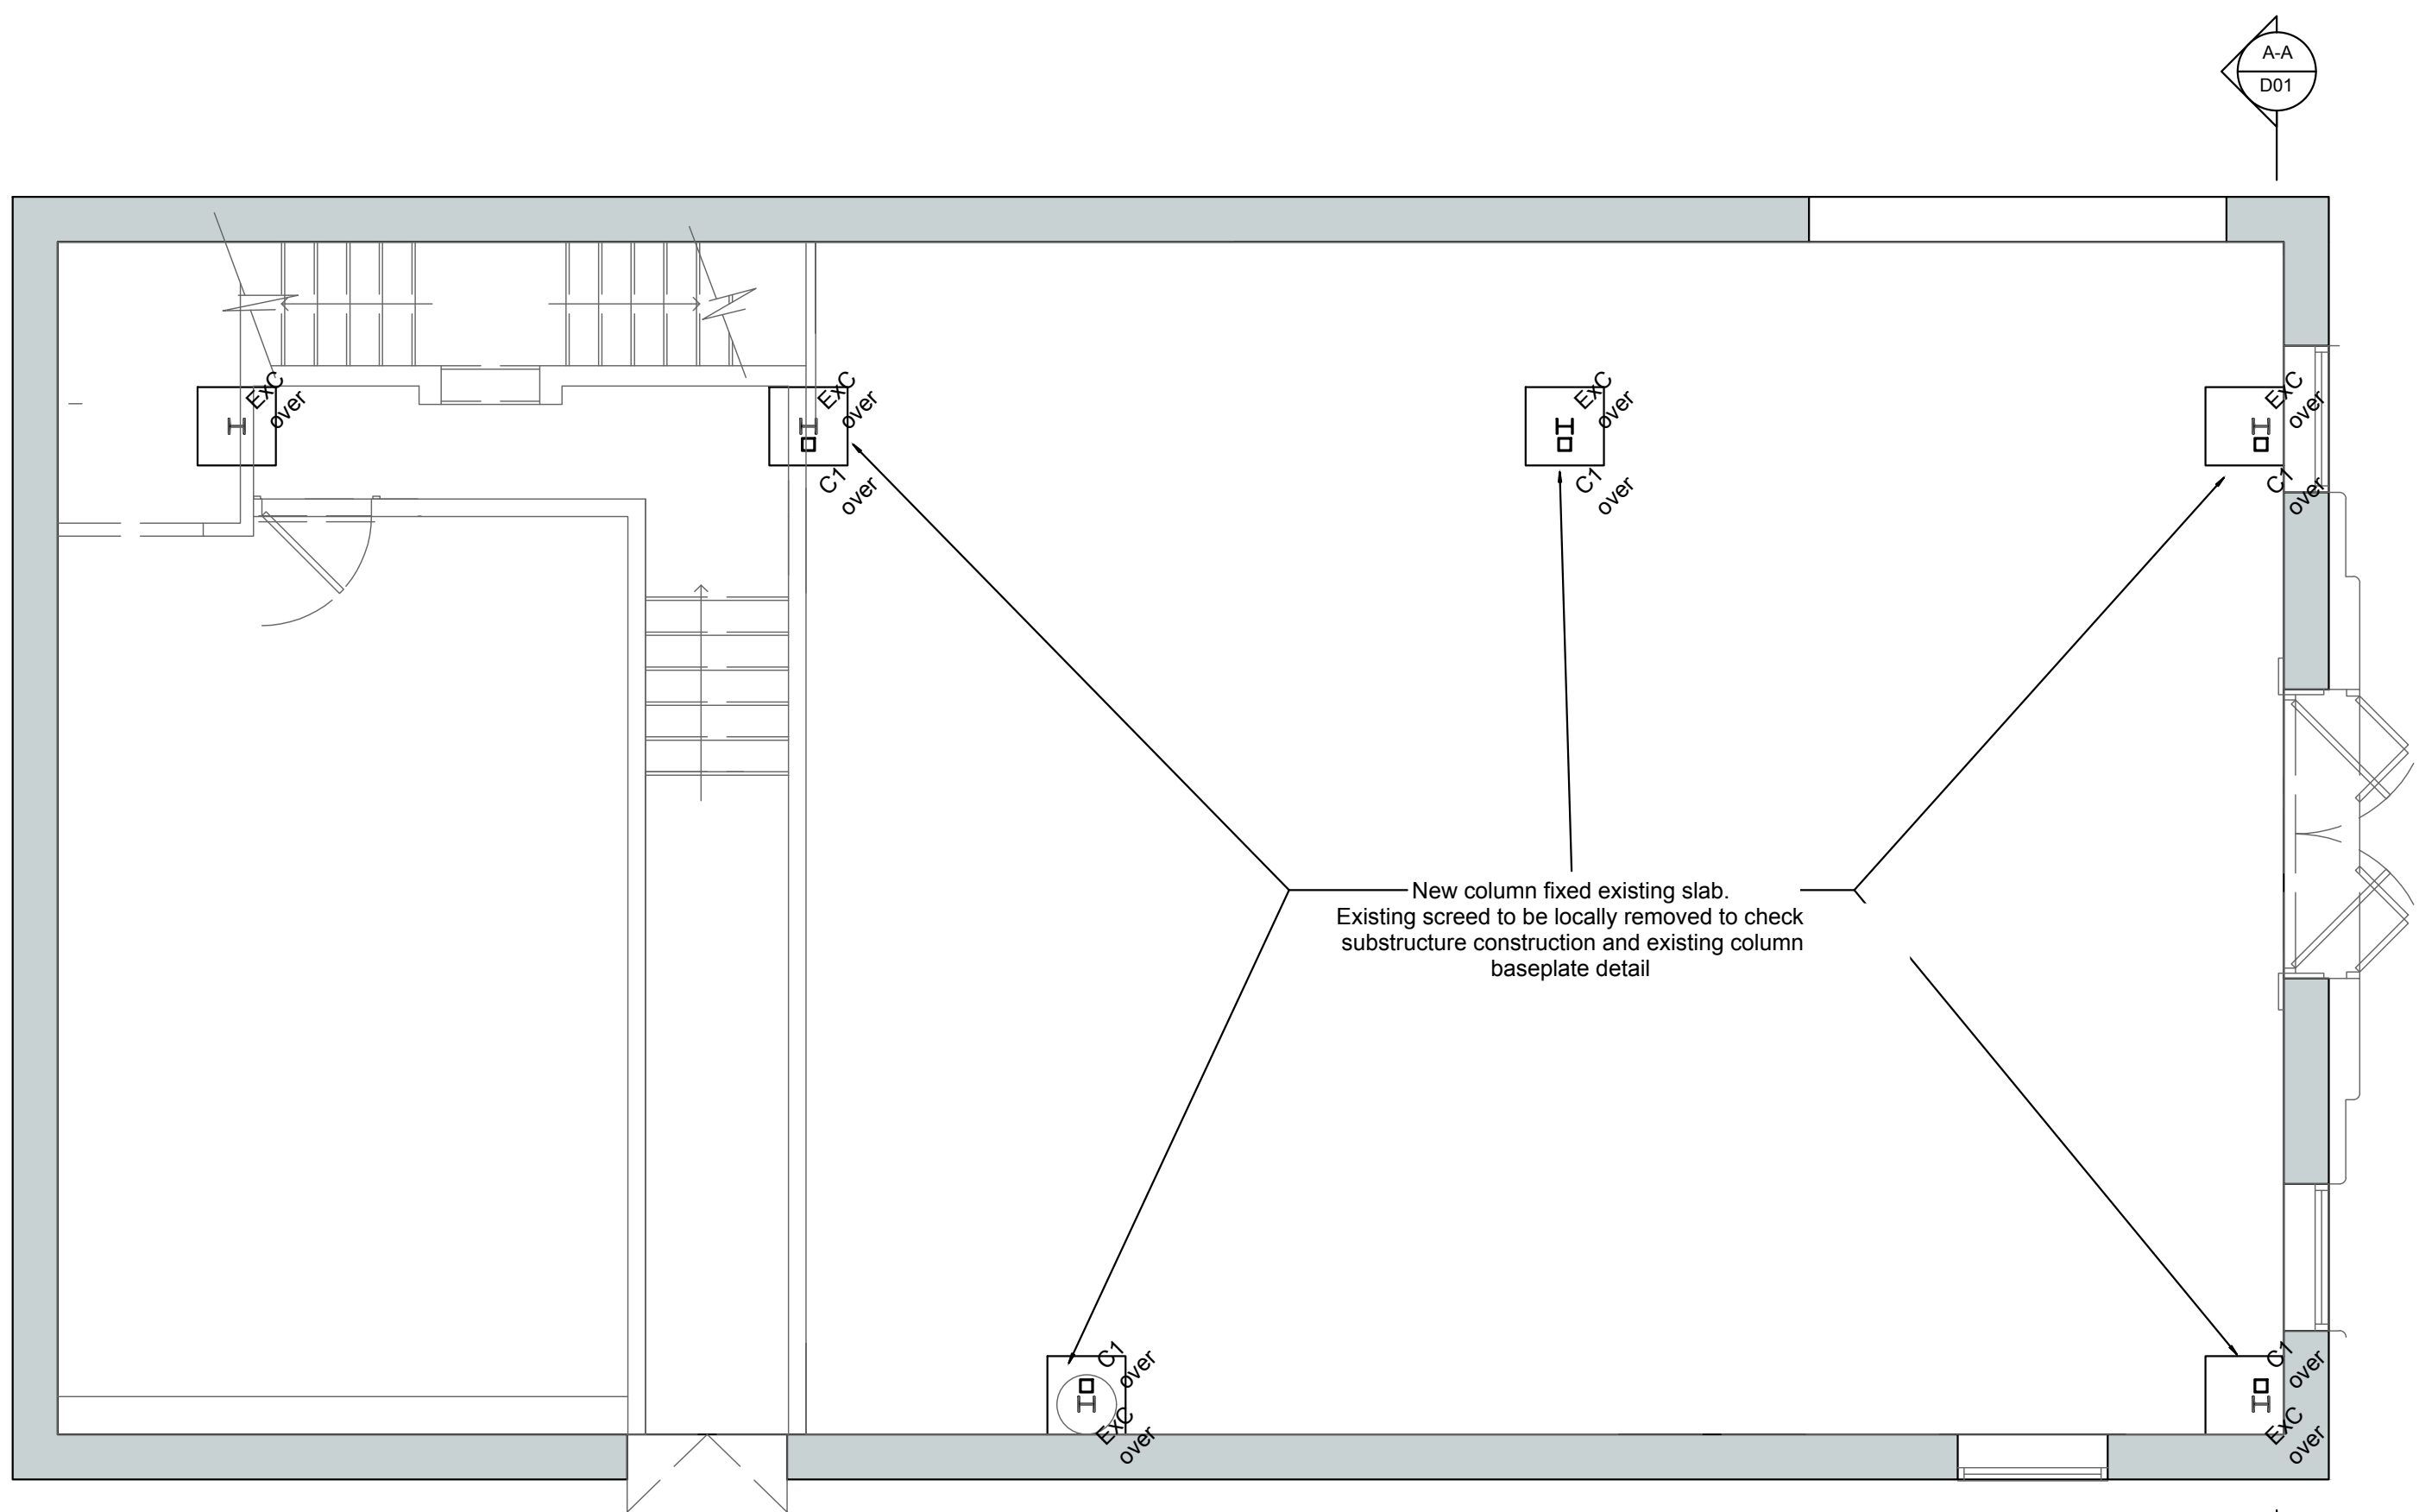


02 Proposed column layout
SCALE - 1:50 @ A1

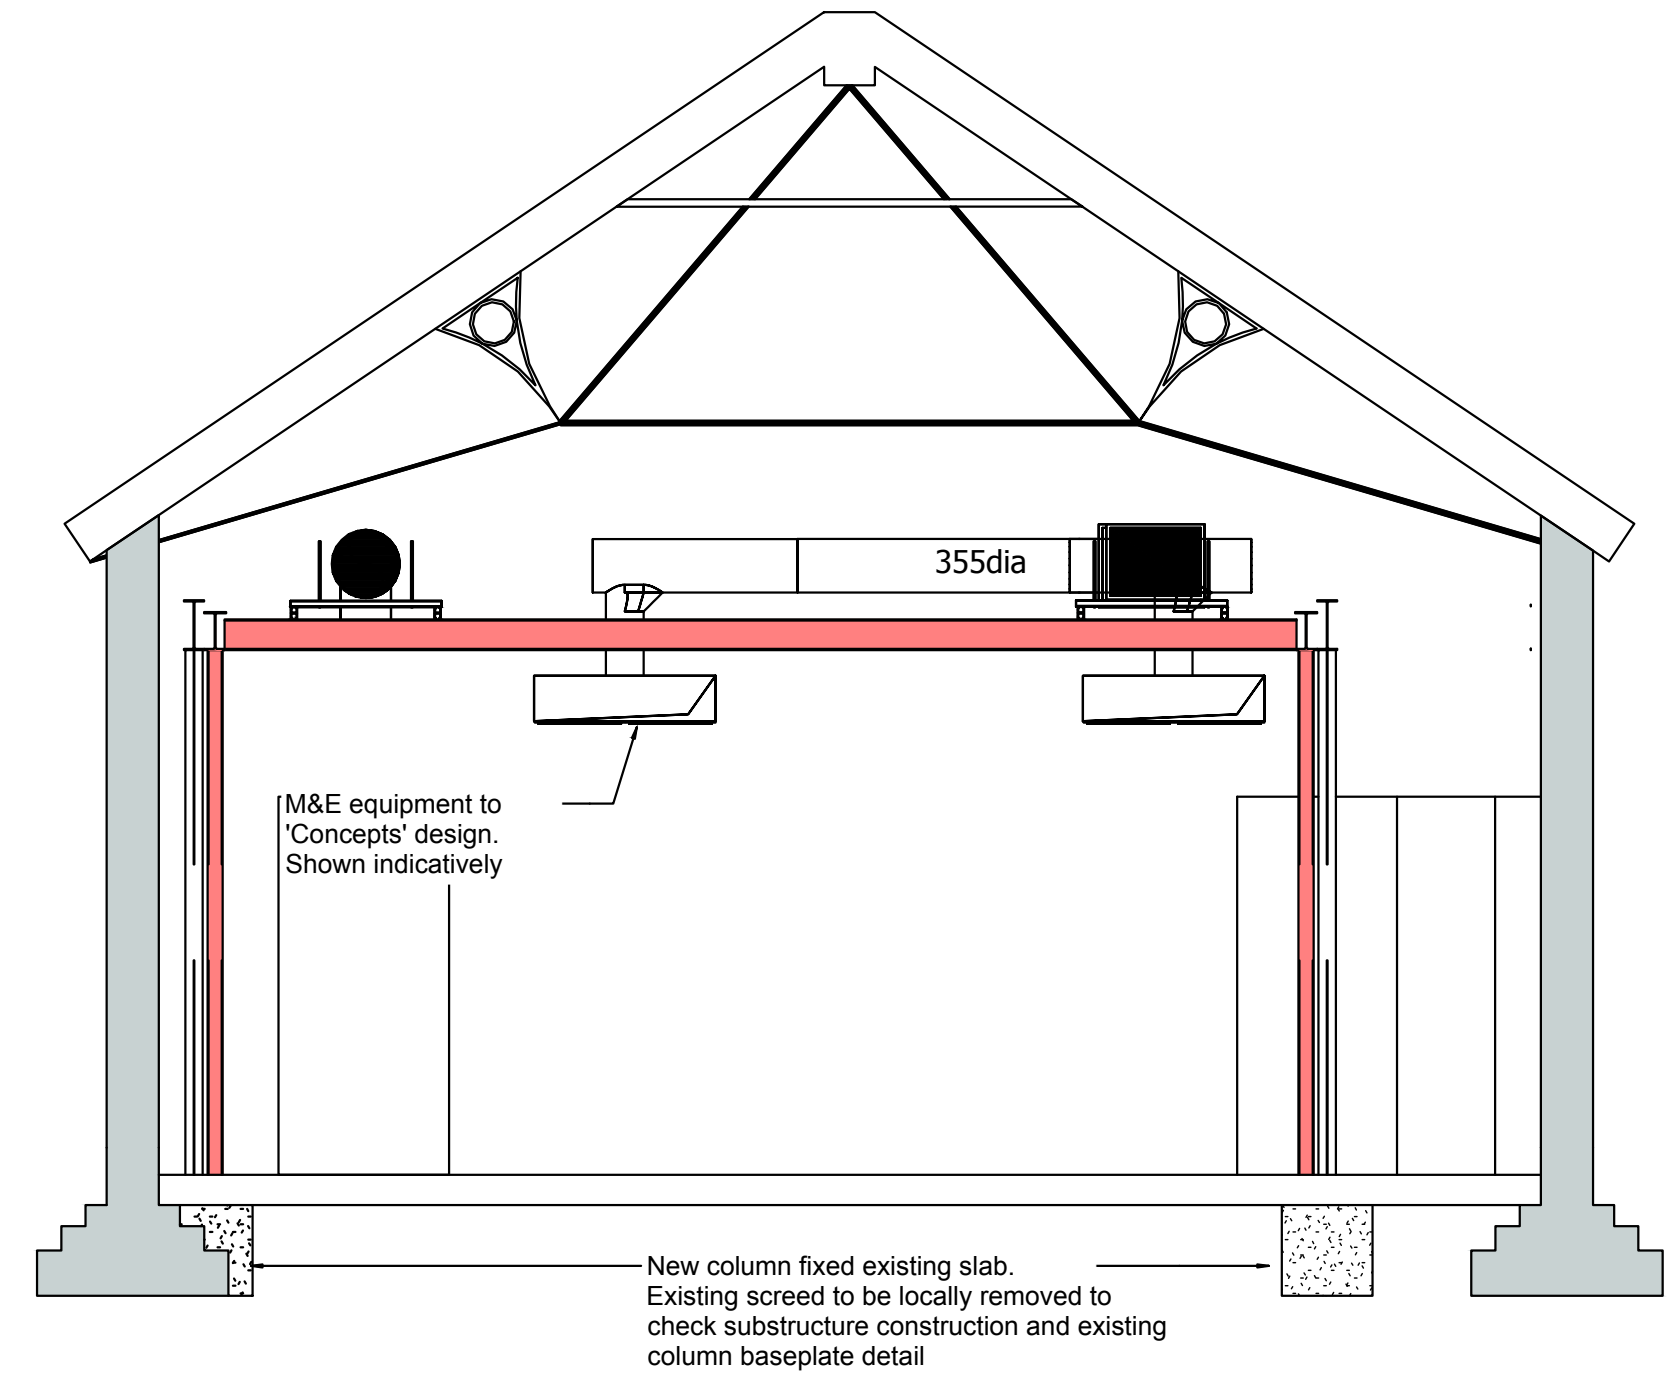

03 Proposed Cross Section
SCALE - 1:50 @ A1

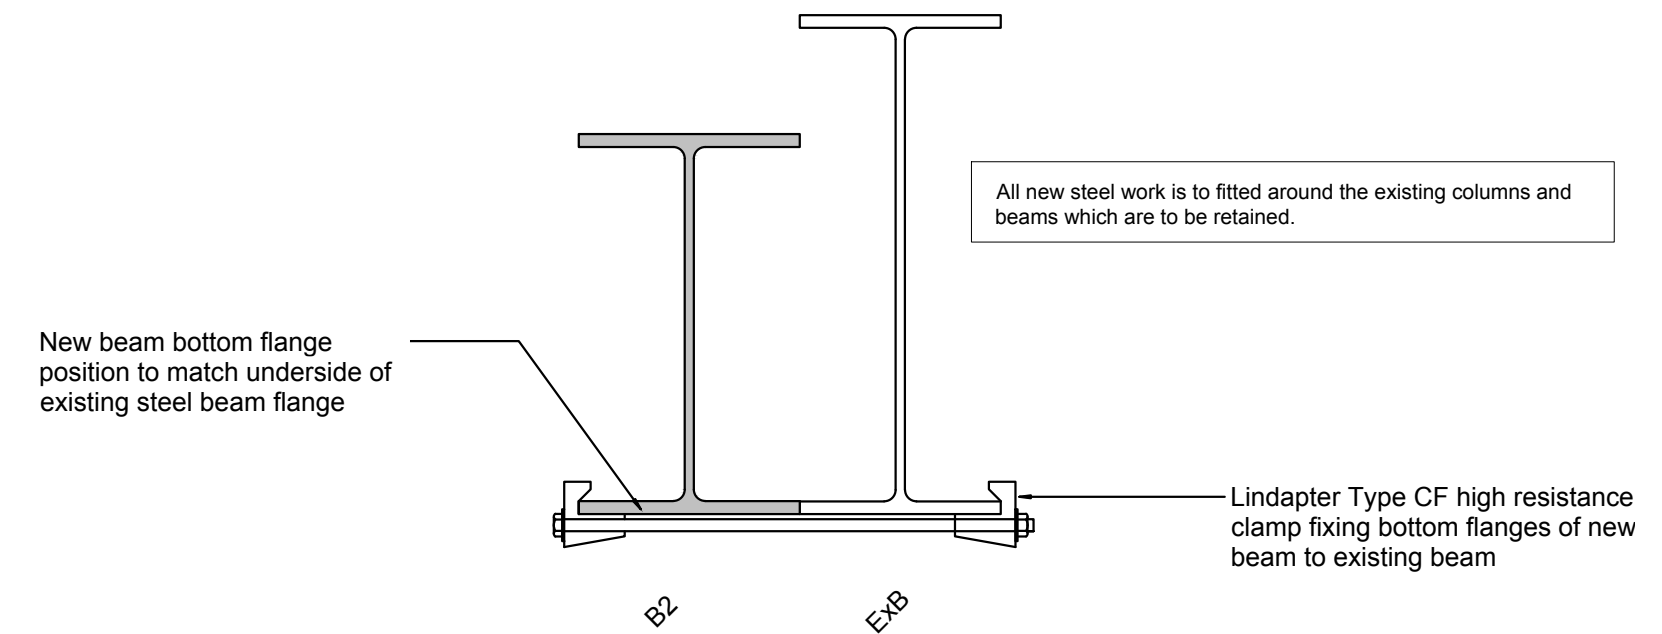

04 Proposed beam detail
SCALE - 1:5 @ A1

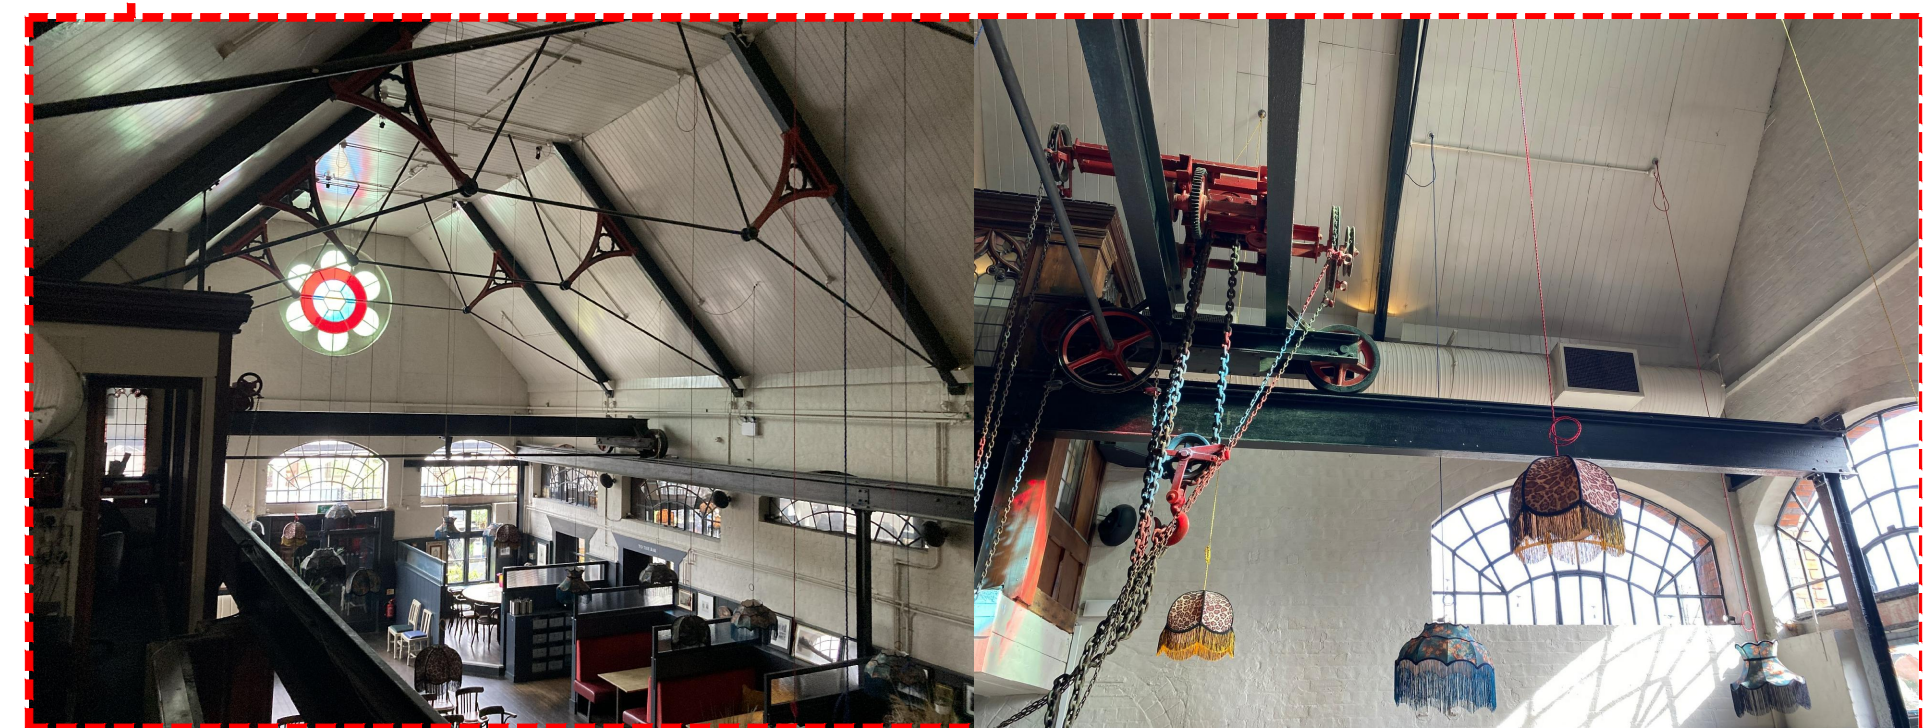

05 Existing crane location (to be retained)
NOT TO SCALE @ A1

Existing crane / hoist mechanism is to be retained in existing position with existing loose chains to be carefully lifted and placed on top of the crane.

Rev	Description	Date
-	Planning Issue	07.01.25
01	Do not scale from drawings. All discrepancies to be reported to the Client immediately. All dimensions to be verified by contractor on site prior to any works commencing.	
Client Name : Fuller, Smith & Turner		
Project Address The Narrowboat		
: Blakes Quay		
Reading RG1 3EQ		
Description : Proposed Ground		
Floor Structural Details		
Scale : Varies @ A1		

WESTWOOD STUDIOS Ltd
97 Dale Avenue,
Hassocks,
West Sussex,
BN6 8LR.
t: 07957421434
ben@westwoodstudios.co.uk

CONSTRUCTION	
Dwg No.	Rev No.
024-101-02-02	