

Contact:
Email: rabinkhadka@hotmail.co.uk,
Cell: 044 + 078 3293 8374
Web site: www.bluearchdesign.co.uk

Notes:
© 2025 Blue Architecture Limited.
All rights reserved.
All drawings are for the purpose of gaining
Planning Permission approval only.
All written dimensions to be taken in
preferences to scaled dimensions.

Rev.	Description	By	Ckd	Date

Client:
Raja Chand Thakuri.

Project:
Single Storey Rear Extension 4.0 M Deep
And create shower room at Ground floor.




Location:
3 Fulmead Road, Reading,
Berkshire, RG30 1JX.

Status:
Larger extension: neighbour consultation scheme

Title:
Existing and Proposed Block plans.

Drawn by:	Str. Fr.	Checked by:
L.p	---	R.k
Project no:	Sheet Size	Sheet no.
BAL-1804	A3	
Date:	Scale:	
20/01/2025	1:100	

05

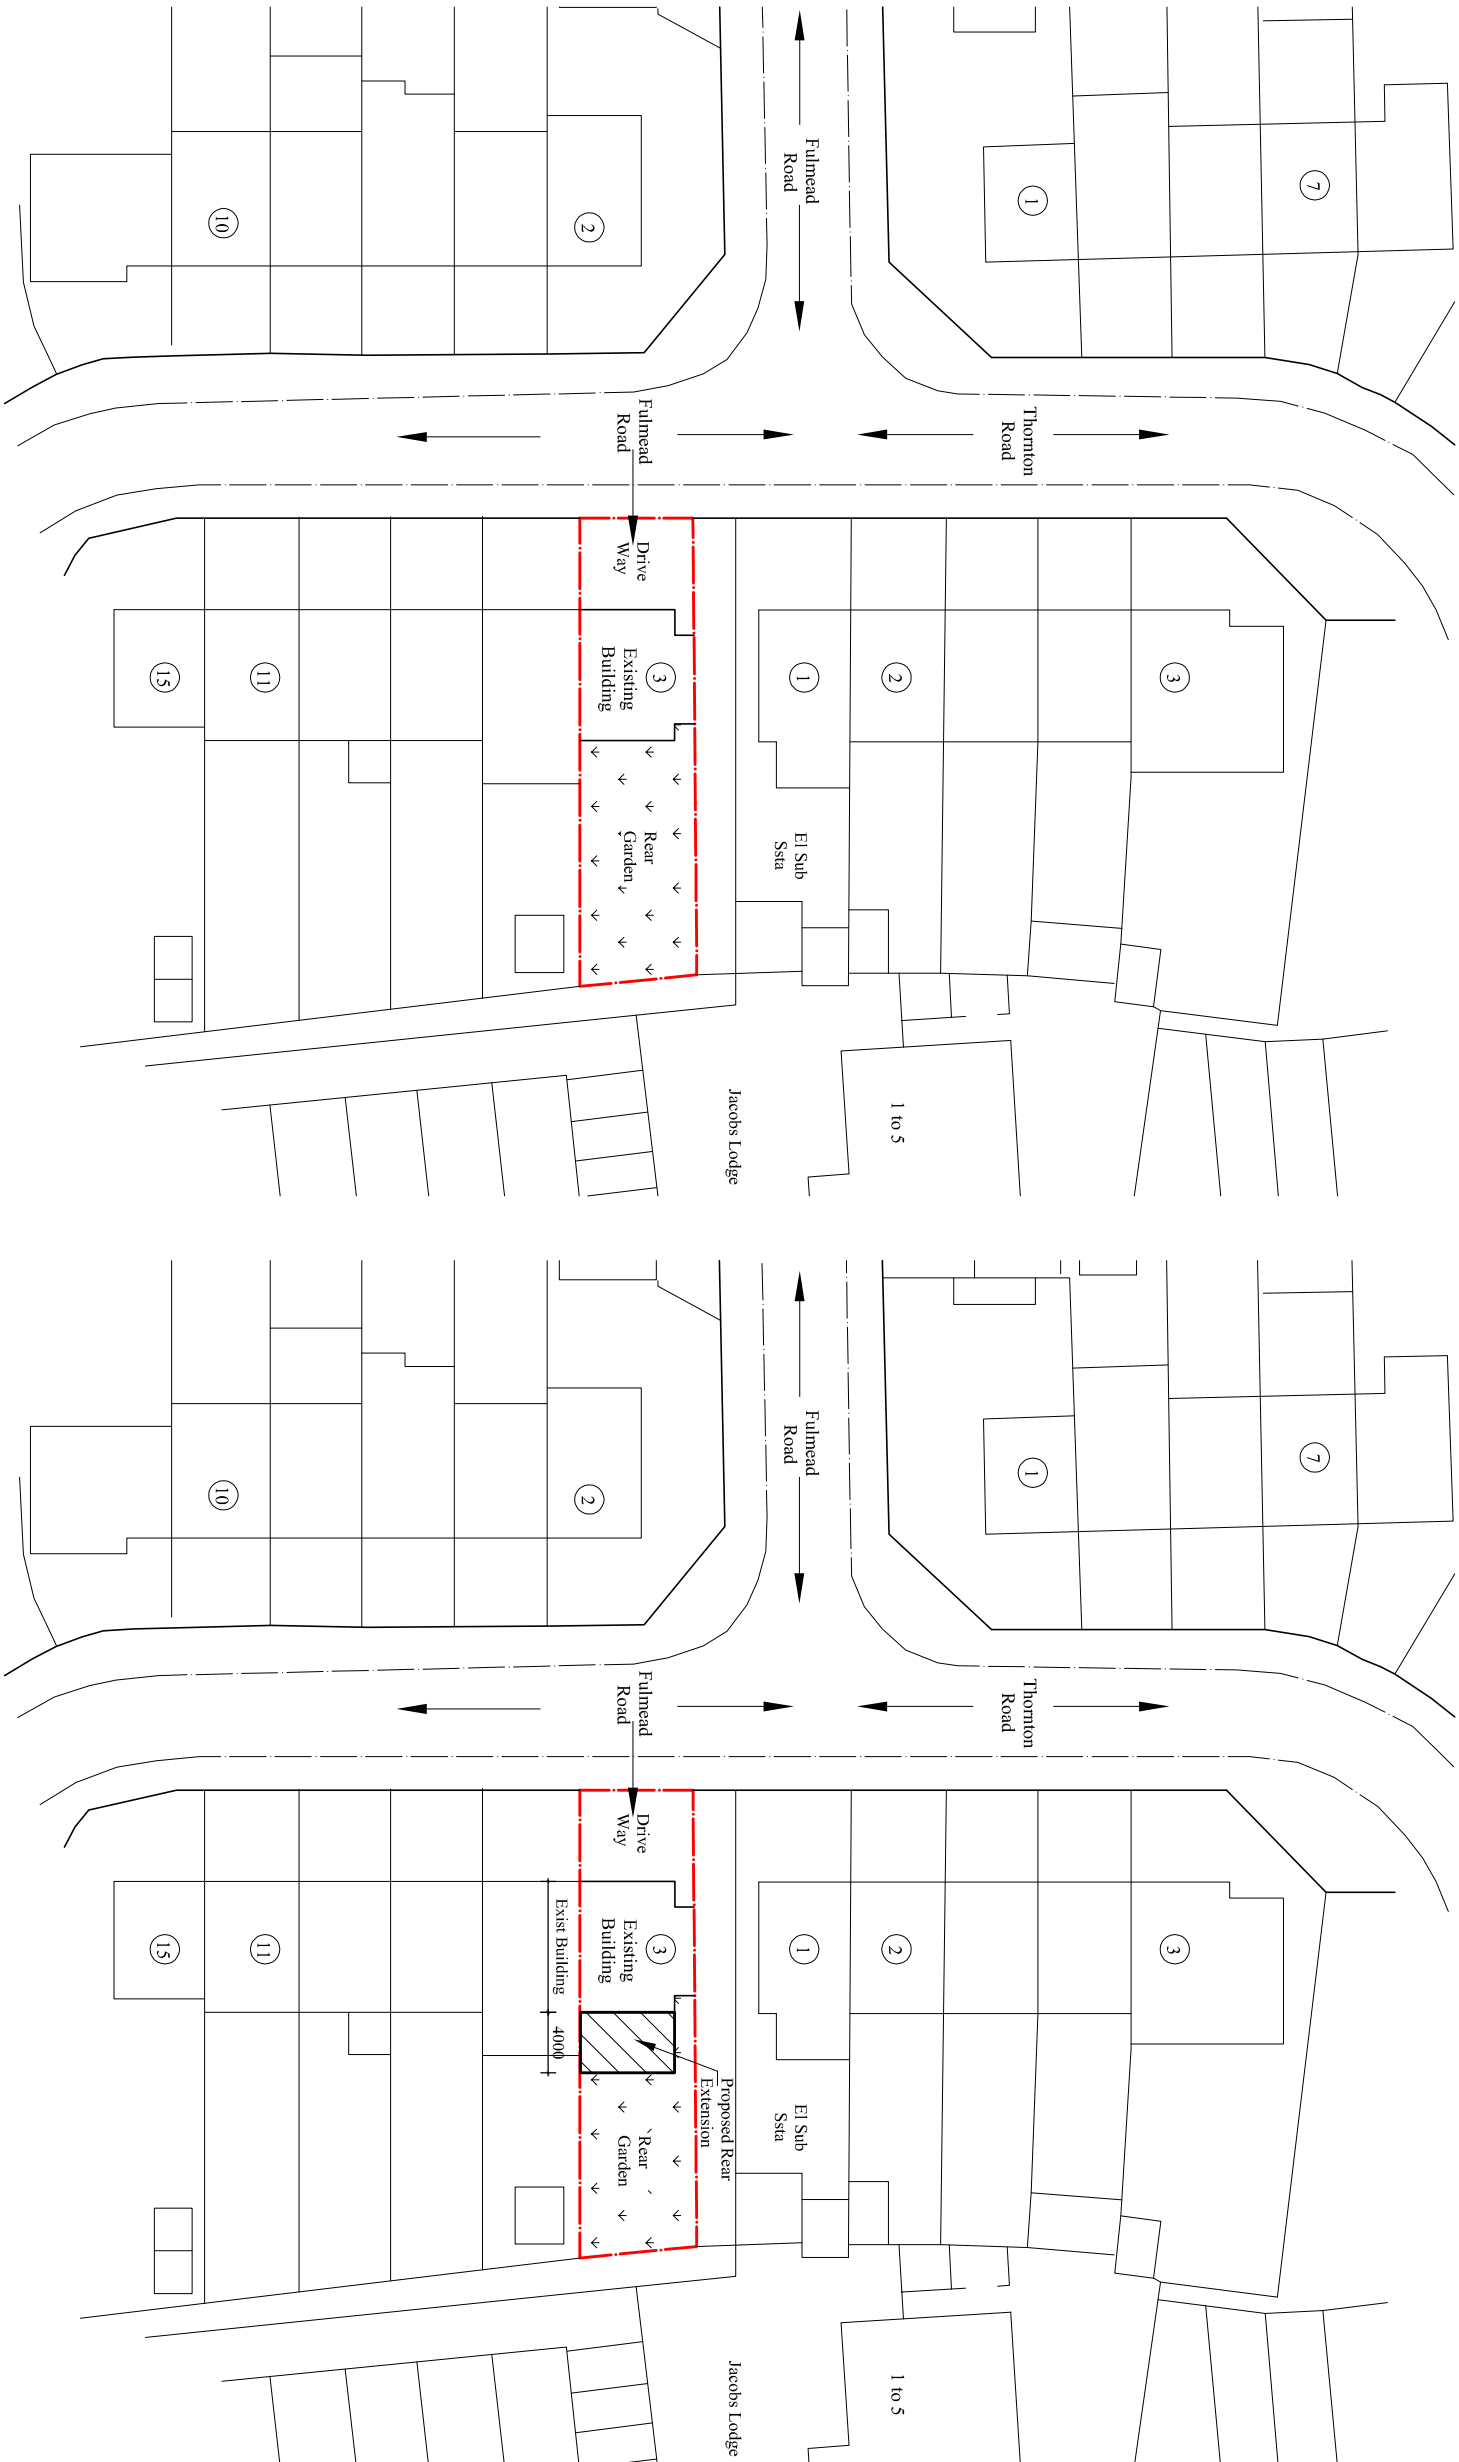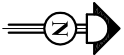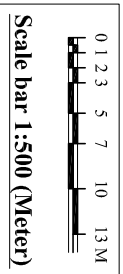

Existing Block Plan

Scale:1:500

● = Trees

Proposed Block Plan

Scale:1:500

● = Trees