
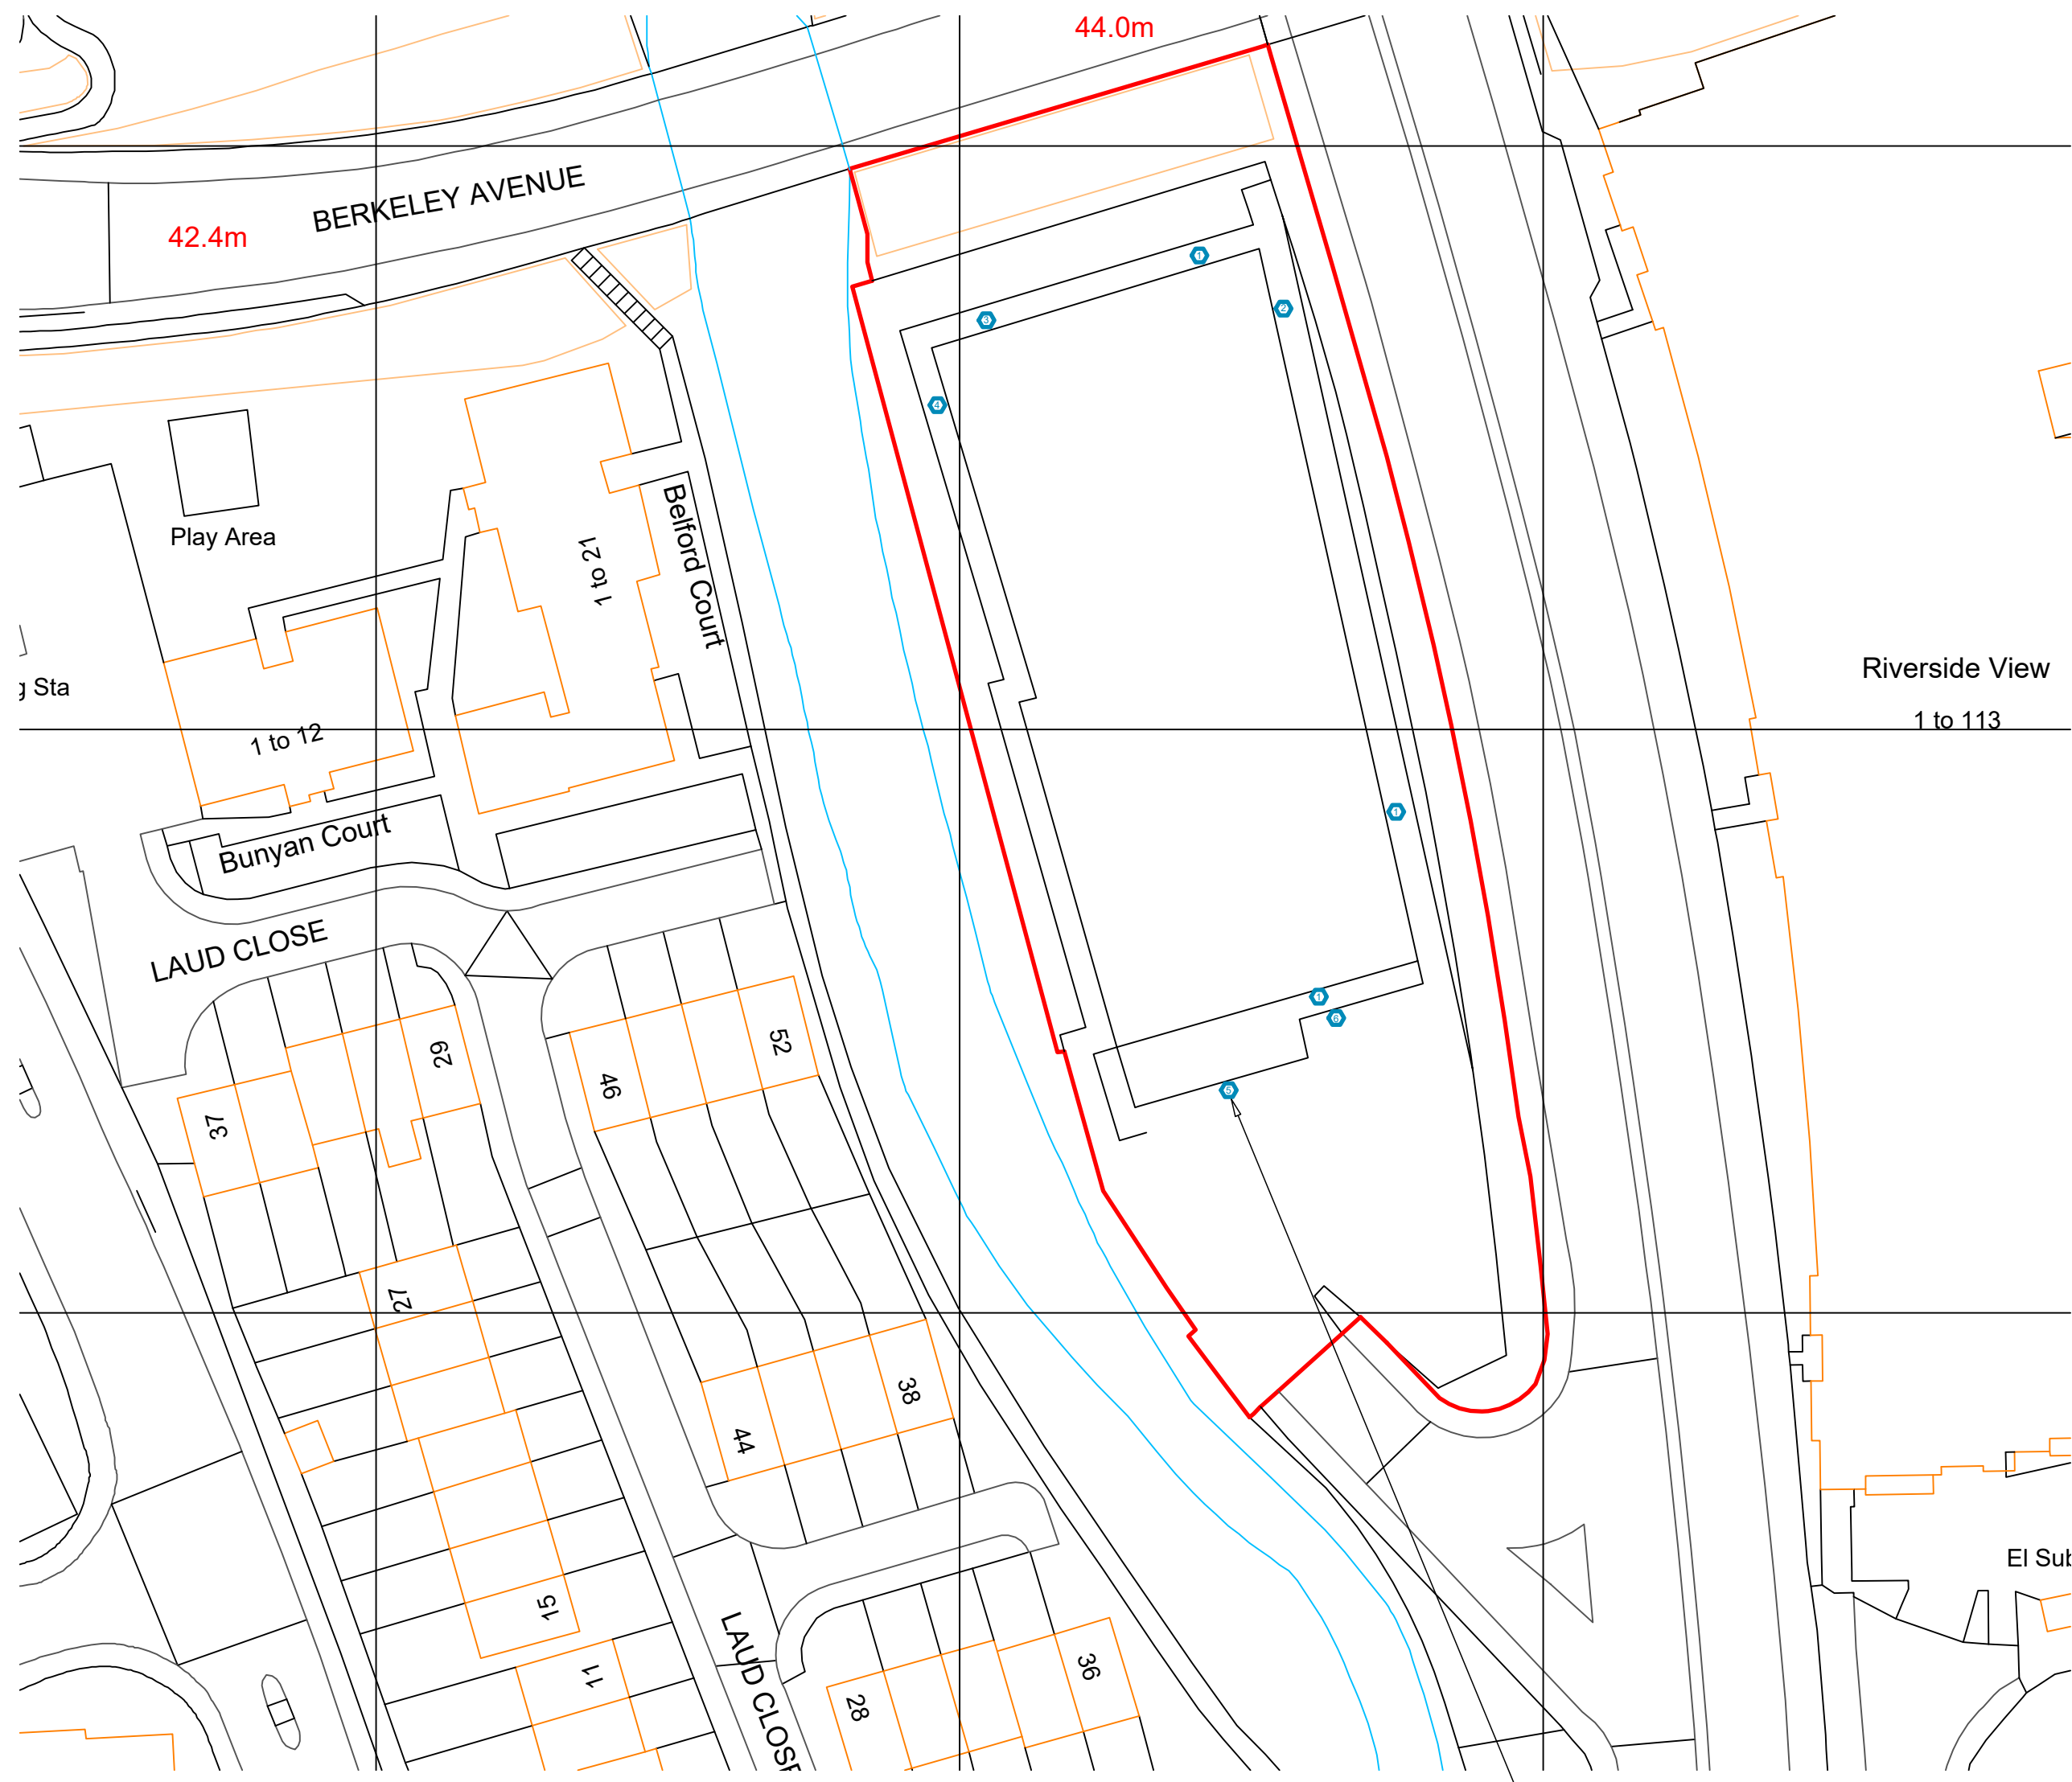
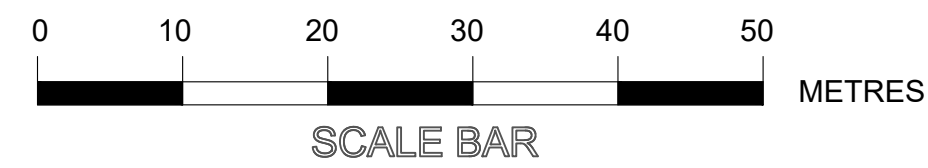


BLOCK PLAN EXISTING (1:500)

Produced on 29 December 2024 from the Ordnance Survey National Geographic Database and incorporating surveyed revision available at this date.
This map shows the area bounded by 471203 172446, 471403 172446, 471403 172446, 471203 172446, 471203 172446.
Crown copyright and database rights 2024 OS 100054135. Supplied by cycle fit trading as UKPlanningMaps.com a licensed Ordnance Survey partner (OS 100054135).
Data licence expires 29 December 2028. Unique plan reference: v48/1190391/1599420

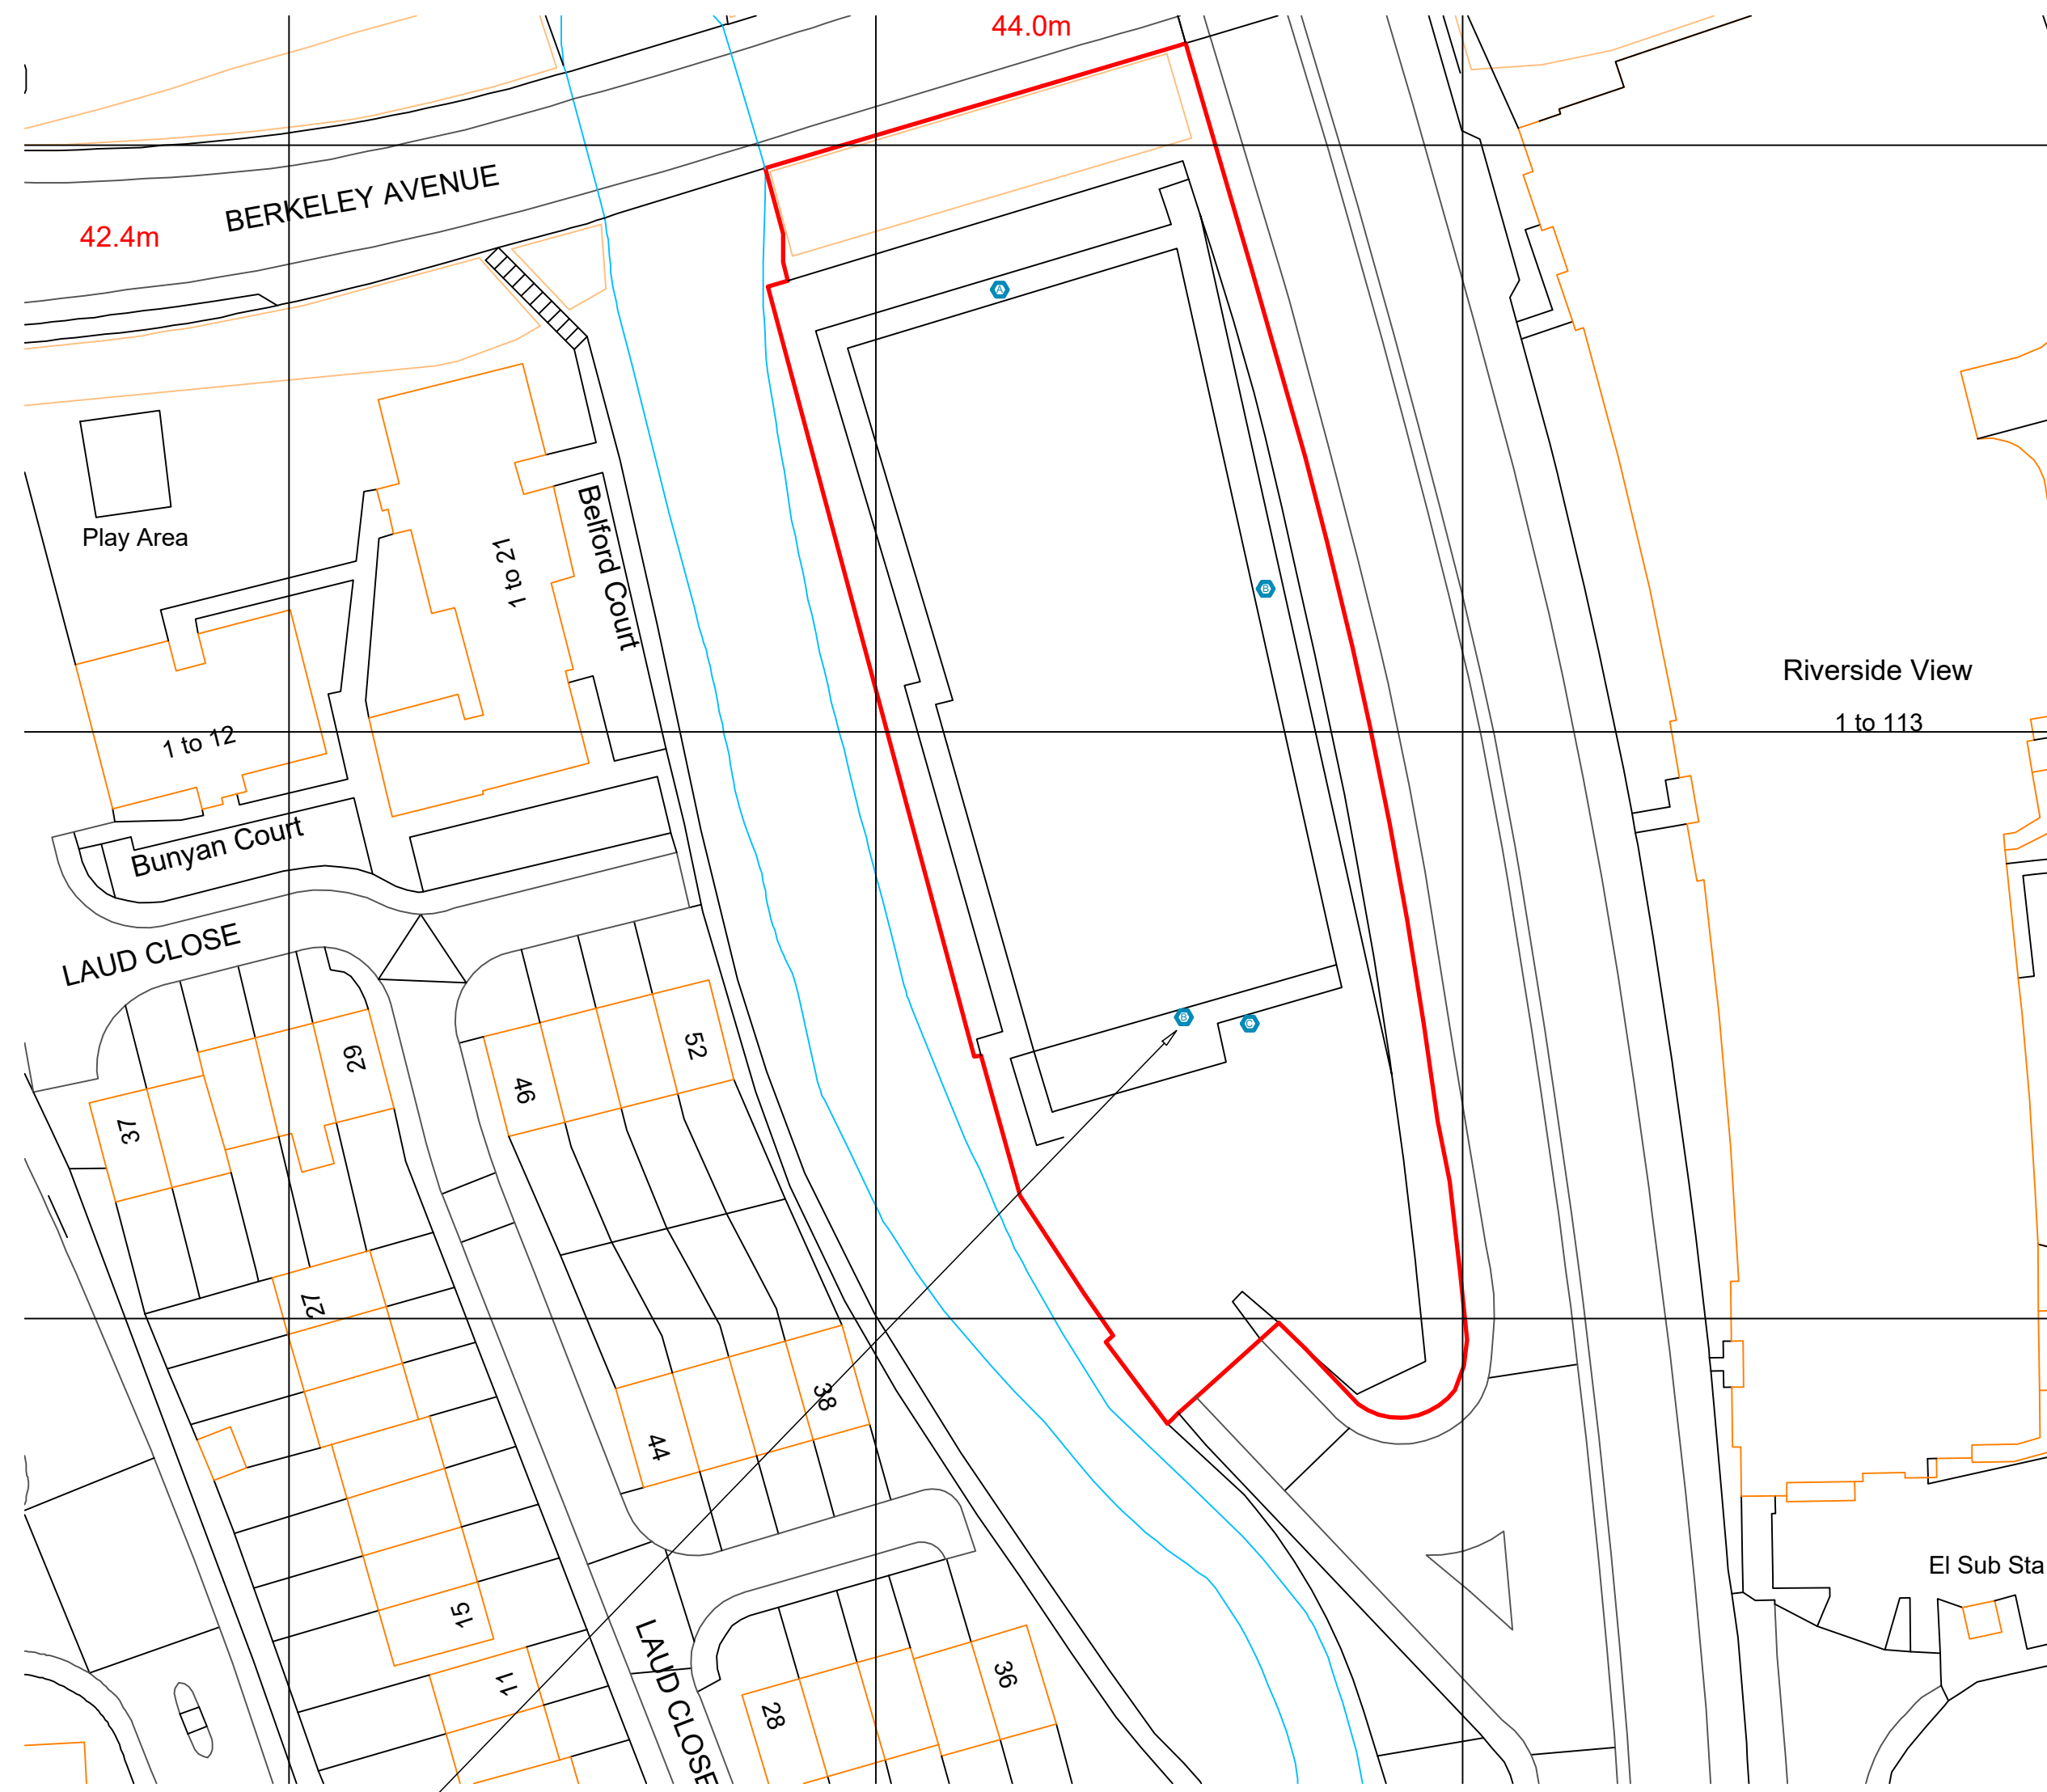

BLOCK PLAN PROPOSED (1:500)

NOTE - SIGNAGE IS SUBJECT TO A SEPARATE PLANNING APPLICATION

ELEVATION DETAILS SHOWN ON DRAWING NOs E1781-READ-E-NTH, E1781-READ-E-WST, E1781-READ-E-STH & E1781-READ-E-EST

PLANNING

REV	DATE	DETAIL
3	14/01/25	LOCATION PLAN LICENSE DETAIL ADDED
2	13/01/25	LOCATION PLAN SCALING CORRECTED
1	07/01/25	POSITION CHANGES AND MINOR COLOUR CHANGES
0	07/01/25	PLANNING ISSUE

CAMISTAR
CONSTRUCTION MANAGEMENT & DESIGN
T - 01403 780024 E - INFO@CAMISTAR.CO.UK W - CAMISTAR.CO.UK

CLIENT	SHURGARD UK
PROJECT	READING CENTRE
ADDRESS	BERKELEY AVENUE A33 RELIEF ROAD READING RG2 0RR

DISCIPLINE	EXTERNAL MODIFICATIONS
TITLE	BLOCK PLAN & SIGN IDENTITY
KEY	

SCALE	DATE	DRAWN	CHECKED/APPROVED
1:500 @ A1	14/01/25	RCE	MA

DWG NO	REVISION NO
E1781 - READ-E-BLK	3