


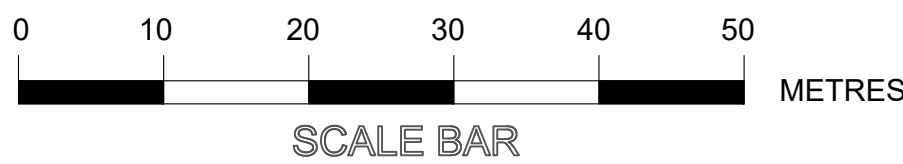

Produced on 29 December 2024 from the Ordnance Survey National Geographic Database and incorporating surveyed revision available at this date.
This map shows the area bounded by 471203 172446,471403 172446,471403 172846,471203 172846,471203 172446
Crown copyright and database rights 2024 OS 100054135. Supplied by copie ltd trading as UKPlanningMaps.com a licensed Ordnance Survey partner (OS 100054135).
Data licence expires 29 December 2026. Unique plan reference: v46/119039/11596420



BLOCK PLAN EXISTING (1:500)



BLOCK PLAN PROPOSED (1:500)

EXISTING SIGNAGE KEY		PROPOSED REPLACEMENT SIGNAGE KEY	
NOTE - SIGNS SHOWN IN KEY ARE NOT TO SCALE		LETTERNUMBER INSIDE HEX ON DRAWING IDENTIFIES TYPE OF SIGN	
ITEM 1 - ILLUMINATED SIGN LETTERS QTY - 3 1000MM HIGH CAP HEIGHT (ON LOK'n STORE) STAINLESS STEEL BUILT UP RIM AND RETURN LETTERS, 110MM DEEP RETURNS, POWDERCOATED WITH 5MM WHITE OPAL OR BLUE ACRYLIC FACES AND FULL FACE INTERNAL LED ILLUMINATION APPROX 250 CANDELAS PER SQ.M SIZE - 4500mm W X 4500mm H		ITEM A - ILLUMINATED SIGN QTY - 1 MATERIAL 3MM THICK ALUMINIUM FLAT COMPOSITE LETTERS FINISHED WHITE MATT RAL 9003 APPLIED TO RED CLADDING PANELS. INWARD FACING LINEAR LED BAR LIGHTS ABOVE PROVIDING ILLUMINATION TO 400 LUMENS AND 30 LUX MINIMUM AT GROUND LEVEL COLOUR INDEX 4000K SIZE - 11000mm X 2460mm - LETTER HEIGHT 1350mm "SHURGARD" SIZE - 550mm "SELF STORAGE"	
ITEM 2 - ILLUMINATED SIGN LETTERS QTY - 1 1500MM HIGH CAP HEIGHT (ON S) STAINLESS STEEL BUILT UP RIM AND RETURN LETTERS, 110MM DEEP RETURNS, POWDERCOATED RAL9016 (WHITE SATIN) WITH 5MM WHITE OPAL ACRYLIC FACES AND FULL FACE INTERNAL LED ILLUMINATION APPROX 250 CANDELAS PER SQ.M SIZE - 10700mm W X 1500mm H		ITEM B - ILLUMINATED SIGN QTY - 2 MATERIAL 3MM THICK ALUMINIUM FLAT COMPOSITE LETTERS FINISHED WHITE MATT RAL 9003 APPLIED TO RED CLADDING PANELS. INWARD FACING LINEAR LED BAR LIGHTS ABOVE PROVIDING ILLUMINATION TO 400 LUMENS AND 30 LUX MINIMUM AT GROUND LEVEL COLOUR INDEX 4000K SIZE - 15970mm X 3580mm - LETTER HEIGHT 1950mm "SHURGARD" SIZE - 800mm "SELF STORAGE"	
ITEM 3 - ILLUMINATED SIGN LETTERS QTY - 1 1300MM HIGH CAP HEIGHT STAINLESS STEEL BUILT UP RIM AND RETURN LETTERS, 110MM DEEP RETURNS, POWDERCOATED RAL9016 (WHITE SATIN) WITH 5MM WHITE OPAL ACRYLIC FACES AND FULL FACE INTERNAL LED ILLUMINATION APPROX 250 CANDELAS PER SQ.M SIZE - 10700mm W X 1300mm H		ITEM C - NON-ILLUMINATED SIGN QTY - 1 NON-ILLUMINATED FACIA FRAME FLEX FACE, POWDERCOATED RAL 3020 WITH 200MM H (V) WHITE LETTERING SIZE - 2000mm W X 380mm H	
ITEM 4 - NON-ILLUMINATED SIGN QTY - 1 3MM BLUE COMPOSITE 1300MM H LETTERS, FACE FIXED SIZE - 6300mm W X 3150mm H		ILLUMINATED SIGNAGE SETTINGS:- COMBINATION OF PHOTO-CELL AND TIMESWITCH SO SIGNS ARE ON WHEN DARK AND OFF WHEN DAYLIGHT, BUT ALWAYS OFF BETWEEN 00.00-05.00	
ITEM 5 - NON-ILLUMINATED SIGN LETTERS QTY - 1 520MM HIGH CAP HEIGHT (ON S) STAINLESS STEEL BUILT UP RIM AND RETURN LETTERS, 110MM DEEP RETURNS, POWDERCOATED RAL9016 (WHITE SATIN) WITH 5MM WHITE OPAL ACRYLIC FACES SIZE - 7340mm W X 520mm H			
ITEM 6 - ILLUMINATED SIGN LETTERS QTY - 1 520MM HIGH CAP HEIGHT (ON S) STAINLESS STEEL BUILT UP RIM AND RETURN LETTERS, 110MM DEEP RETURNS, POWDERCOATED RAL9016 (WHITE SATIN) WITH 5MM WHITE OPAL ACRYLIC FACES AND FULL FACE INTERNAL LED ILLUMINATION APPROX 250 CANDELAS PER SQ.M SIZE - 3800mm W X 520mm H			

ELEVATION DETAILS SHOWN ON DRAWING NOs E1781-READ-S-NTH, E1781-READ-S-WST, E1781-READ-S-STH & E1781-READ-S-EST

PLANNING

REV	DATE	DETAIL
1	14/01/25	LOCATION PLAN LICENSE DETAIL ADDED
2	13/01/25	LOCATION PLAN SCALING CORRECTED
3	07/01/25	POSITION CHANGES AND MINOR COLOUR CHANGES
0	07/01/25	PLANNING ISSUE

CAMISTAR
CONSTRUCTION MANAGEMENT & DESIGN
T - 01403 780024 E - INFO@CAMISTAR.CO.UK W - CAMISTAR.CO.UK

CLIENT
SHURGARD UK

PROJECT
READING CENTRE

ADDRESS
BERKELEY AVENUE
A33 RELIEF ROAD
READING RG2 0RR

DISCIPLINE
EXTERNAL SIGNAGE

TITLE
BLOCK PLAN & SIGN IDENTITY
KEY

SCALE 1:500	DATE 14/01/25	DRAWN RCE	CHECKED/APPROVED MA
DRWG NO E1781 -READ-S-BLK		REVISION NO 3	