
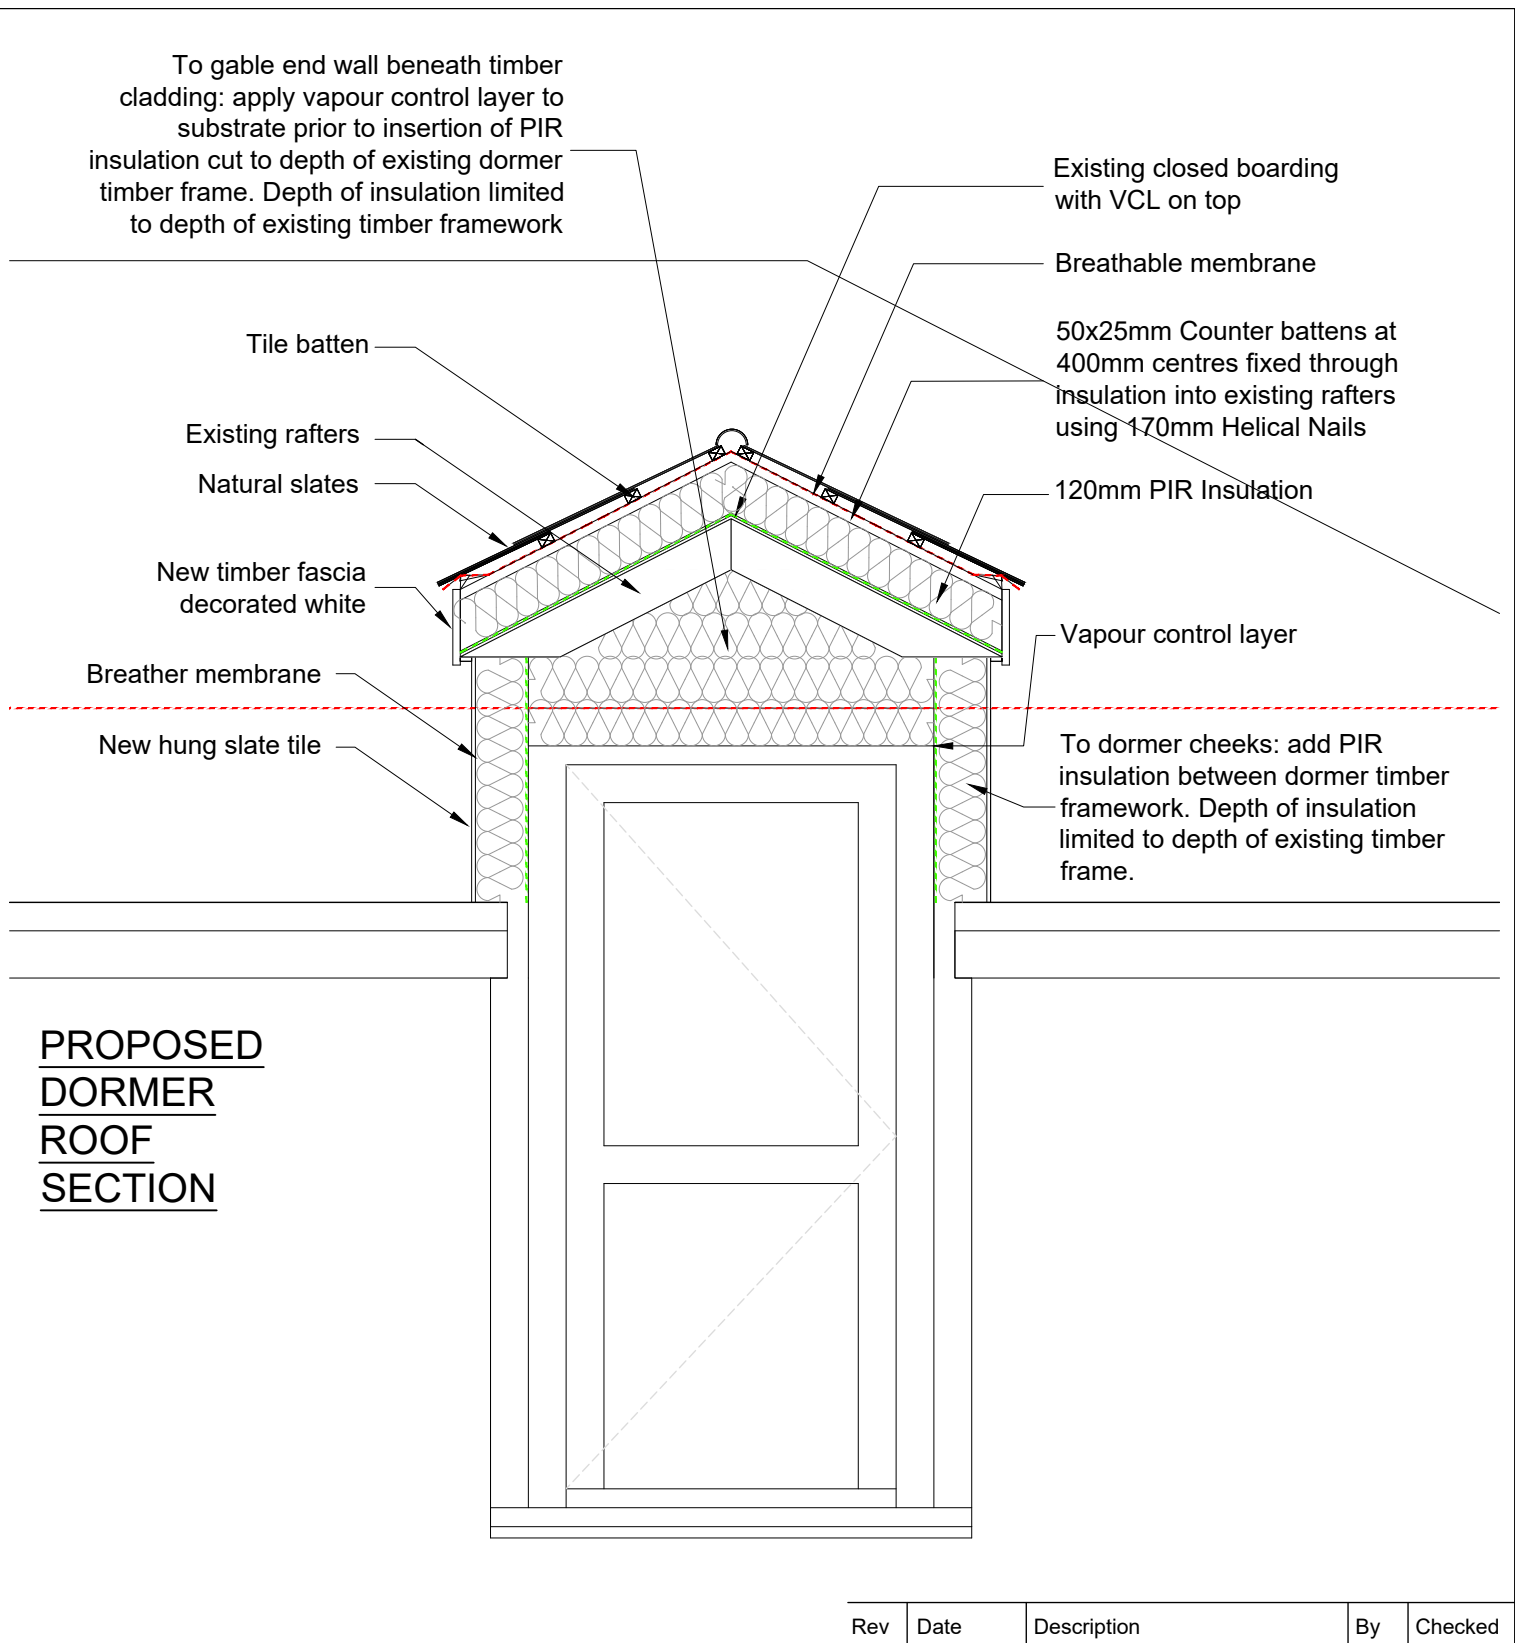


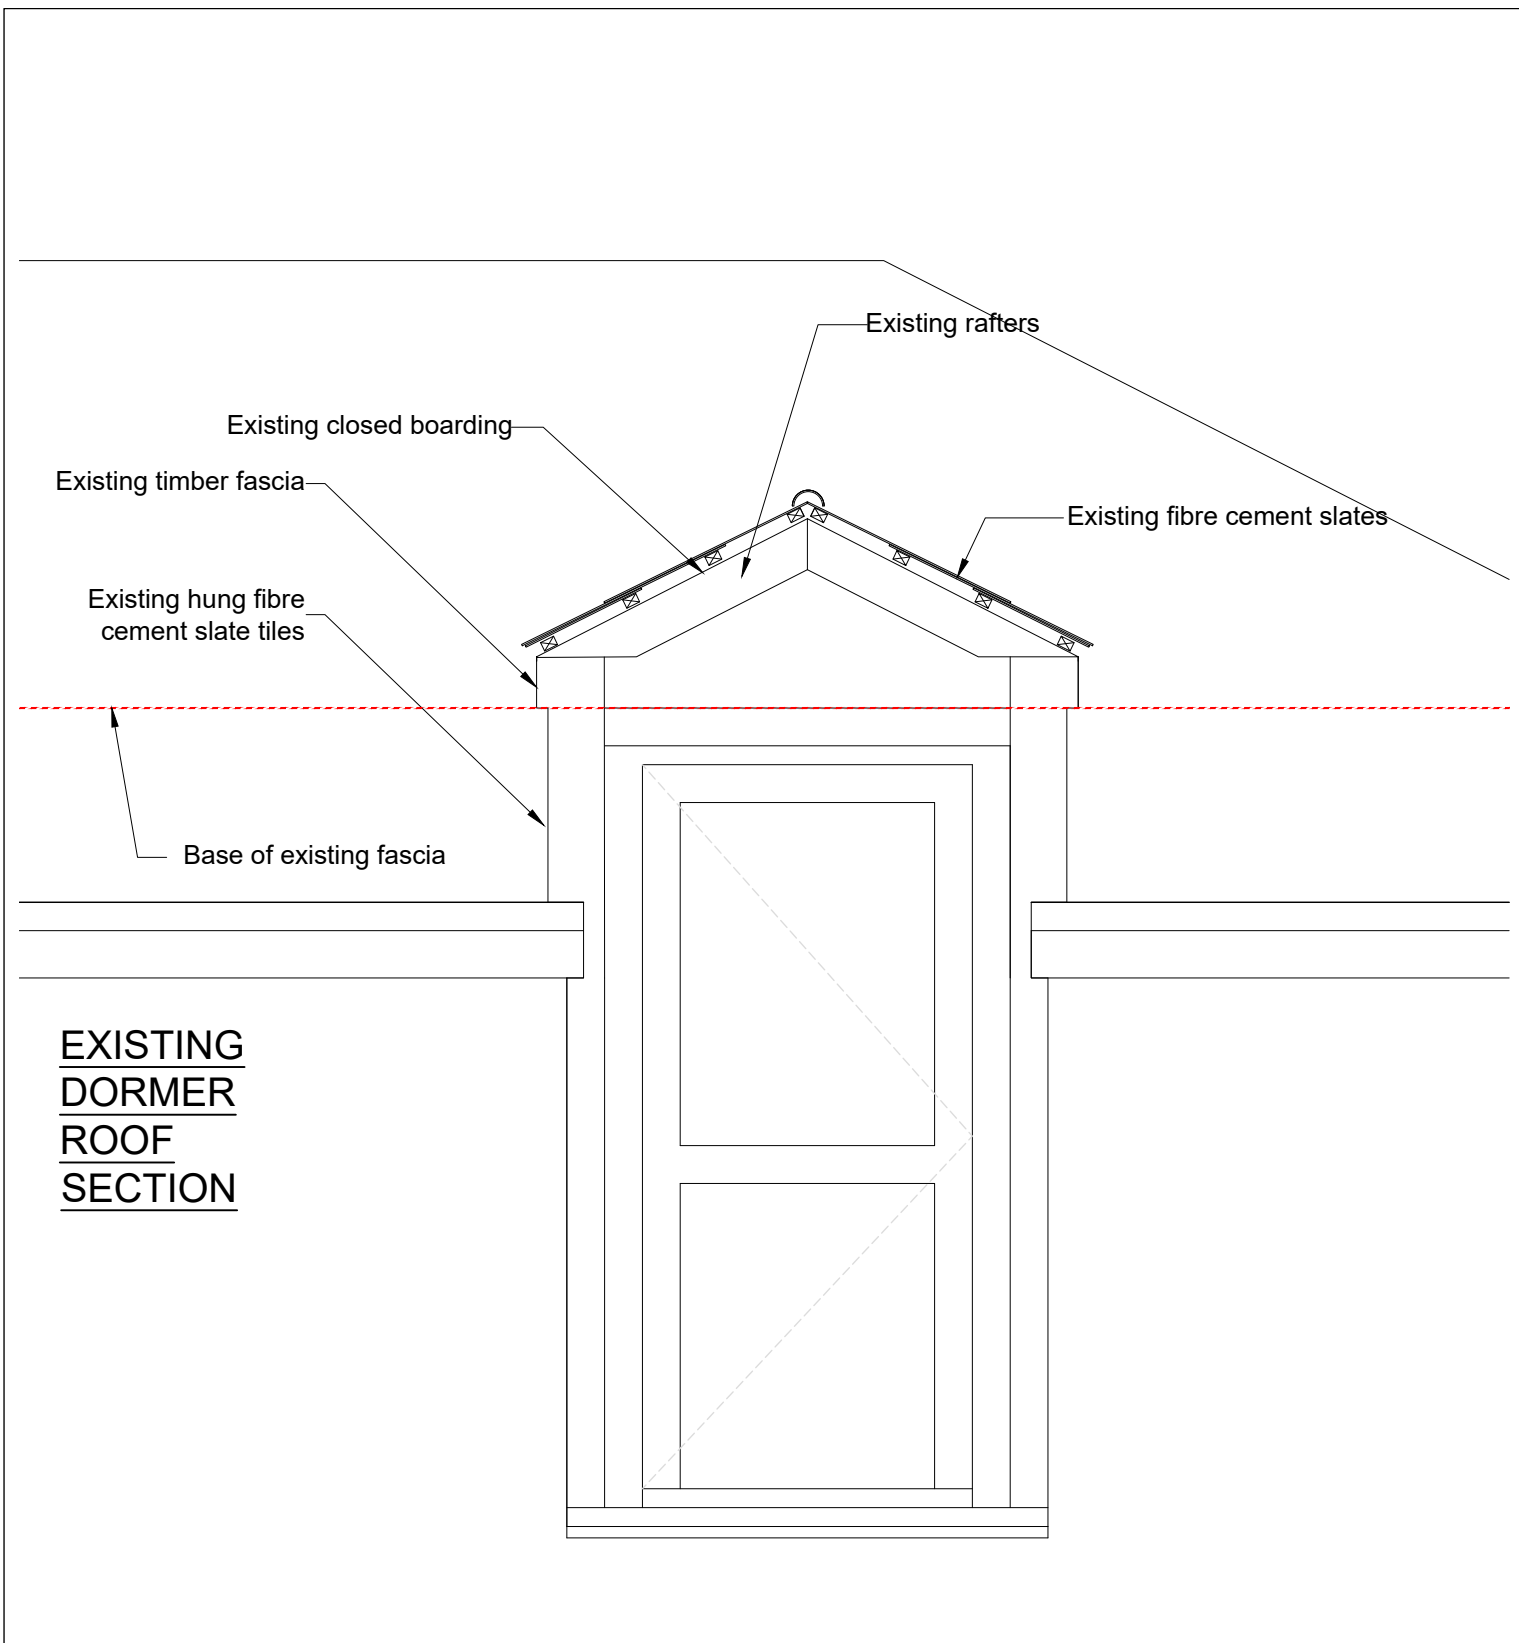

Thames Valley Surveying

Green Bank, University of Reading London Road
Campus, London Road, Reading, RG1 5AQ
T. 01189 869 531
W. www.thamesvalleysurveying.co.uk

1:20

Rev	Date	Description	By	Checked
Client:		University of Reading		
Project:		Mews Cottages		
Title:		Existing and Proposed Dormer		
Drawn by		JS		
Date		13/01/2025		
Scale:		1:20@A3		
Drawing Ref:		210121-50-200	Revision:	