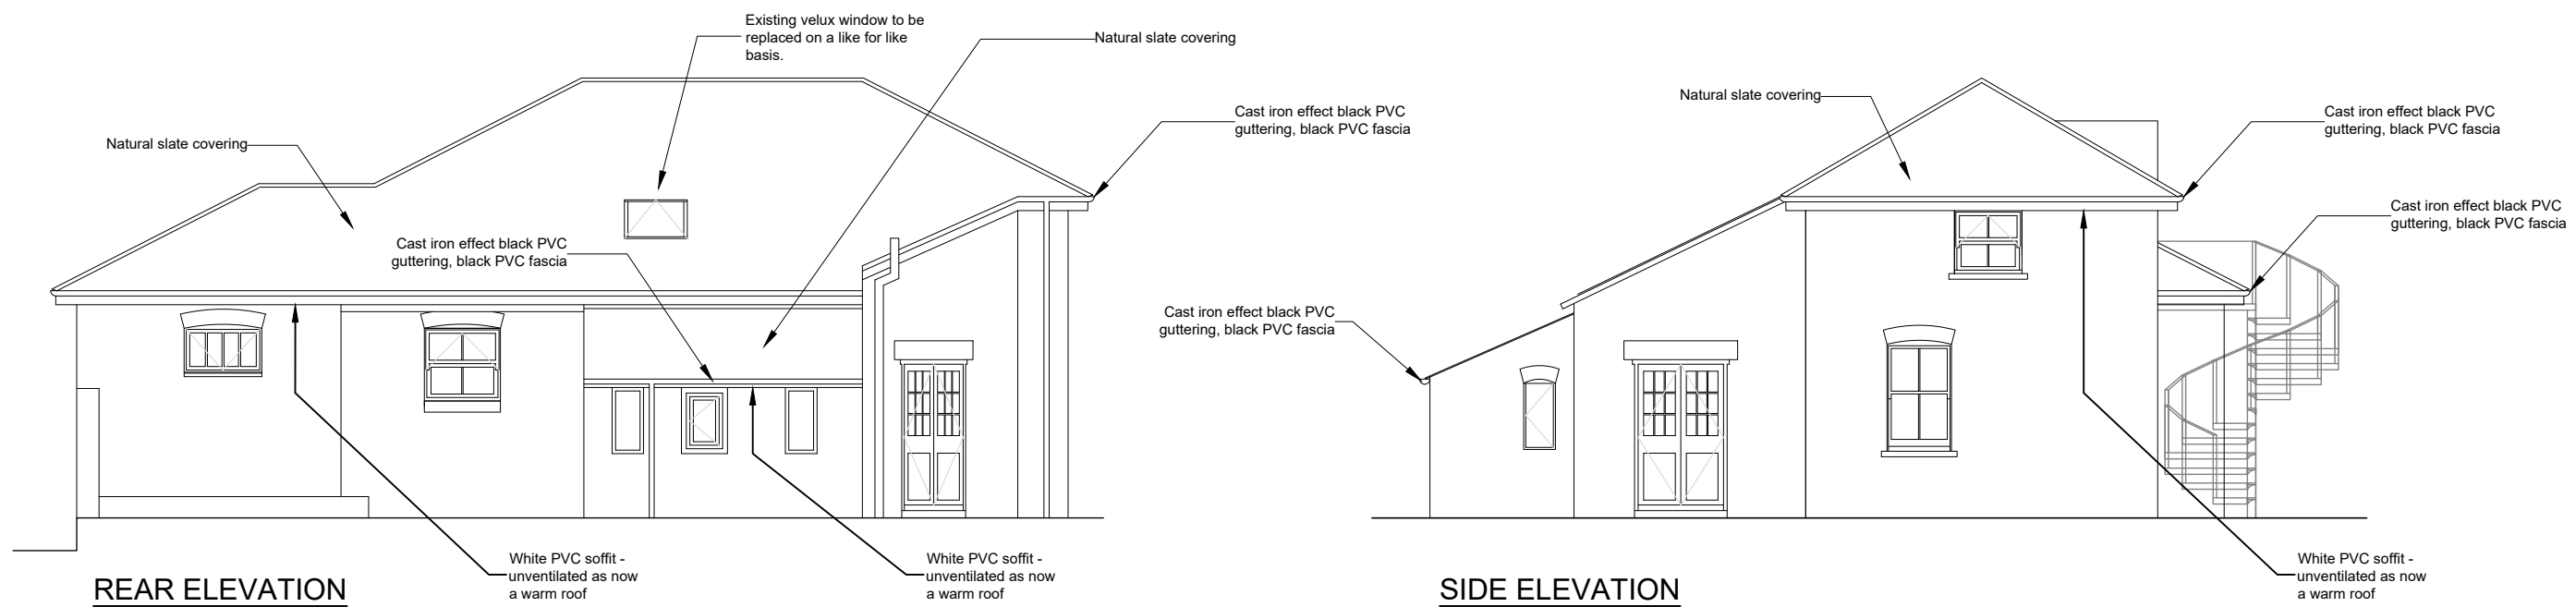
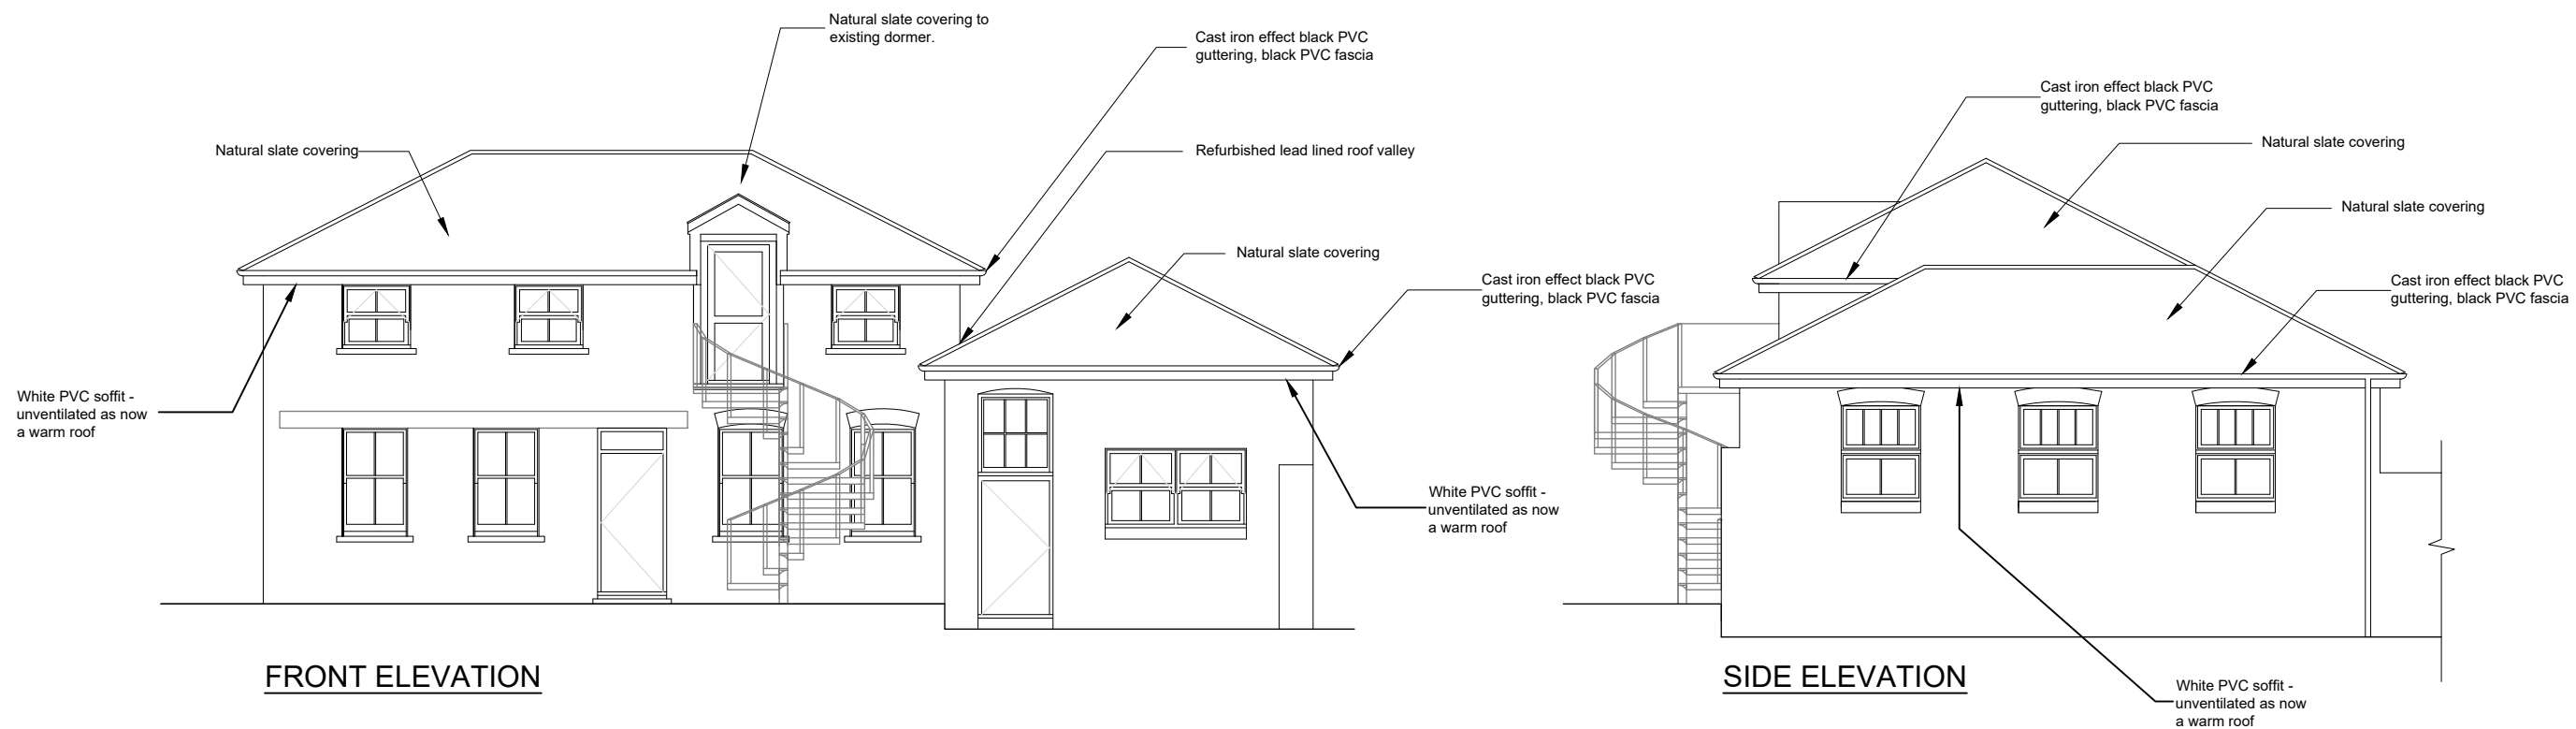


Thames Valley Surveying

Green Bank, University of Reading London Road
Campus, London Road, Reading, RG1 5AQ
T. 01189 869 531
W. www.thamesvalleysurveying.co.uk

1:100
0 1 2 3 4 5M

Rev	Date	Description	By	Checked
Client:		University of Reading		
Project:		Mews Cottages		
Title:		Proposed Elevations		
Drawn by		LL		
Date		18/12/24		
Scale:		1:100@A3		
Drawing Ref:		210121-40-100	Revision:	