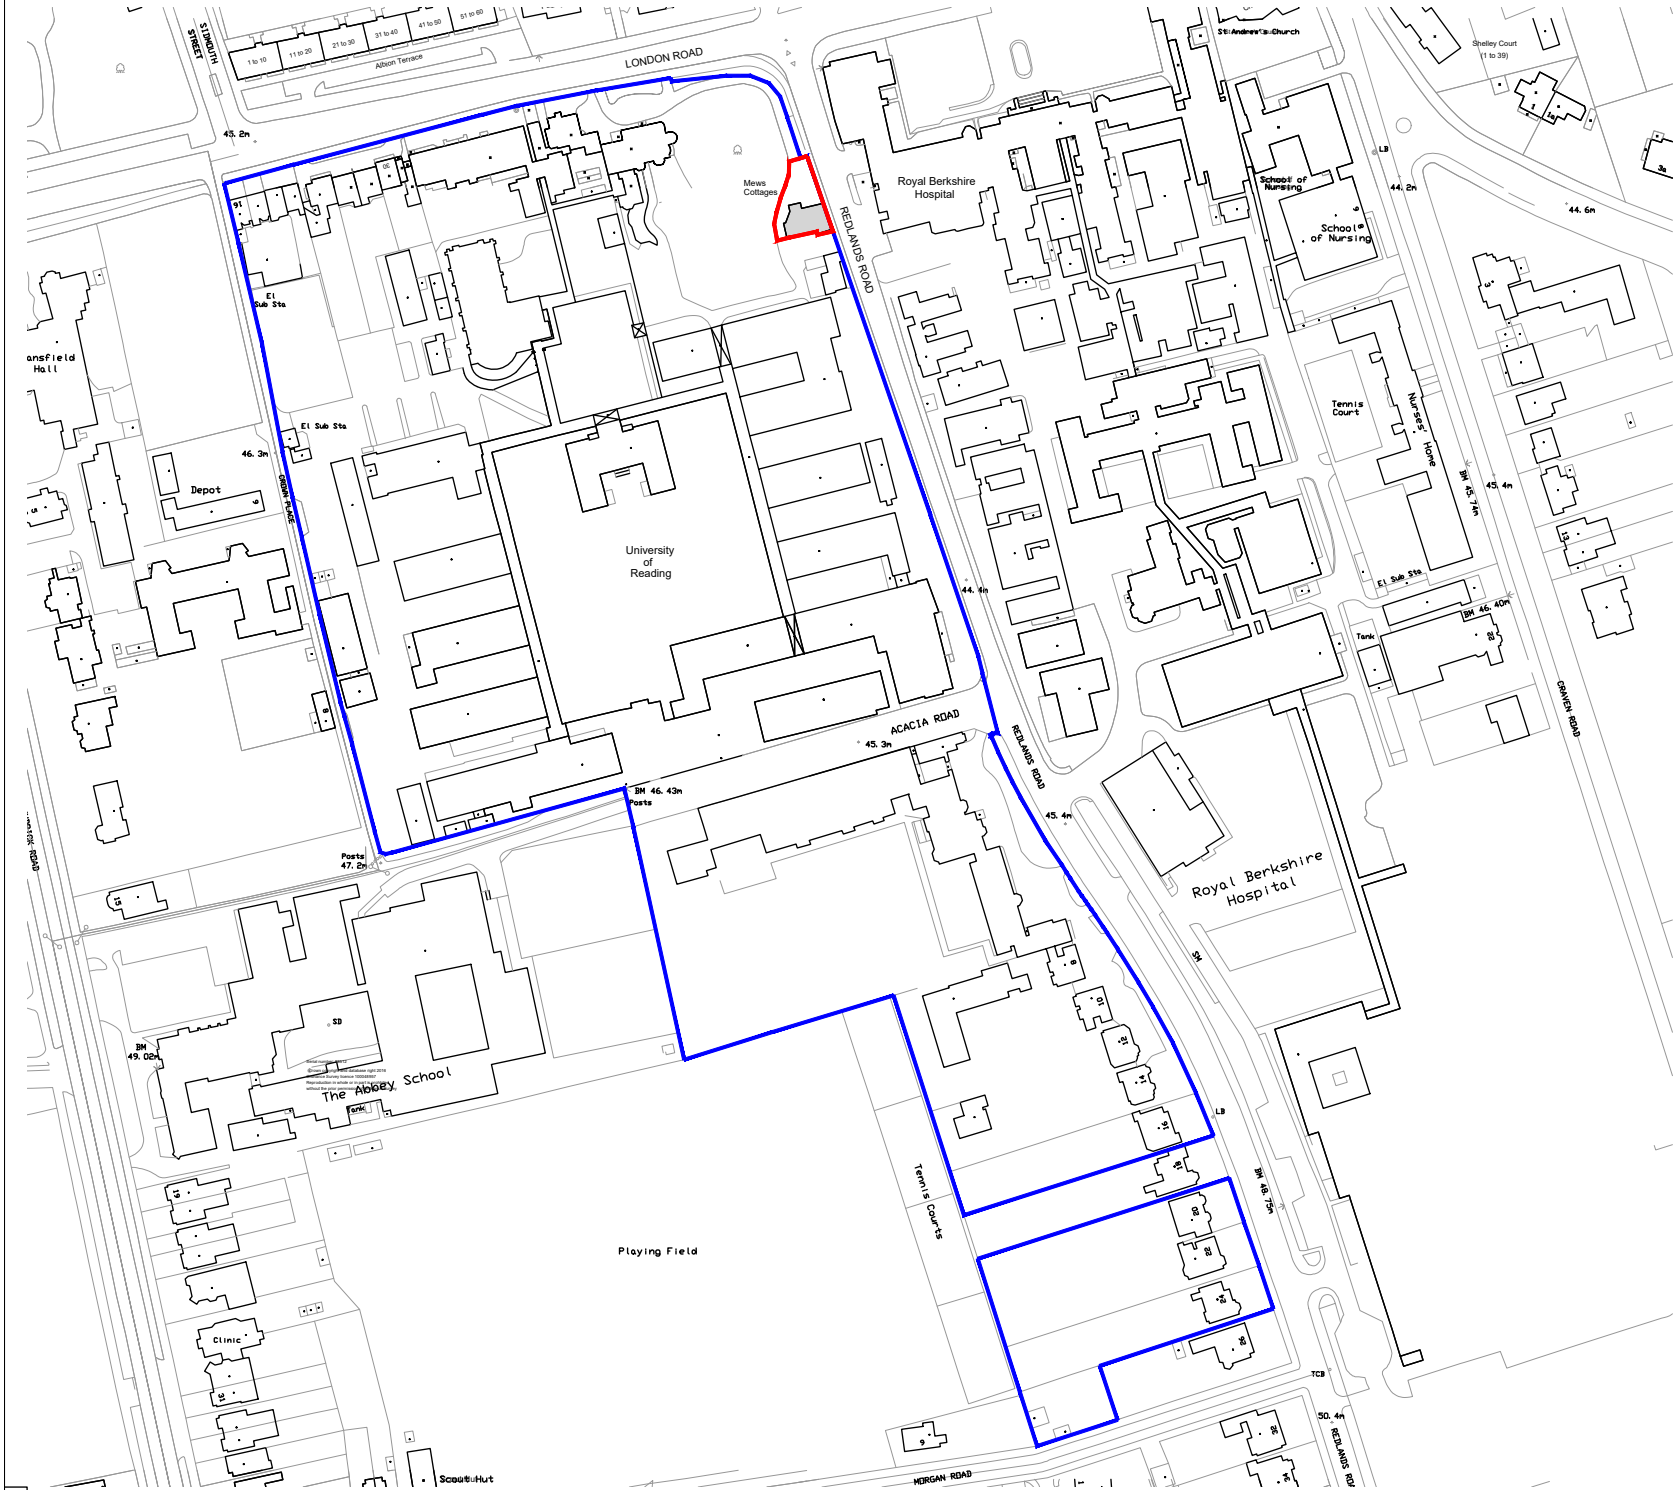


Rev	Date	Description	By	Checked

Thames Valley Surveying

Green Bank, University of Reading London Road Campus, London Road, Reading, RG1 5AQ
T. 01189 869 531
W. www.thamesvalleysurveying.co.uk

Client:	University of Reading
Project:	Mews Cottages
Title:	Location Plan 2
Drawn by	LL
Date	18/12/24
Scale:	1:2500@A4
Drawing Ref:	210121-10-002 Revison: