




Front Elevation to the Main Car Park




Rear Elevation to Branagh Court



Side Elevation to Reading Road

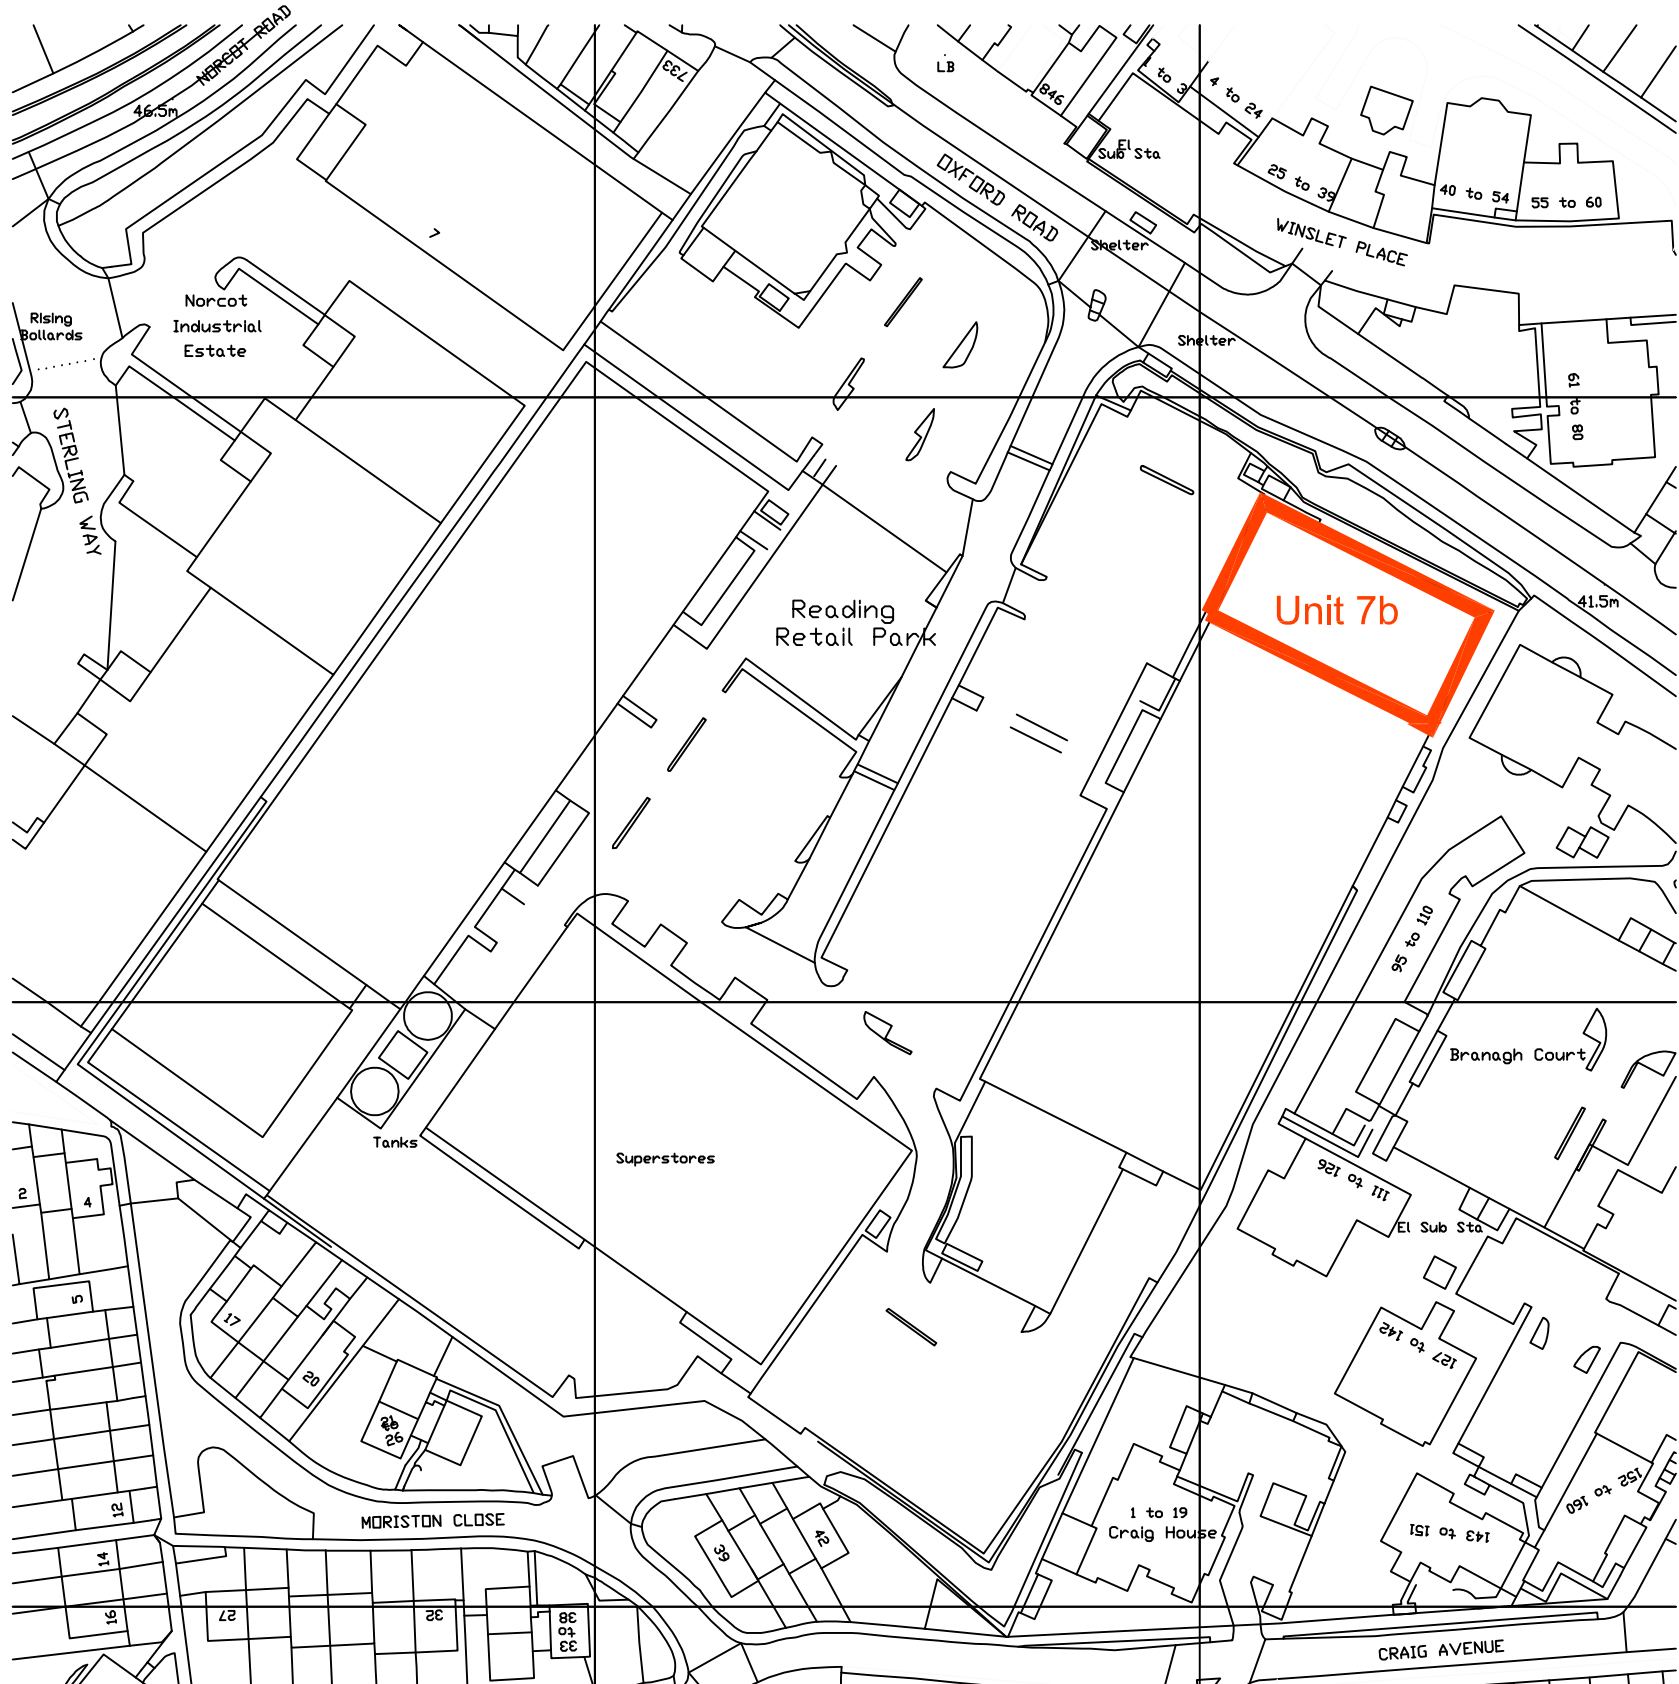

Location Plan 1:1250

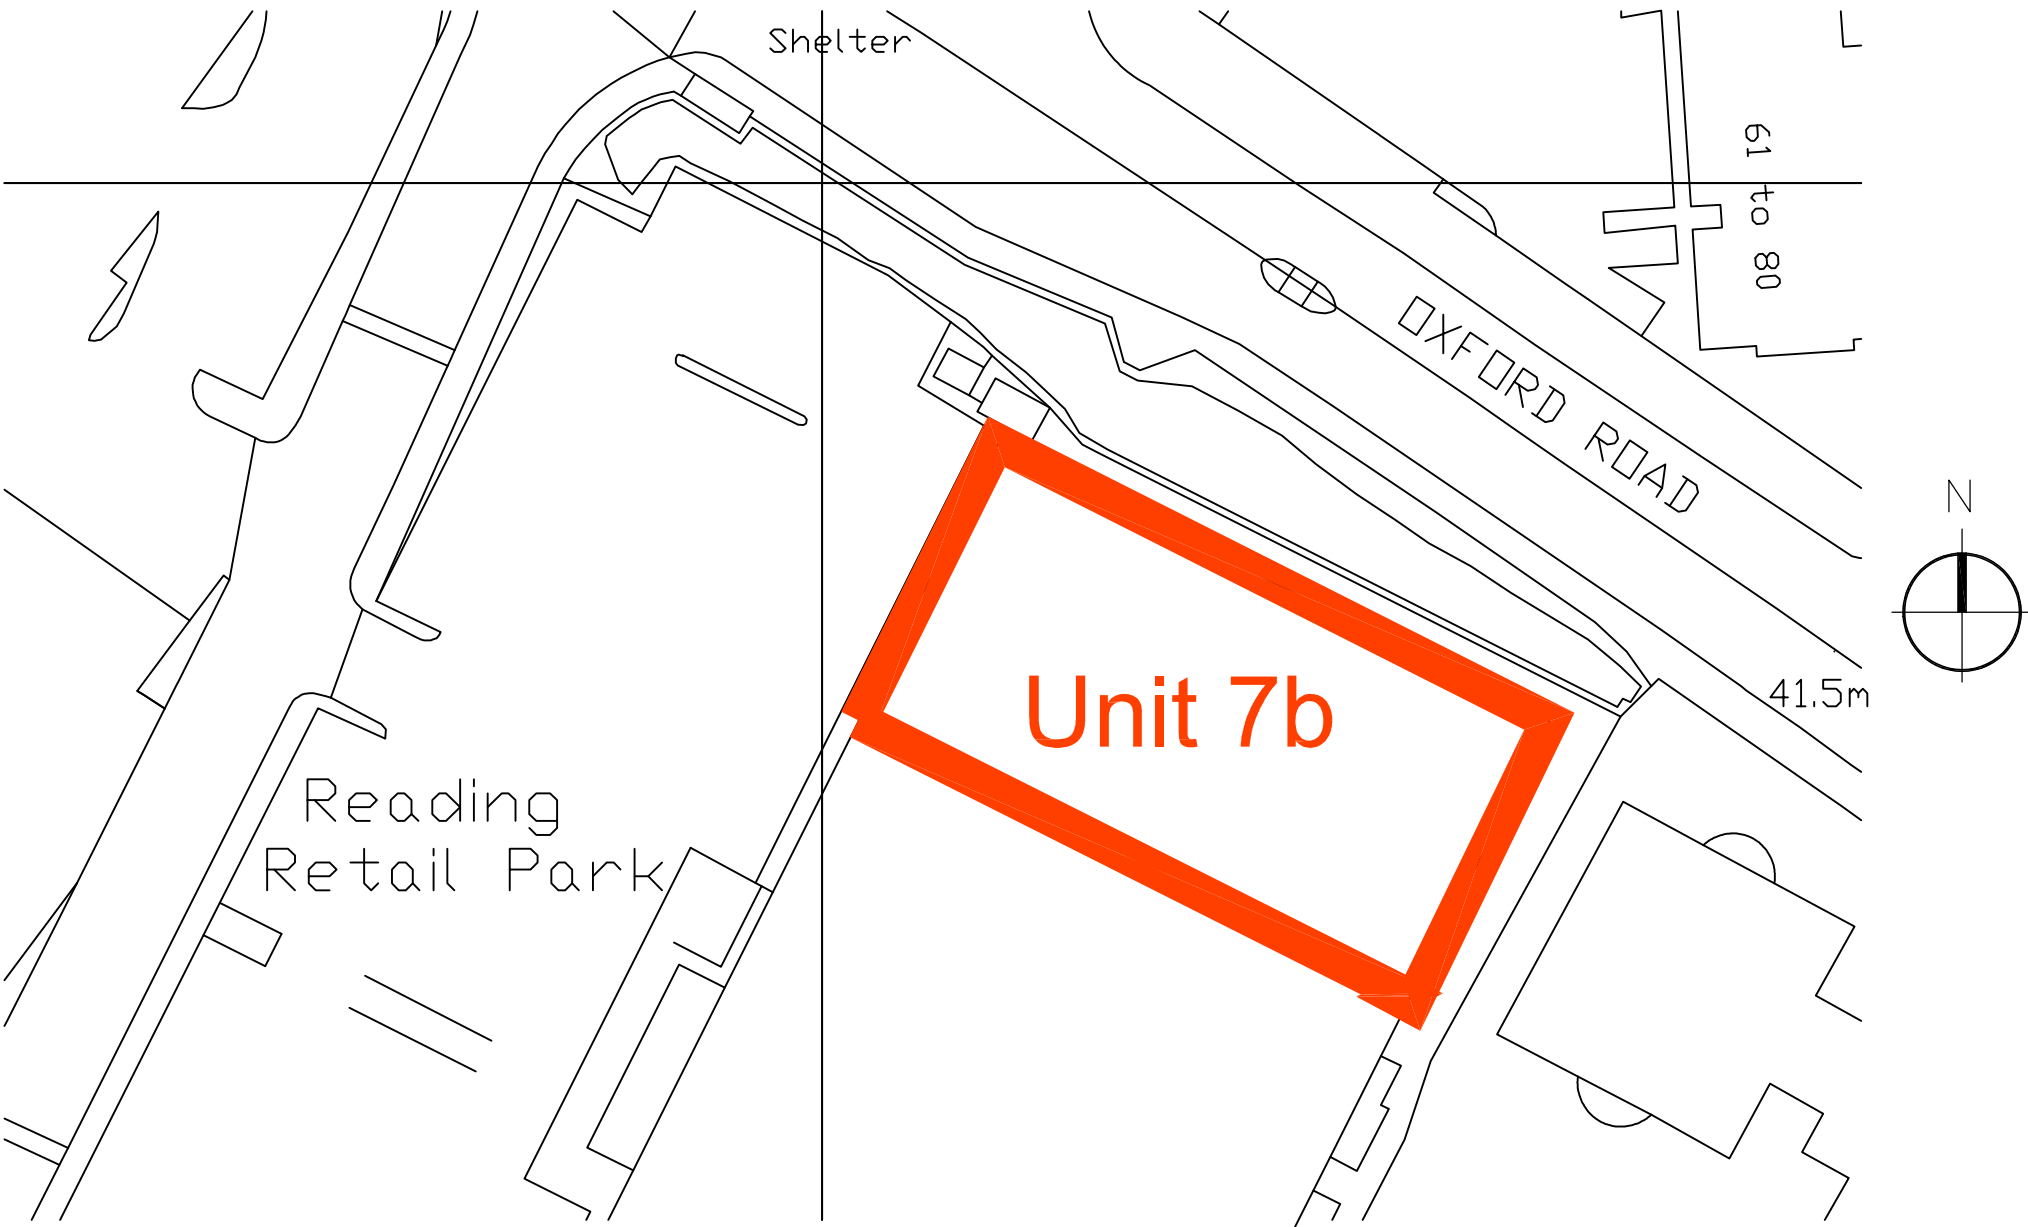

Block Plan 1:500

NOTE : This drawing is subject to copyright, no portion is to be used without prior consent. This scheme is subject to Town Planning, Building Regulations and all other necessary consents. Dimensions, Areas and levels where given are subject to a site survey and are to be checked on site prior to construction. DO NOT SCALE.

This project falls under the Construction Design and Management Regulations 2015 whether domestic or commercial. As the client you have specific duties under these regulations. These duties are a legal requirement. For information on your responsibilities please go to www.HSE.gov.uk then CDM Regulations 2015.

10m @1:100@A1

SCHEDULE OF SIGNAGE :-

SIGN TYPE '1' - 'halfords' sign 2215mm x 5939mm. Flexface internally illuminated box sign. Halfords to be orange lettering out of a black background. Sign to be internally illuminated with LED lighting (static). Illumination 300 cd/m2. Typical manufacturers details are noted on dwg GSSD-120.

SIGN TYPE '2' - 'We Fit Car Parts' sign 1500mm x 1725mm Flexface non internally illuminated box sign. Halfords to be orange lettering out of a black background. Other lettering to be white out orange or white out of black. Non-illuminated.

SIGN TYPE '3' - 'We Repair Bikes' sign 1500mm x 1725mm Flexface non internally illuminated box sign. Halfords to be orange lettering out of a black background. Other lettering to be white out orange or white out of black. Non-illuminated.

SIGN TYPE '4' - 1012x1575 (approx) promotional poster. 4no. overall, non-illuminated.

SIGN TYPE '5' - 'halfords' sign 3575mm x 6267mm. Flexface internally illuminated box sign. Halfords to be orange lettering out of a black background. Sign to be internally illuminated with LED lighting (static). Illumination 300 cd/m2. Typical manufacturers details are noted on dwg GSSD-120.