



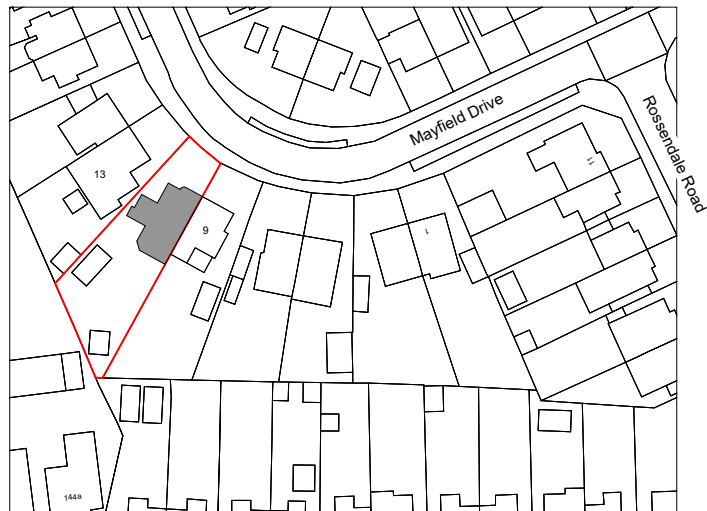

(c) Crown Copyright and Database Rights 2024 OS 100060020

Location Plan

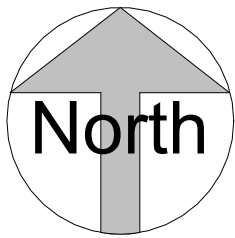

GRAPHIC SCALE: 1:1250



FLUENT
ARCHITECTURAL DESIGN SERVICES

TEL: 0800 043 8838
E-MAIL: INFO@FLUENT-ADS.CO.UK
WEB: FLUENT-ADS.CO.UK

11 Mayfield Drive. Reading RG4 5JP

Location Plan

Drawn by
MV

Date
28.08.2024

Scale @ A4
1 : 1250

Drawing number
P.M.000

Project number
2251

Rev

No.	Description	Date
	First draft	29.08.24