



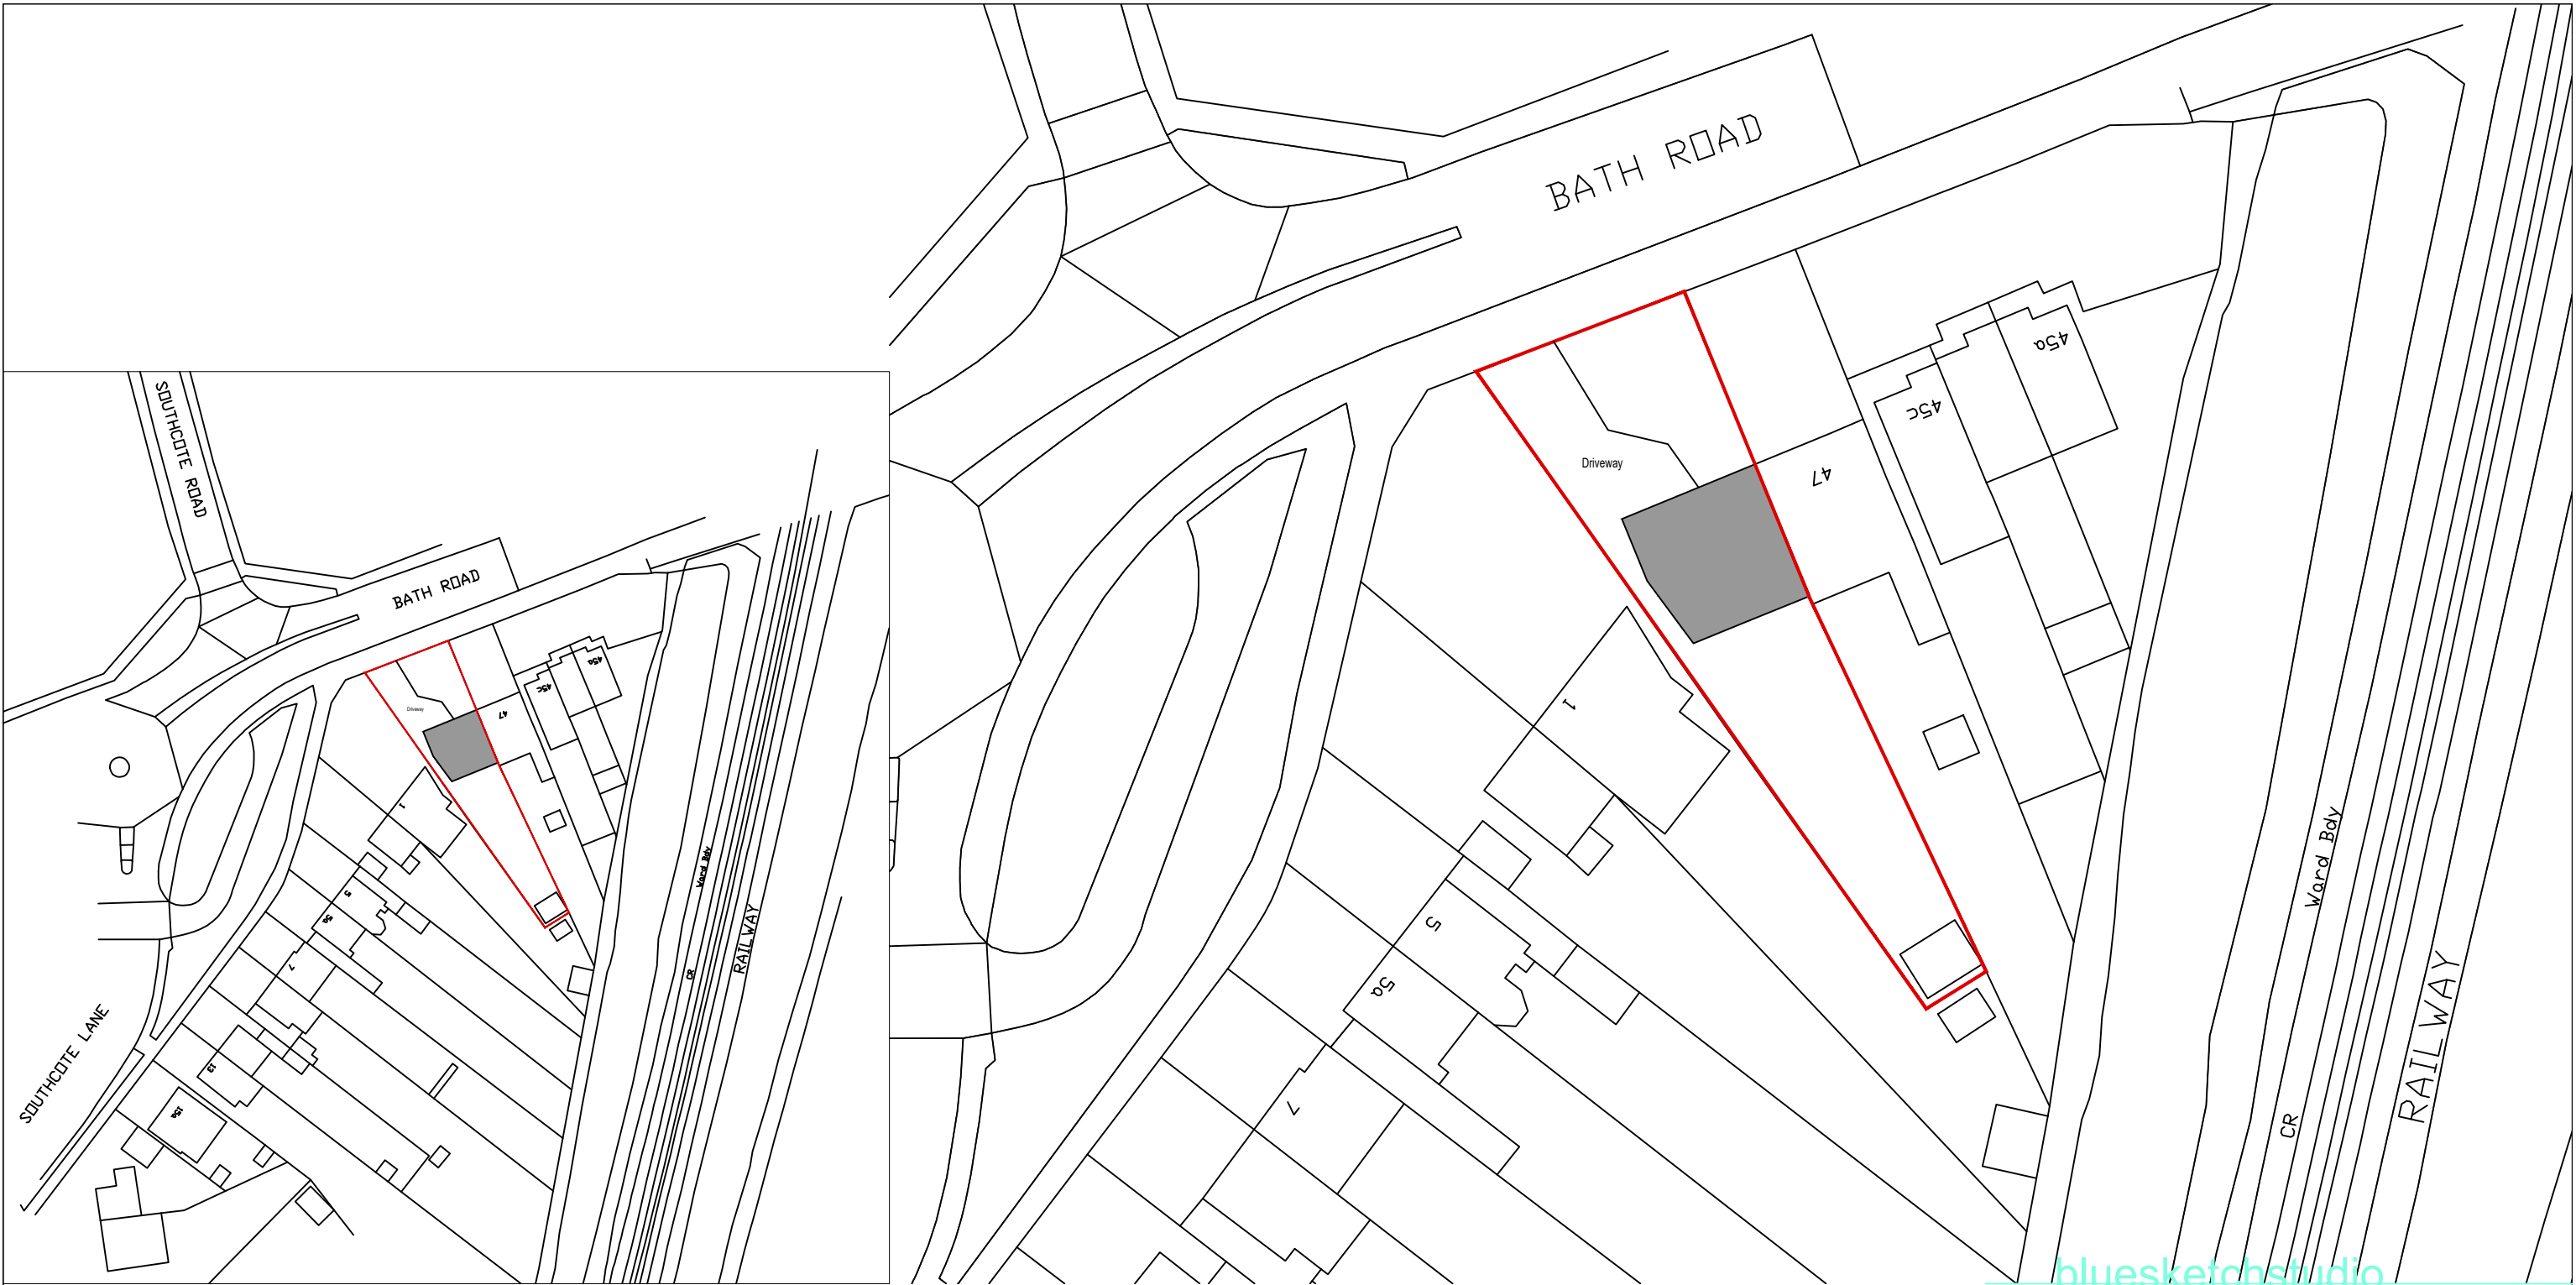

LOCATION PLAN
SCALE 1:1250

NOTE

All dimensions to be checked on site and any discrepancies reported to bluesketchstudio
All information is produced on behalf of bluesketchstudio
All drawings to be read alongside specification where applicable

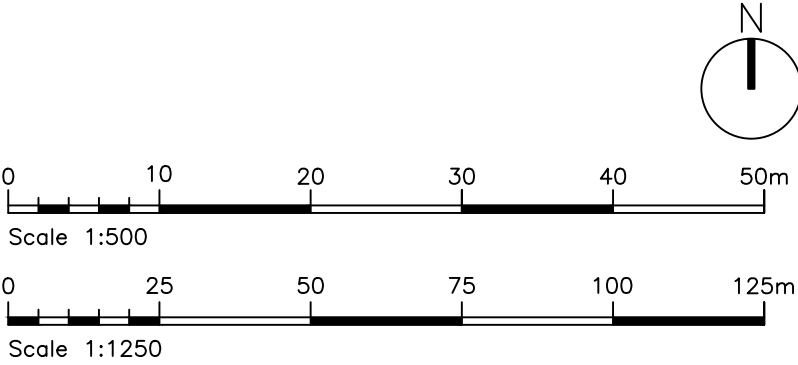

rev.	description	date	client_Mr & Mrs Ghica
		checked	project_49 Bath Road
		drawn	drawing title_Location & Block Plan
			scale_1/1250 & 1/500 @ A3
			drawing number_2025-02_0001
			revision number_
			drawn_APP checked_ date_10Jan25