


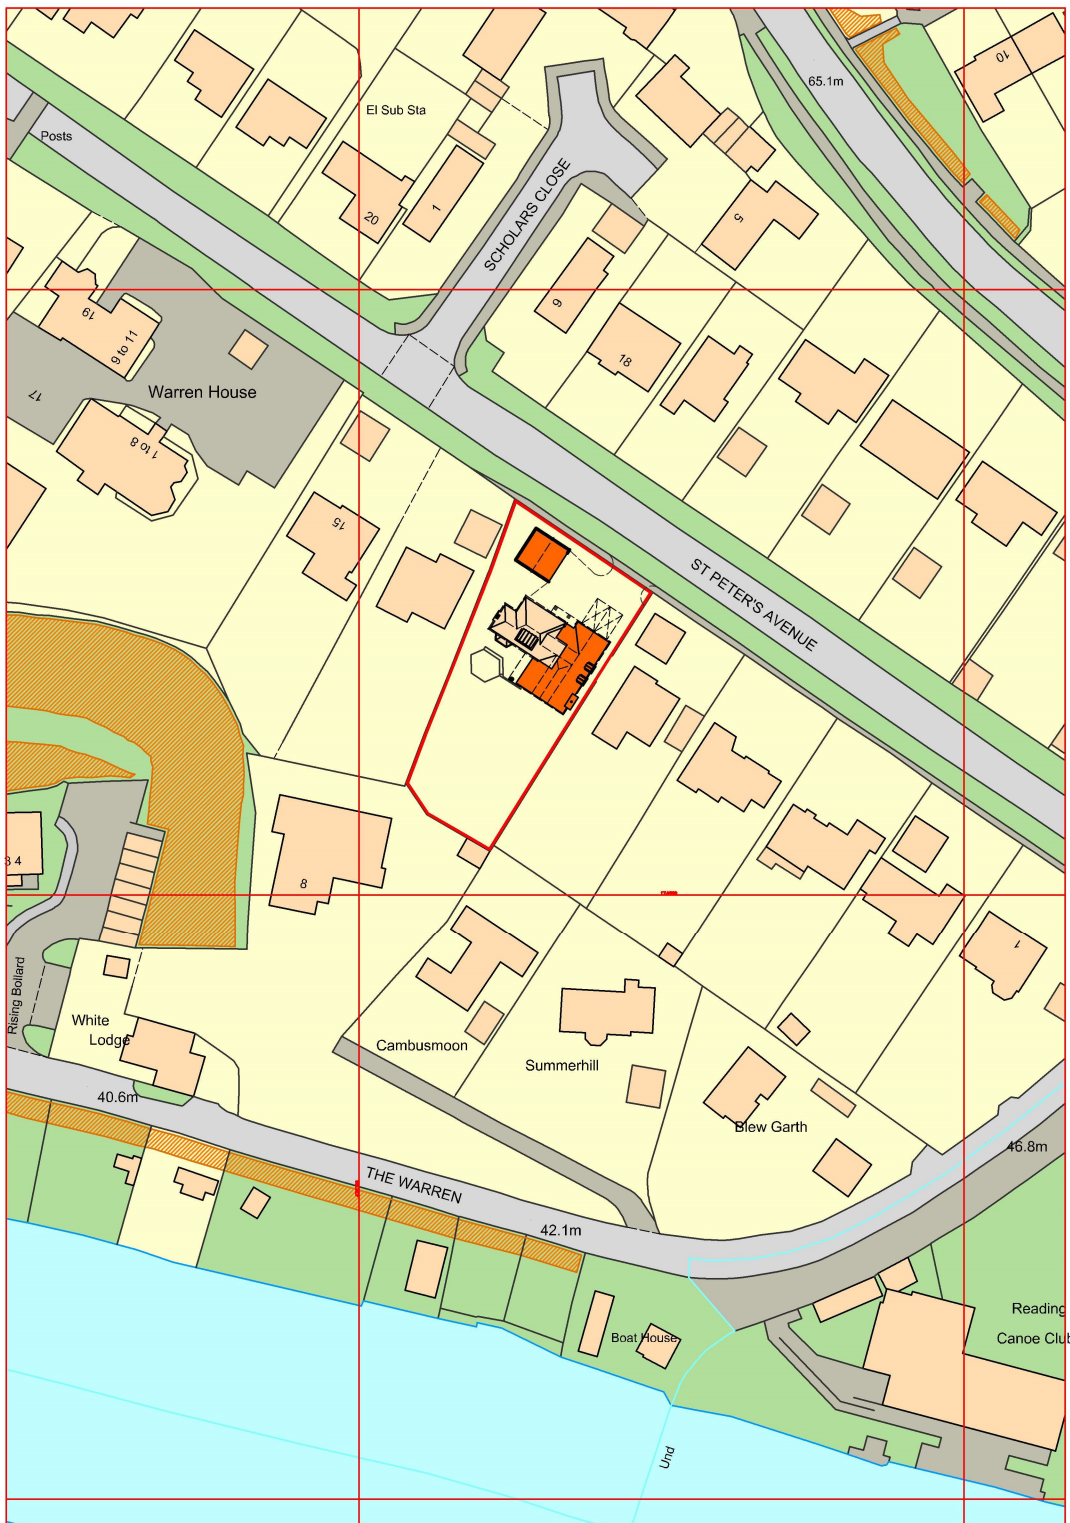

Ordnance Survey, (c) Crown Copyright 2021. All rights reserved. Licence number 100022432


- 1
- 2
- 3
- 4
- 5
- 6
- 7
- 8

Dimensions to be verified on site.
Figured dimensions to take preference to those scaled.
Architect to be notified of discrepancies immediately.

This drawing is the property of CUTLERARCH LTD
Copyright is reserved by them and the drawing is
issued on the condition that it is not copied,
reproduced, retained or disclosed to any unauthorised
person, either wholly or in part without the consent
in writing of CUTLERARCH LTD.
43 St. Mary's Street, Wellingford, Oxfordshire. OX10 0EL.
Telephone: 01491 838130 Fax: 01491 838504

AMENDMENTS:

C FEB23 Garage Block added.

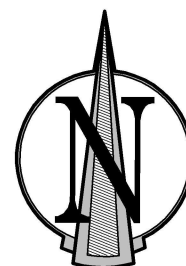

SCALE (m)



www.cutlerarch.com
mail@cutlerarch.com
01491 838130

Proposed Alterations:
11 ST. PETER'S AVENUE,
CAVERSHAM, READING,
BERKSHIRE. RG4 7DD.
Mr. & Mrs. R. Towers

PROPOSED LOCATION PLAN

Date	Scale	
DEC 21	1:1250 @A4	
JobNo	DwgNo	Rev
918.21.1	P/L01	C