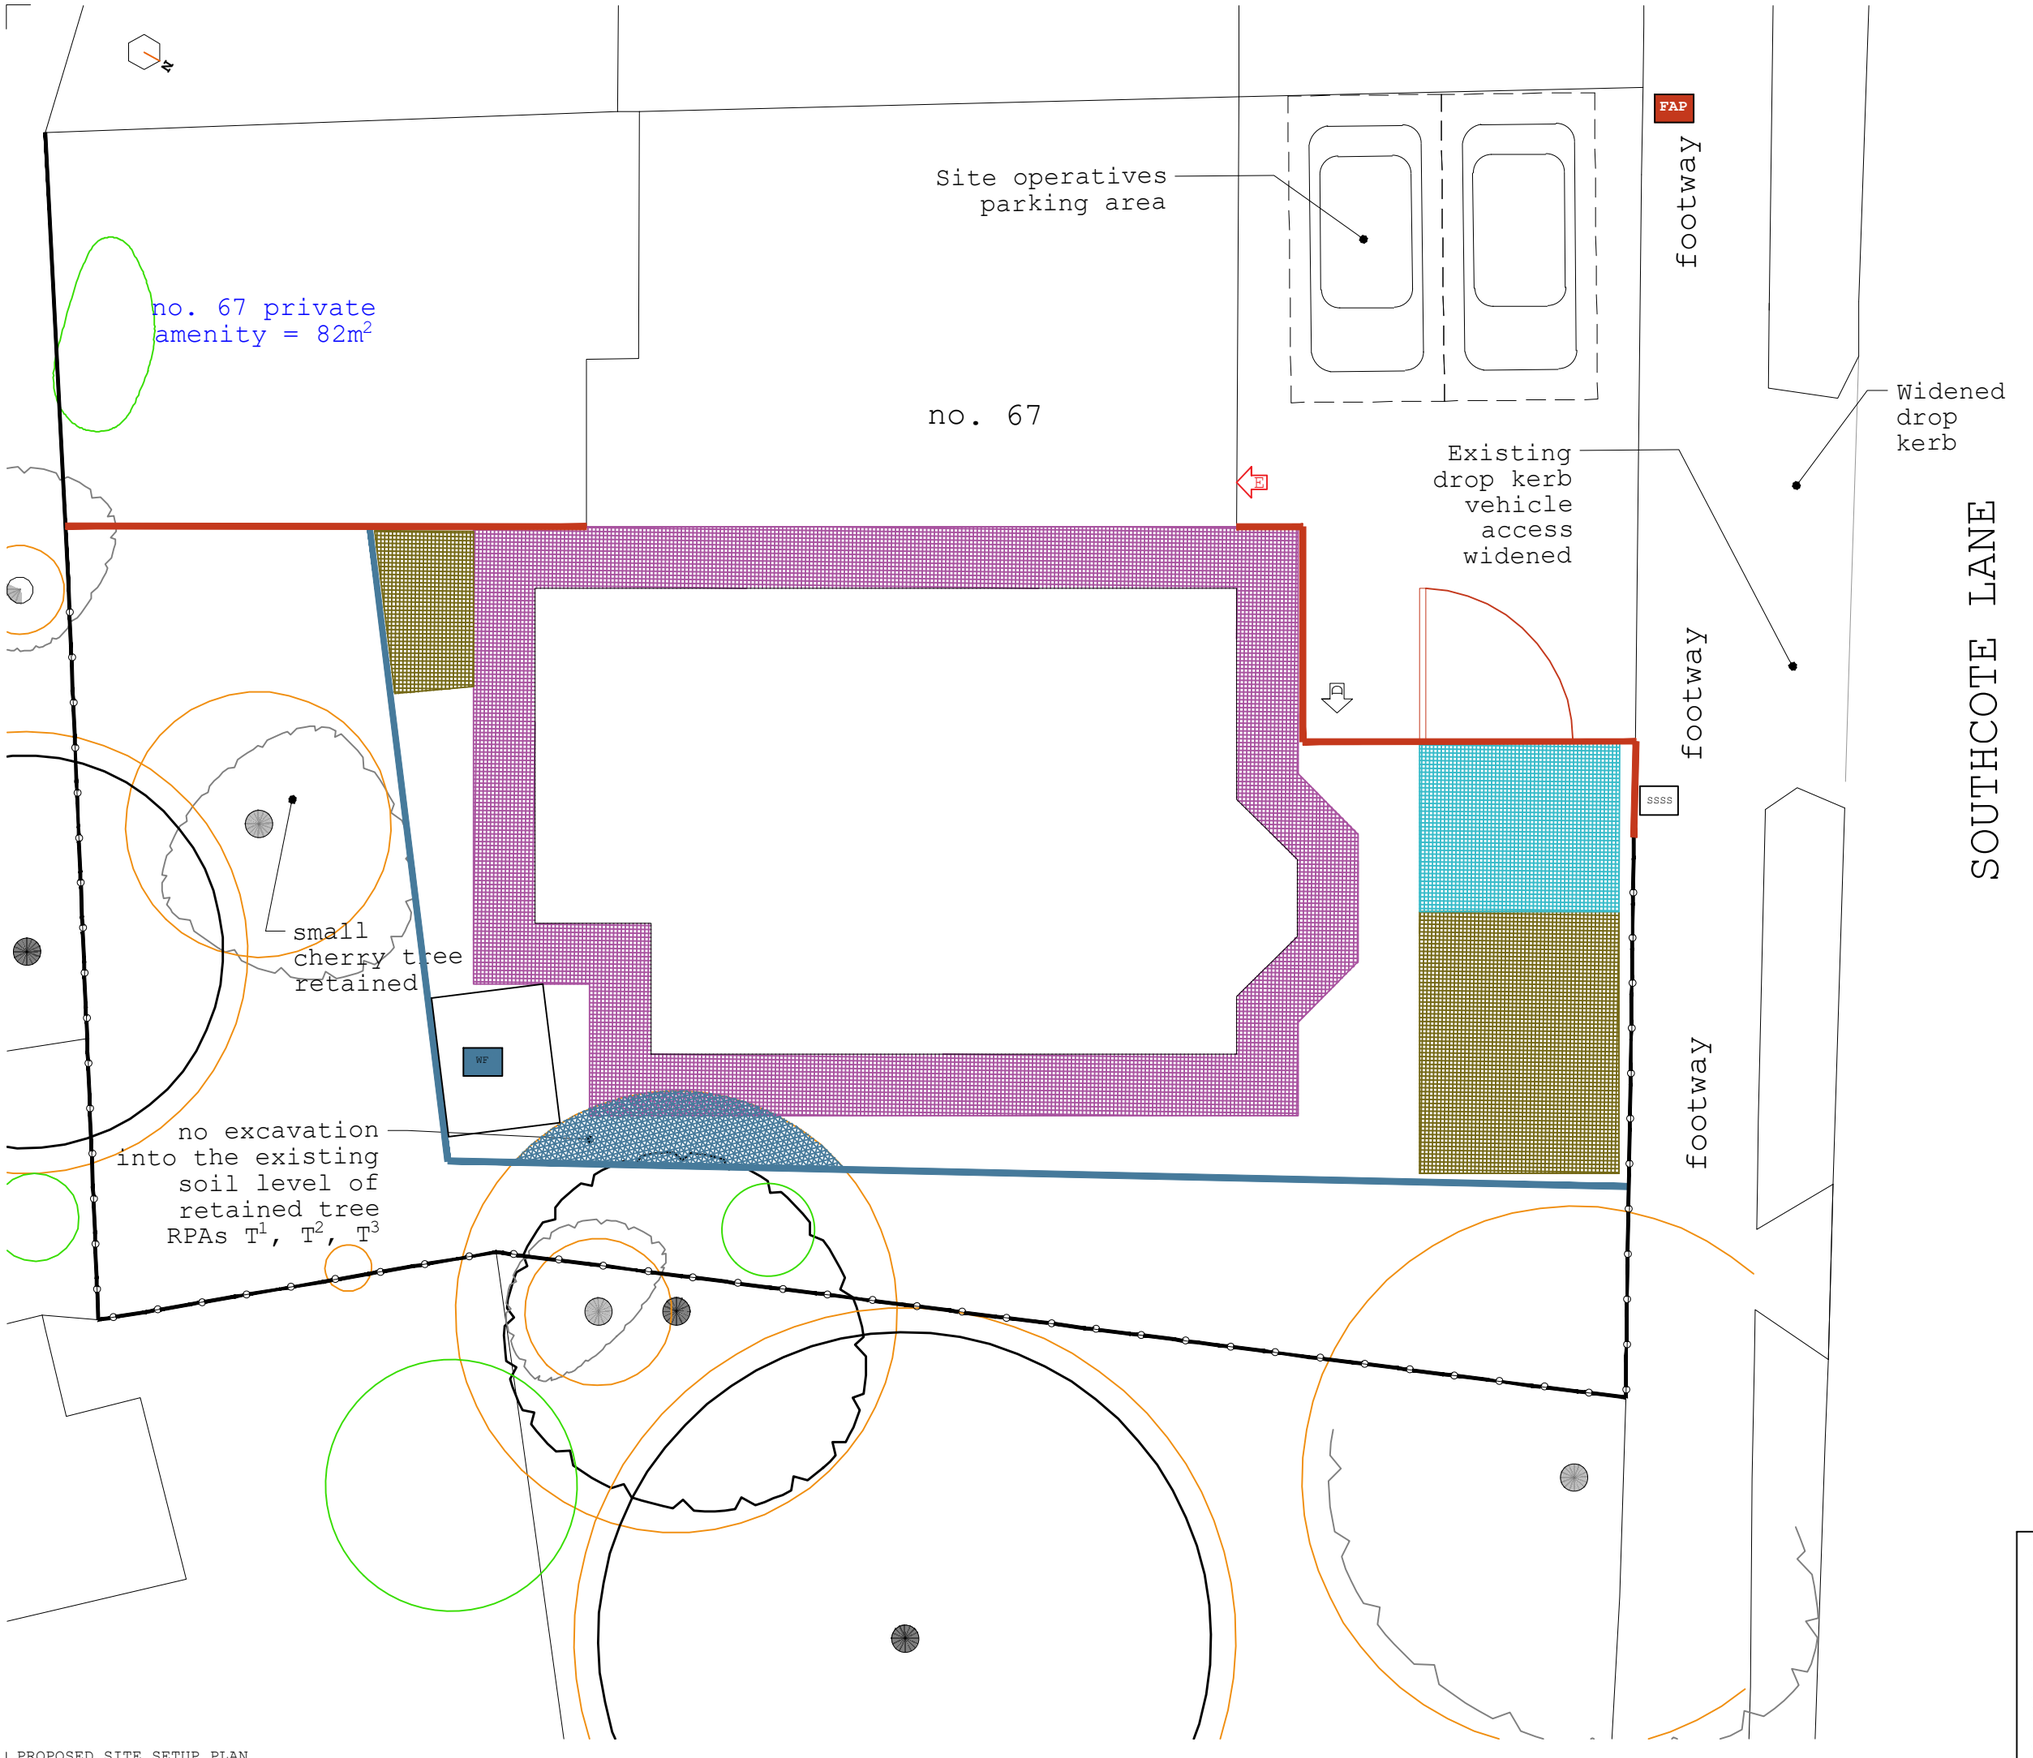


CTMP - Construction Traffic Management Plan Key

- Existing building removed
- Area allocated for storage of materials
- unloading area
- WF welfare facilities, inc office, tea point, wc, first aid, comms/IT, H&S file, sign-in-point
- Delivery direction sign
- SSSS Standard site signage setup, including HSE signage, contractor contact details, considerate contractor & fire assembly point
- Existing fencing
- Heras style site hoarding & site gate
- RPA fencing
- RPA protective barrier matting,
- scaffold zone
- Existing Dwelling Entrance
- FAP Fire assembly point

PROPOSED SITE SETUP PLAN

all drawings remain the copyright of colony and cannot be reproduced on whole or part without our approval

this drawing is for planning purposes only and not a construction issue

documents & drawings are not to be altered without the consent of colony

dimensional accuracy only applies to the written notation

drawings issued by colony are to be cross-referenced where necessary with other relevant consultants' information

if any contradiction is found in the drawing set, or if you are in any doubt, ask the architect

NOTES

colony

Collaborating with:

Job:	Drawing:	Revision:
809	CON04	-

Project:
67 Southcote Lane, Reading
RG30 3AQ

Drawing Name:
Site Setup Plan
Condition 04

Date:	Status:
01.25	planning

Drawn By:	Checked By:
IP	EM

RIBA Chartered Practice

Colony Architects Ltd.

The Wine Store, Brewery Court,
Theale, Reading, RG7 5AJ

+44 (0)118 380 0328
hello@colonyarchitects.com
colonyarchitects.com

12 11 10 09 08 07 06 05 04 03 02 01 | 1:100