


Abbey Windows(Thames Valley)Ltd
On behalf of;
Contract No: 16827
Mr Kaganas
110 Maine Street
Green Park
Reading
RG2 6AZ

PROPOSED FLOORPLAN

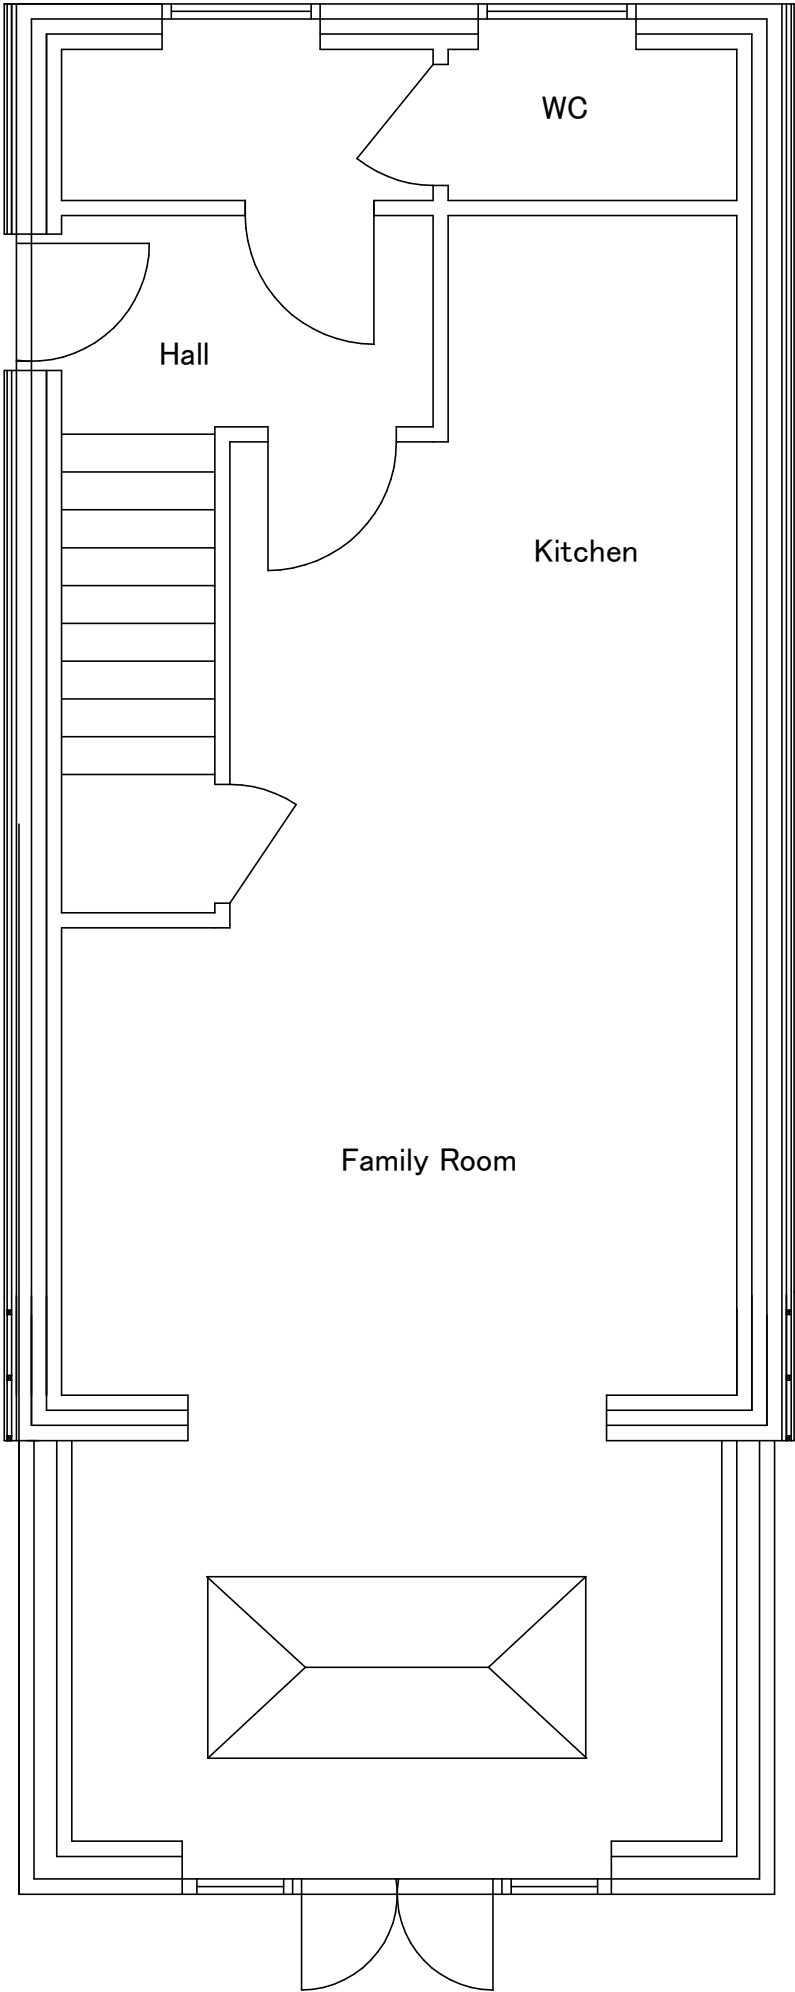

SCALE

