


Abbey Windows(Thames Valley)Ltd  
On behalf of;  
Contract No: 16827  
Mr Kaganas  
110 Maine Street  
Green Park  
Reading  
RG2 6AZ

EXISTING LEFT SIDE ELEVATION

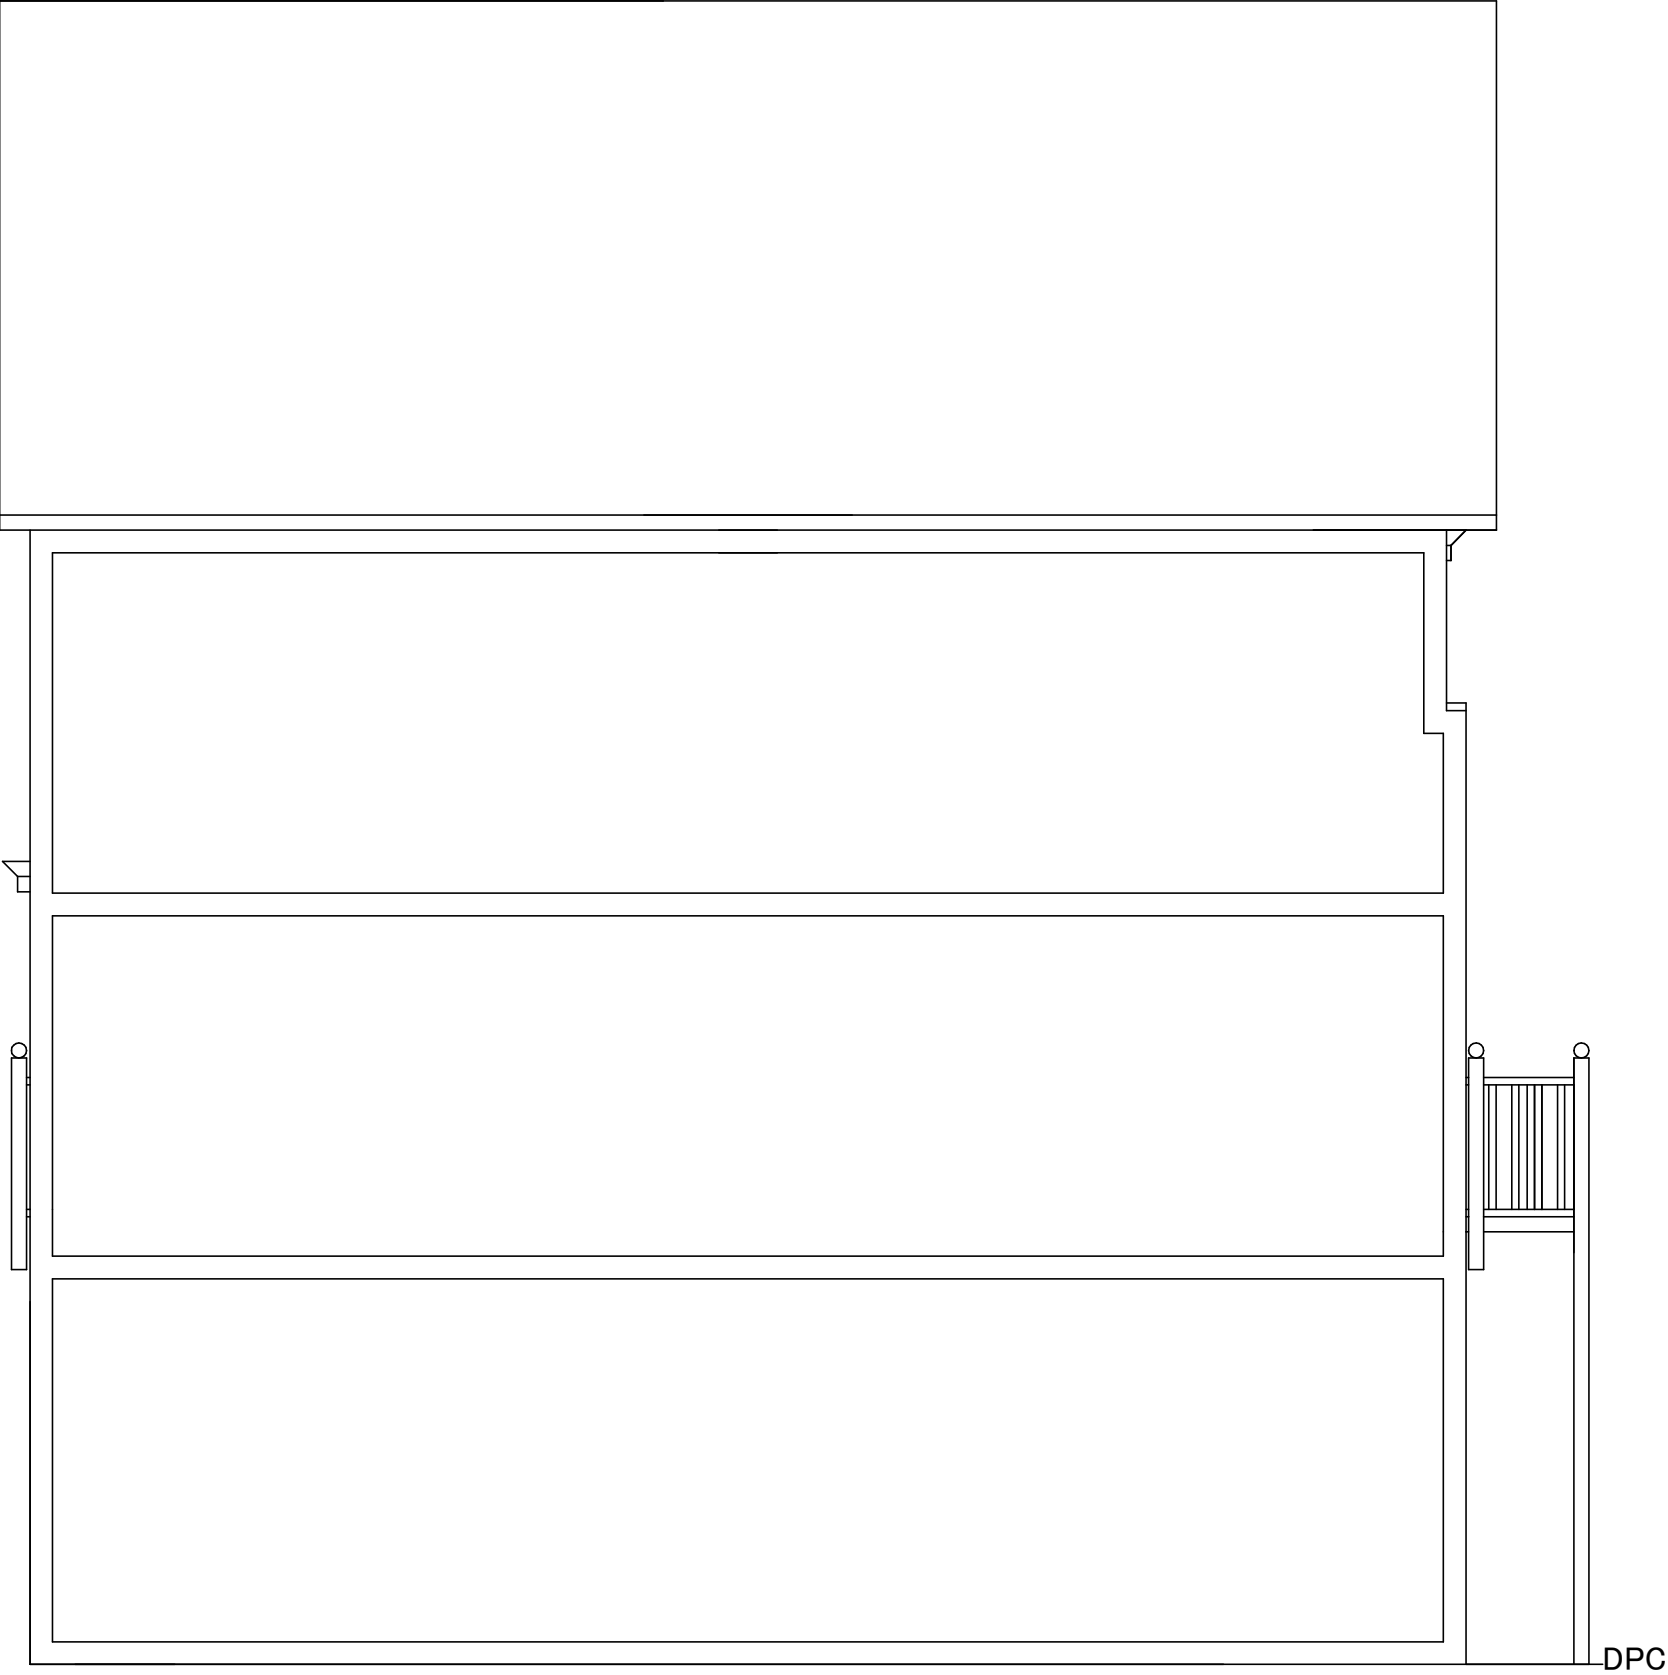

SCALE

