
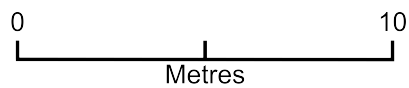


33 Deans Farm garden office

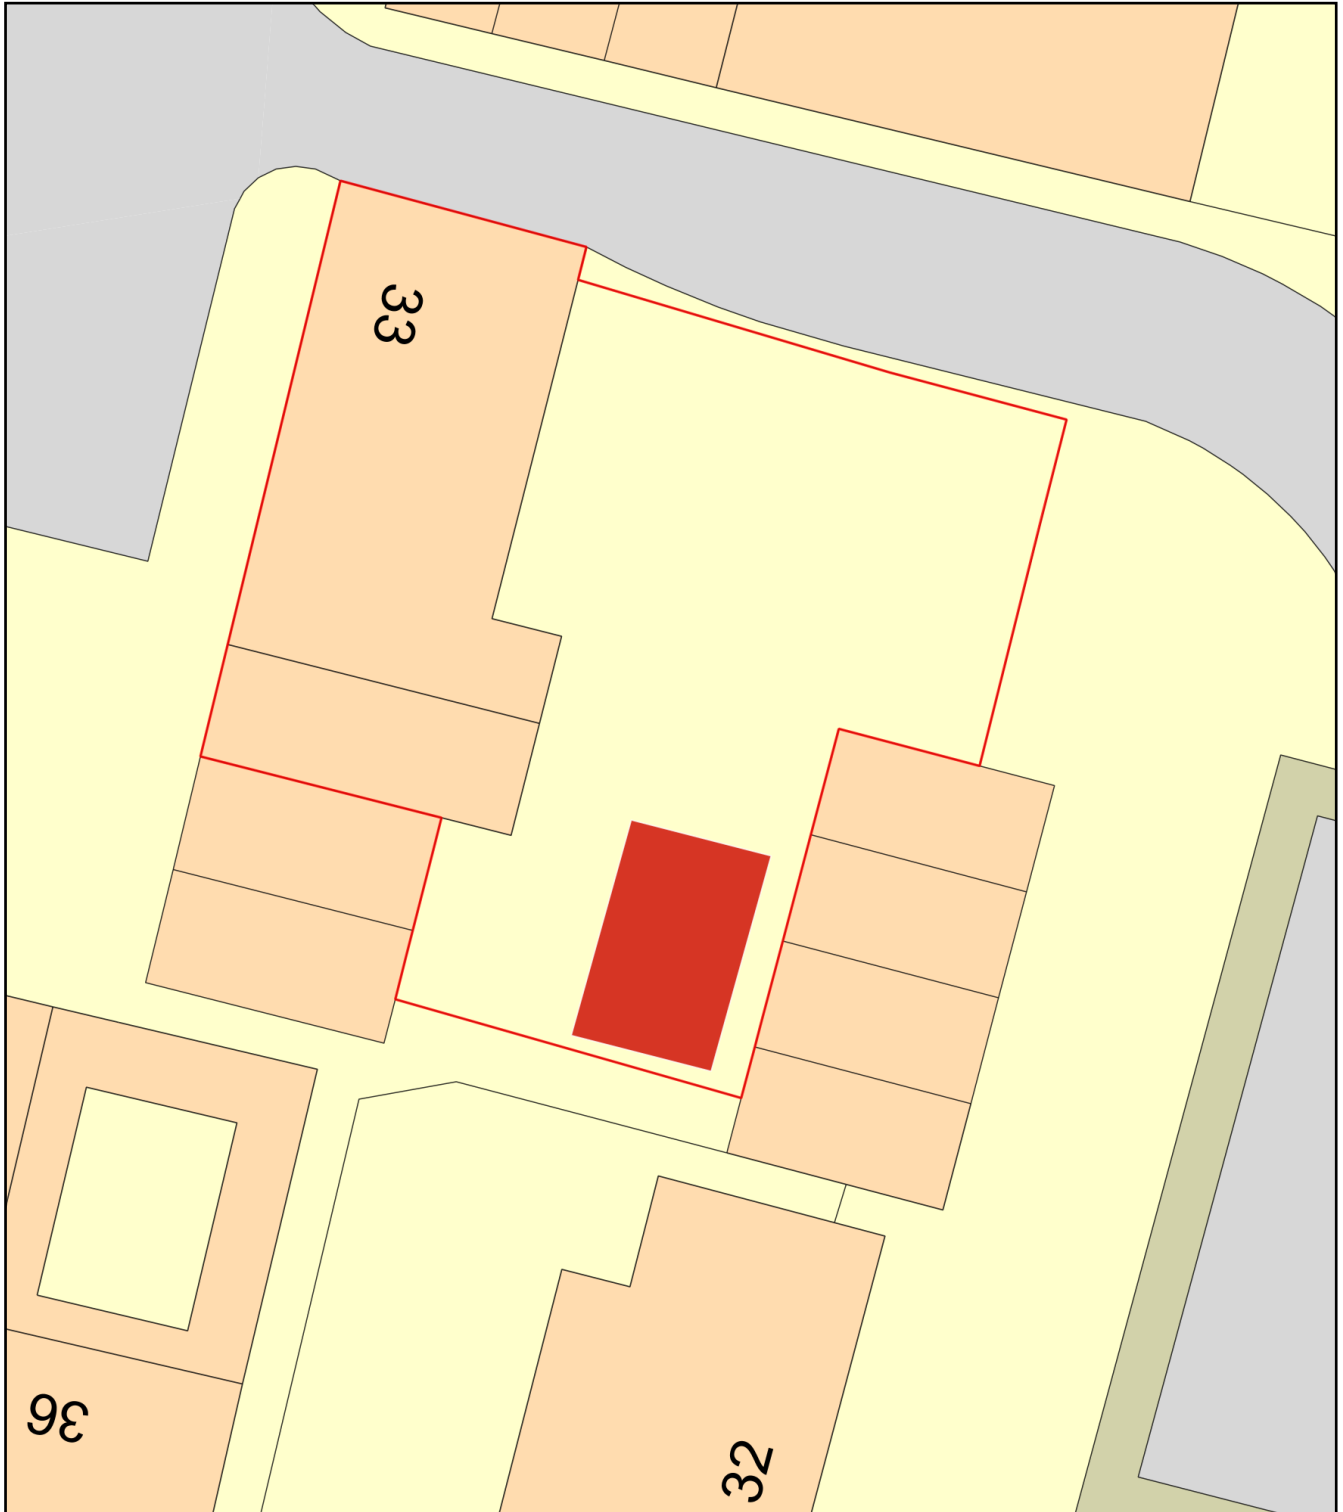

Plan Produced for: Oriol Gaspa Rebull

Date Produced: 27 Nov 2024

Plan Reference Number: TQRQM24332124949590

Scale: 1:200 @ A4