
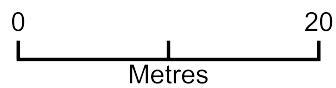


10 Mansfield Rd Shed

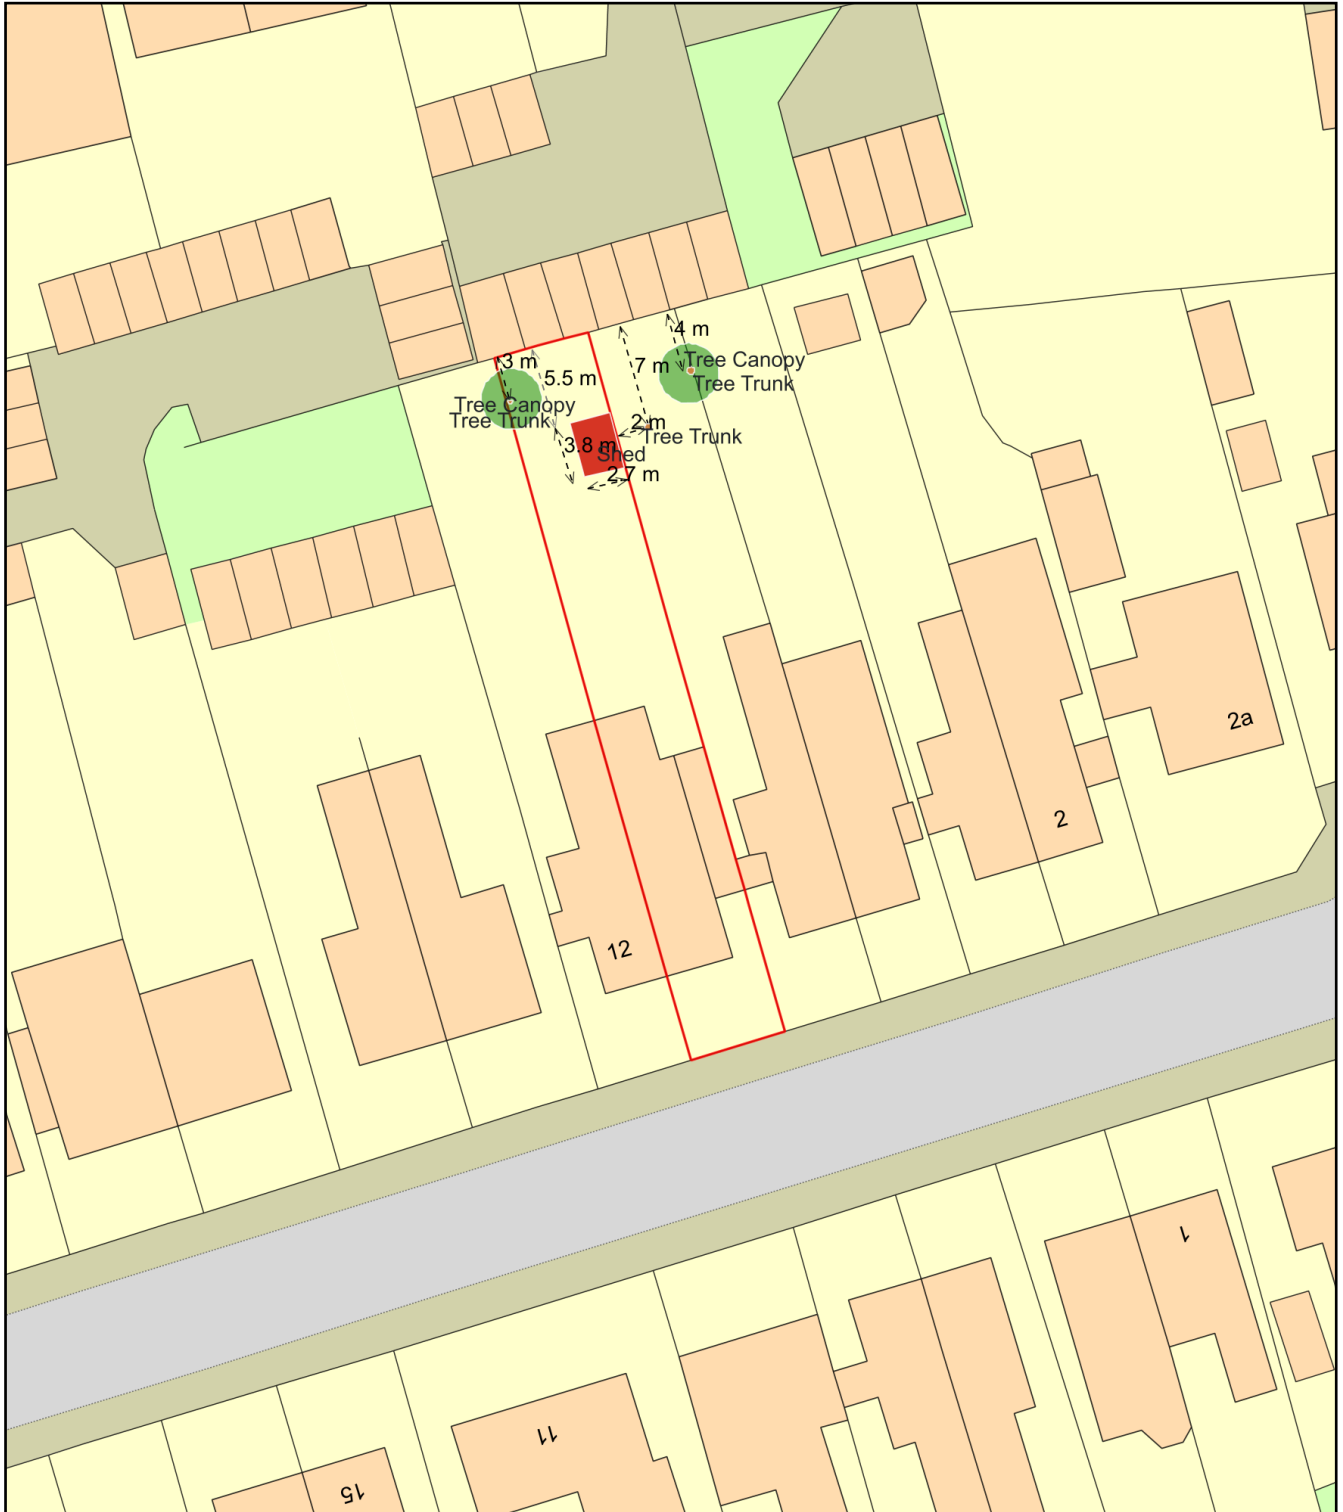

Plan Produced for: Rob Ounsley

Date Produced: 28 Jan 2025

Plan Reference Number: TQRQM25028125623664

Scale: 1:500 @ A4