




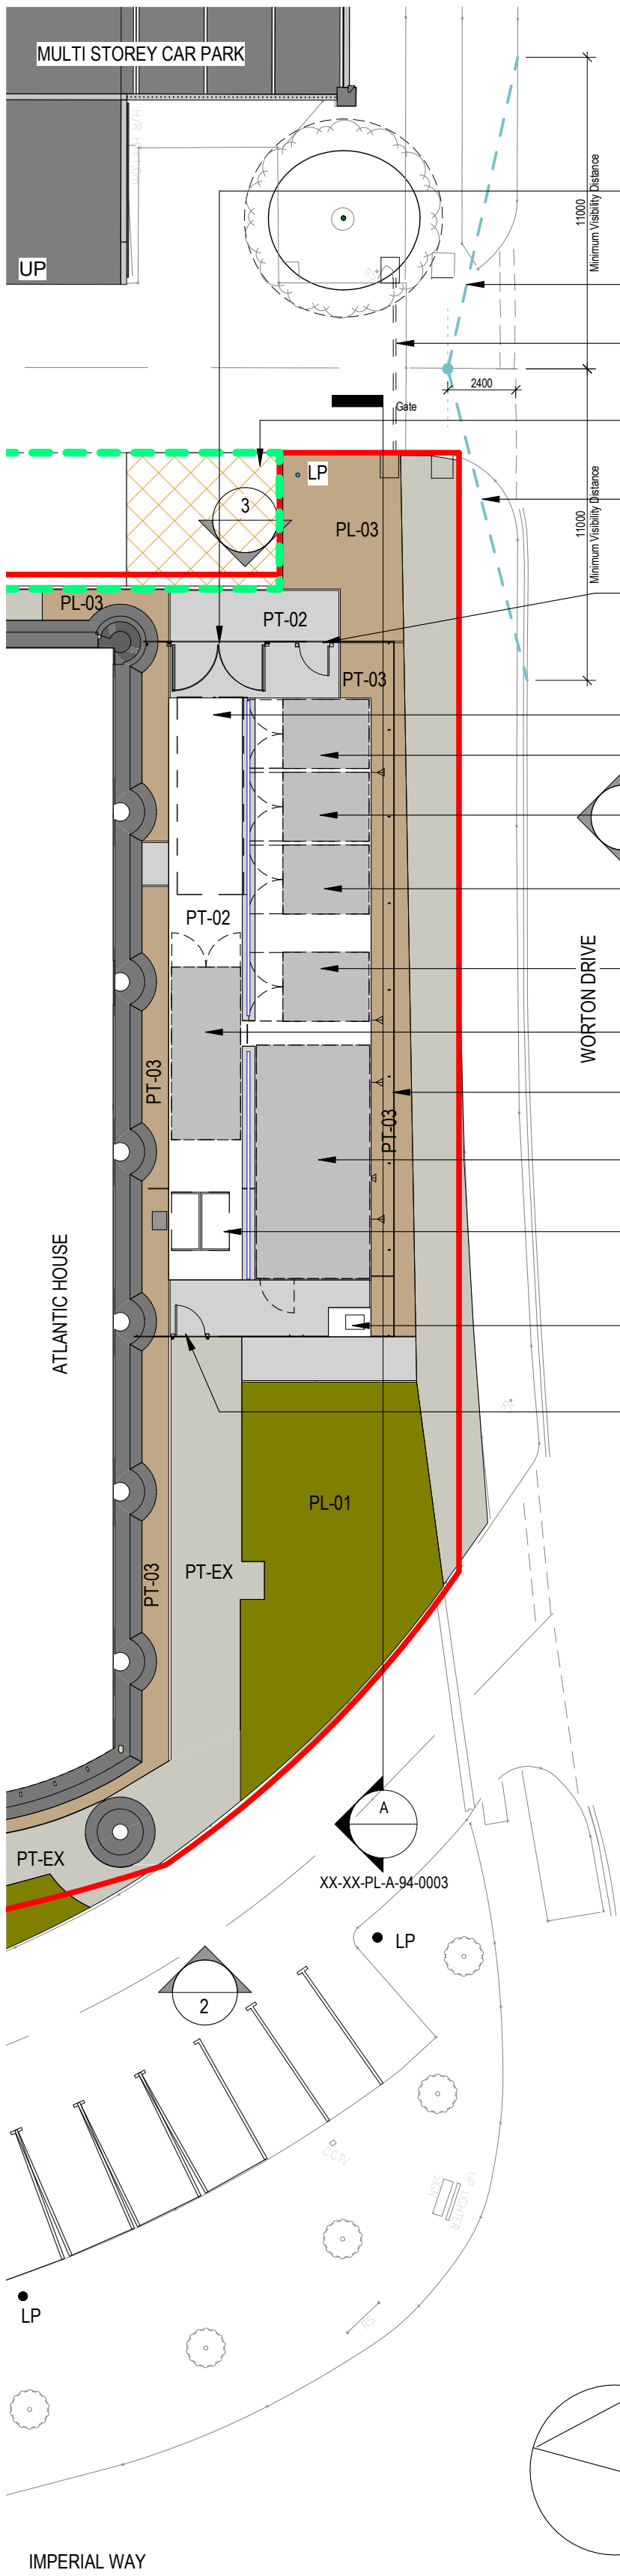

Compound Plan
1 : 200

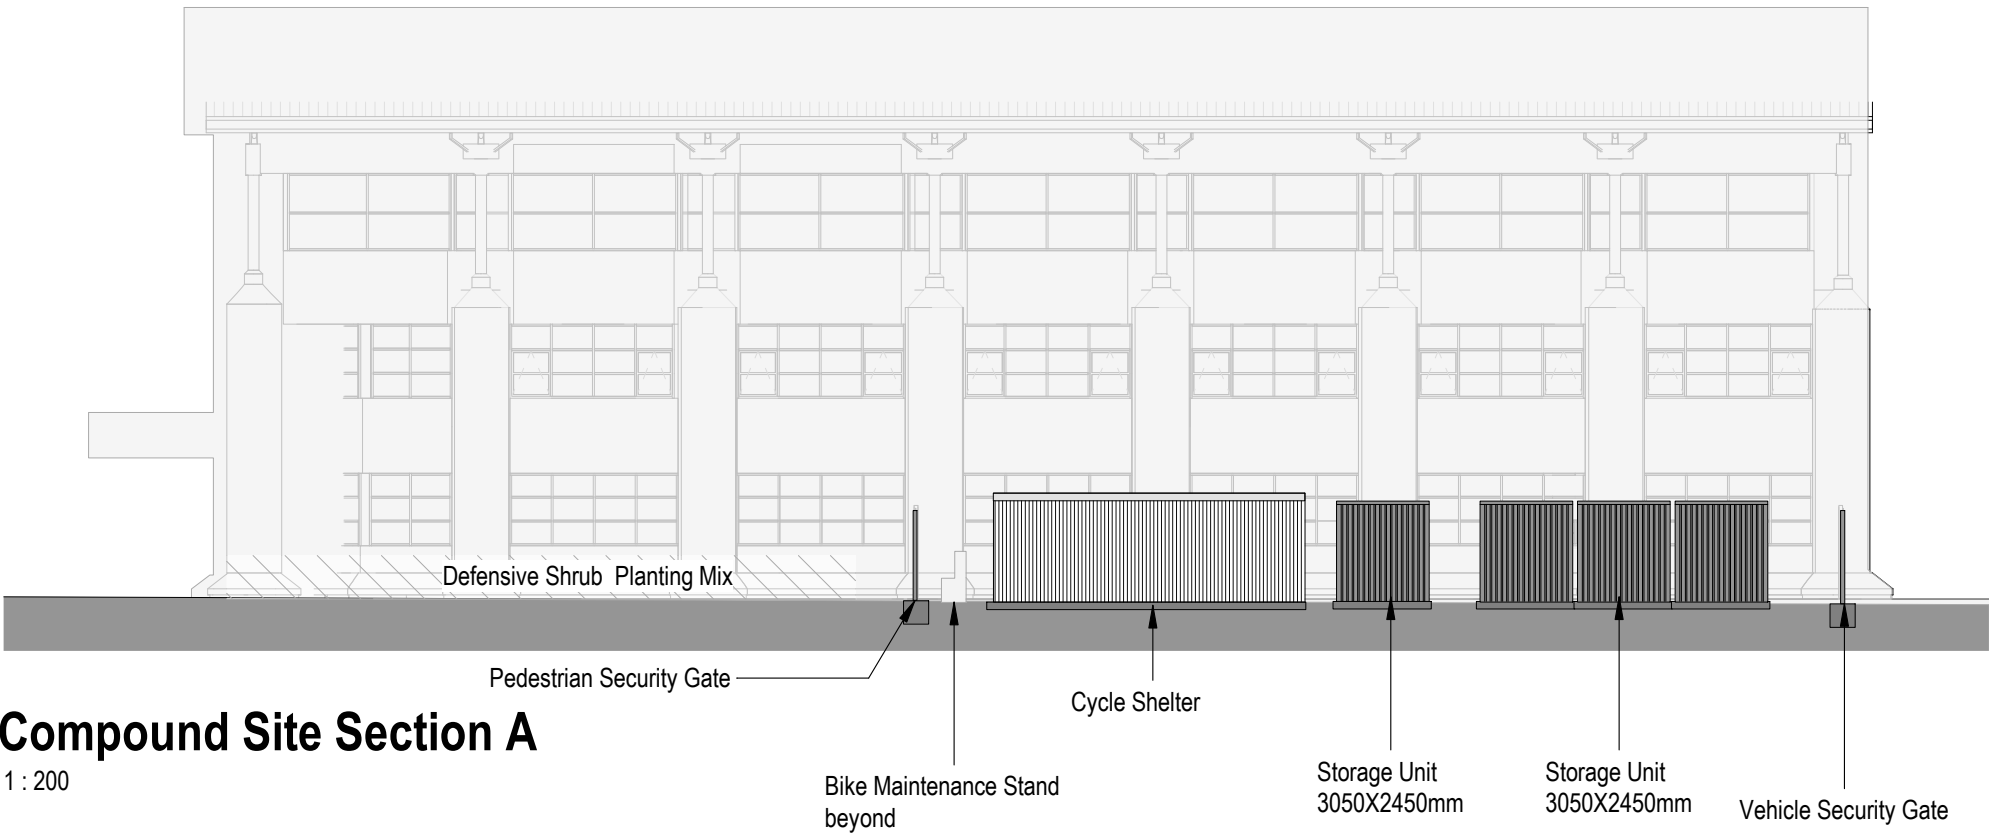


Compound Site Section A
1 : 200

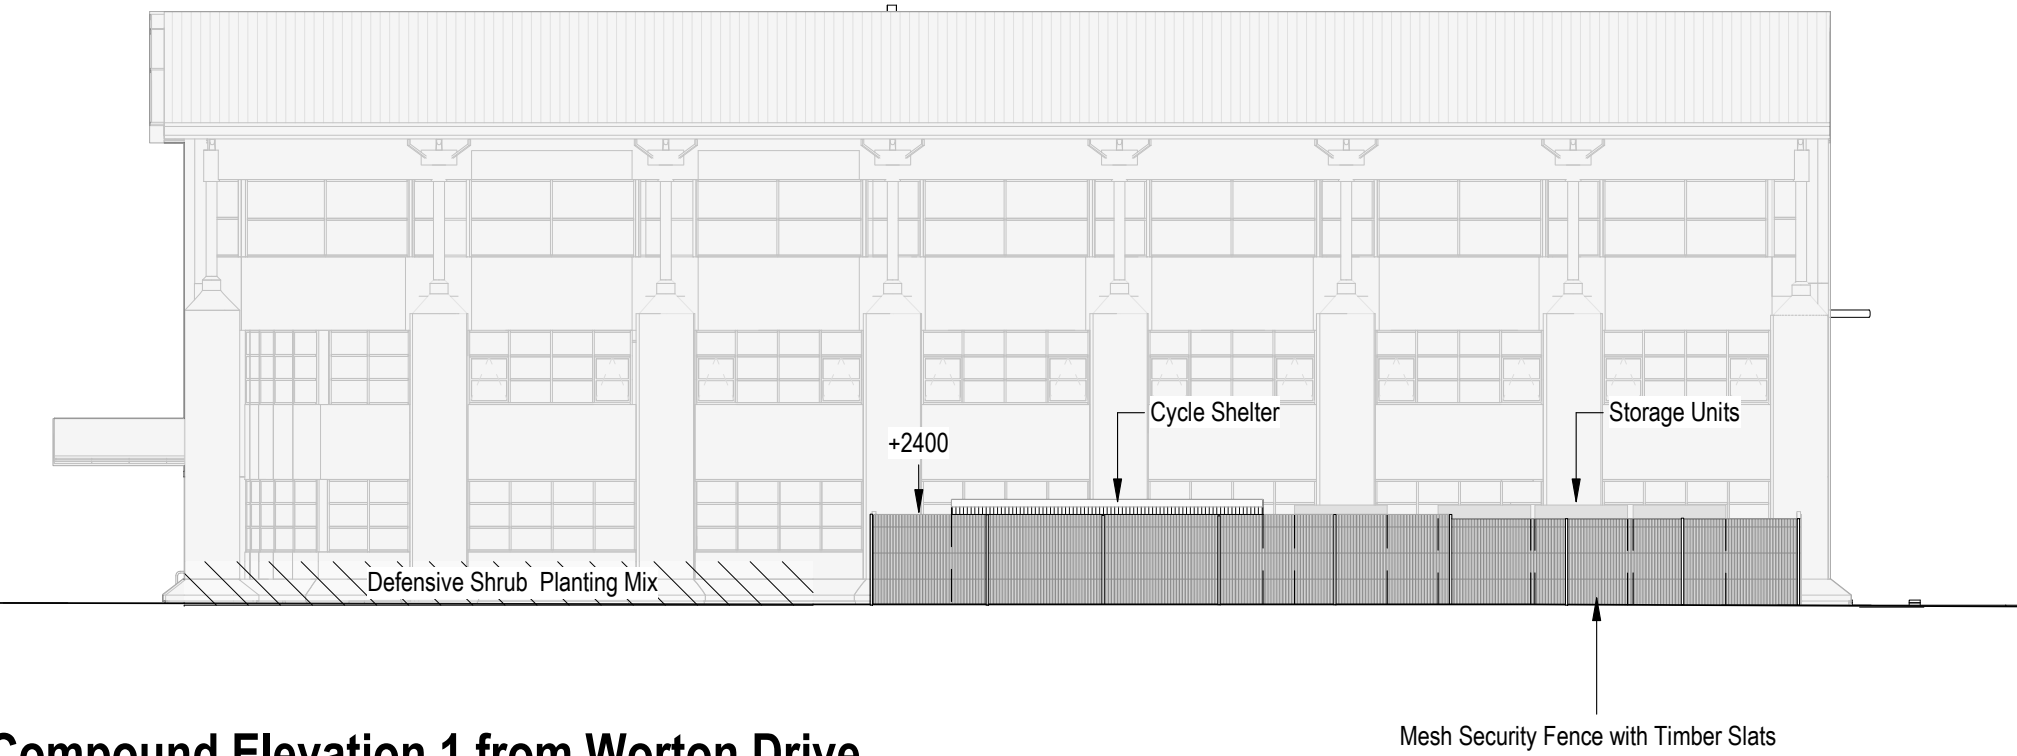


Compound Elevation 1 from Worton Drive
1 : 200




Example of Cycle Store Exterior Materials
- Timber slats to match new security fence

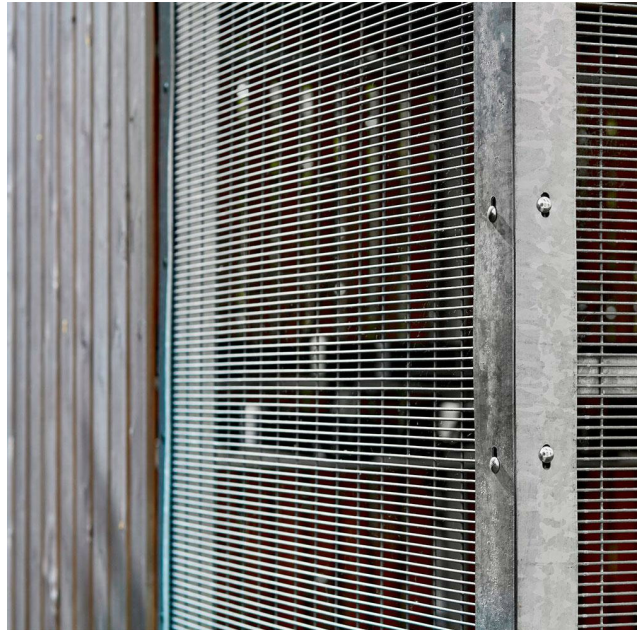


Example of Cycle Store 358 Mesh

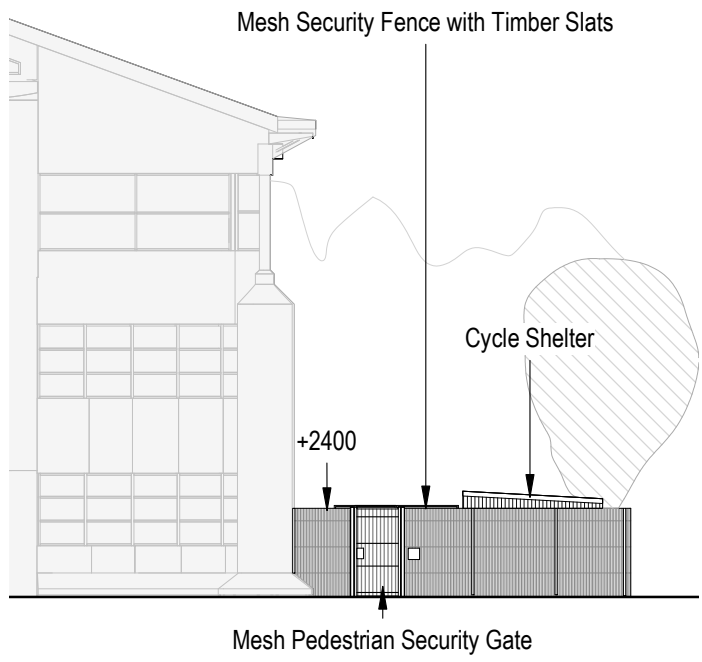

Compound Elevation 2 from Imperial Way
1 : 200

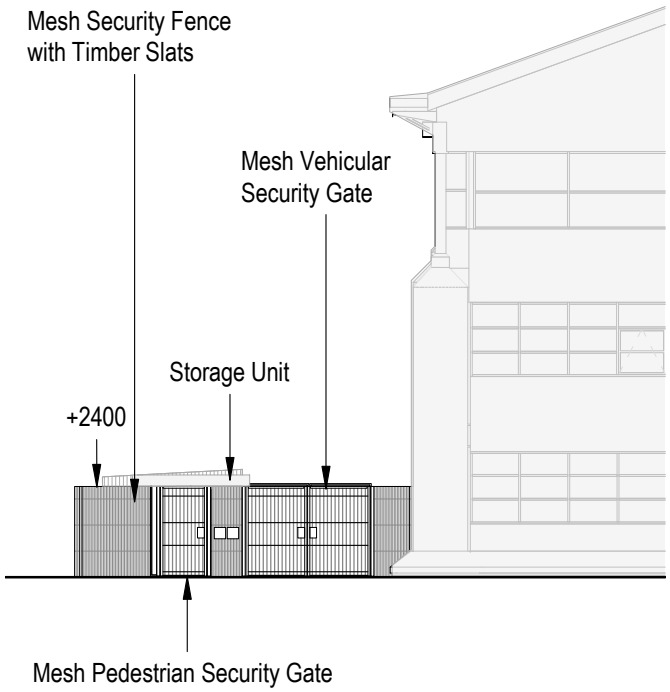

Compound Elevation 3
1 : 200

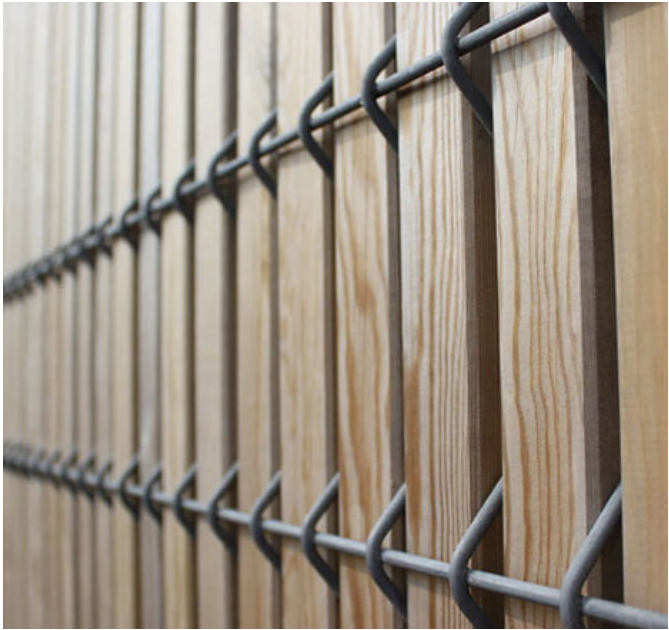

Example of Mesh Security Fencing with Timber Slats

BUILDING DESIGN PARTNERSHIP SHALL HAVE NO RESPONSIBILITY FOR ANY USE MADE OF THIS DOCUMENT OTHER THAN FOR THAT WHICH IT WAS PREPARED AND ISSUED.
ALL DIMENSIONS SHOULD BE CHECKED ON SITE.
DO NOT SCALE FROM THIS DRAWING
ANY DRAWING ERRORS OR DIVERGENCIES SHOULD BE BROUGHT TO THE ATTENTION OF BUILDING DESIGN PARTNERSHIP AT THE ADDRESS SHOWN BELOW.
DRAWINGS SHALL BE READ IN CONJUNCTION WITH THE FOLLOWING BEFORE WORK COMMENCES:
• THE CDM DESIGN ISSUES REGISTER
• THE BOP RISK SERIES OF DRAWINGS
• THE PROJECT CDM RISK REGISTER

NOTES

- TVP Freehold Interest
- TVP Lease Plan Boundary

P03. Planning - Second Issue	RT	IR	24.01.25
P02. Planning issue	CD	IR	18/10/24
P01. Draft Planning issue	HH	IR	04/09/24

REVISION	DESCRIPTION	DRAWN	CHECKED	DATE
----------	-------------	-------	---------	------

REVISION

CLIENT

BDP.

7 Hill Street
Bristol
BS1 5RW
United Kingdom
T + 44 (0)117 929 9861
www.bdp.com

PROJECT TITLE
Thames Valley Police Station

BOP JOB NUMBER
P2007586

PROPOSED TITLE
Proposed Compound

DATE FIRST ISSUED
04/09/24

REVISION
P03

2 0 2 4 6 8 10
SCALE 1:200
m