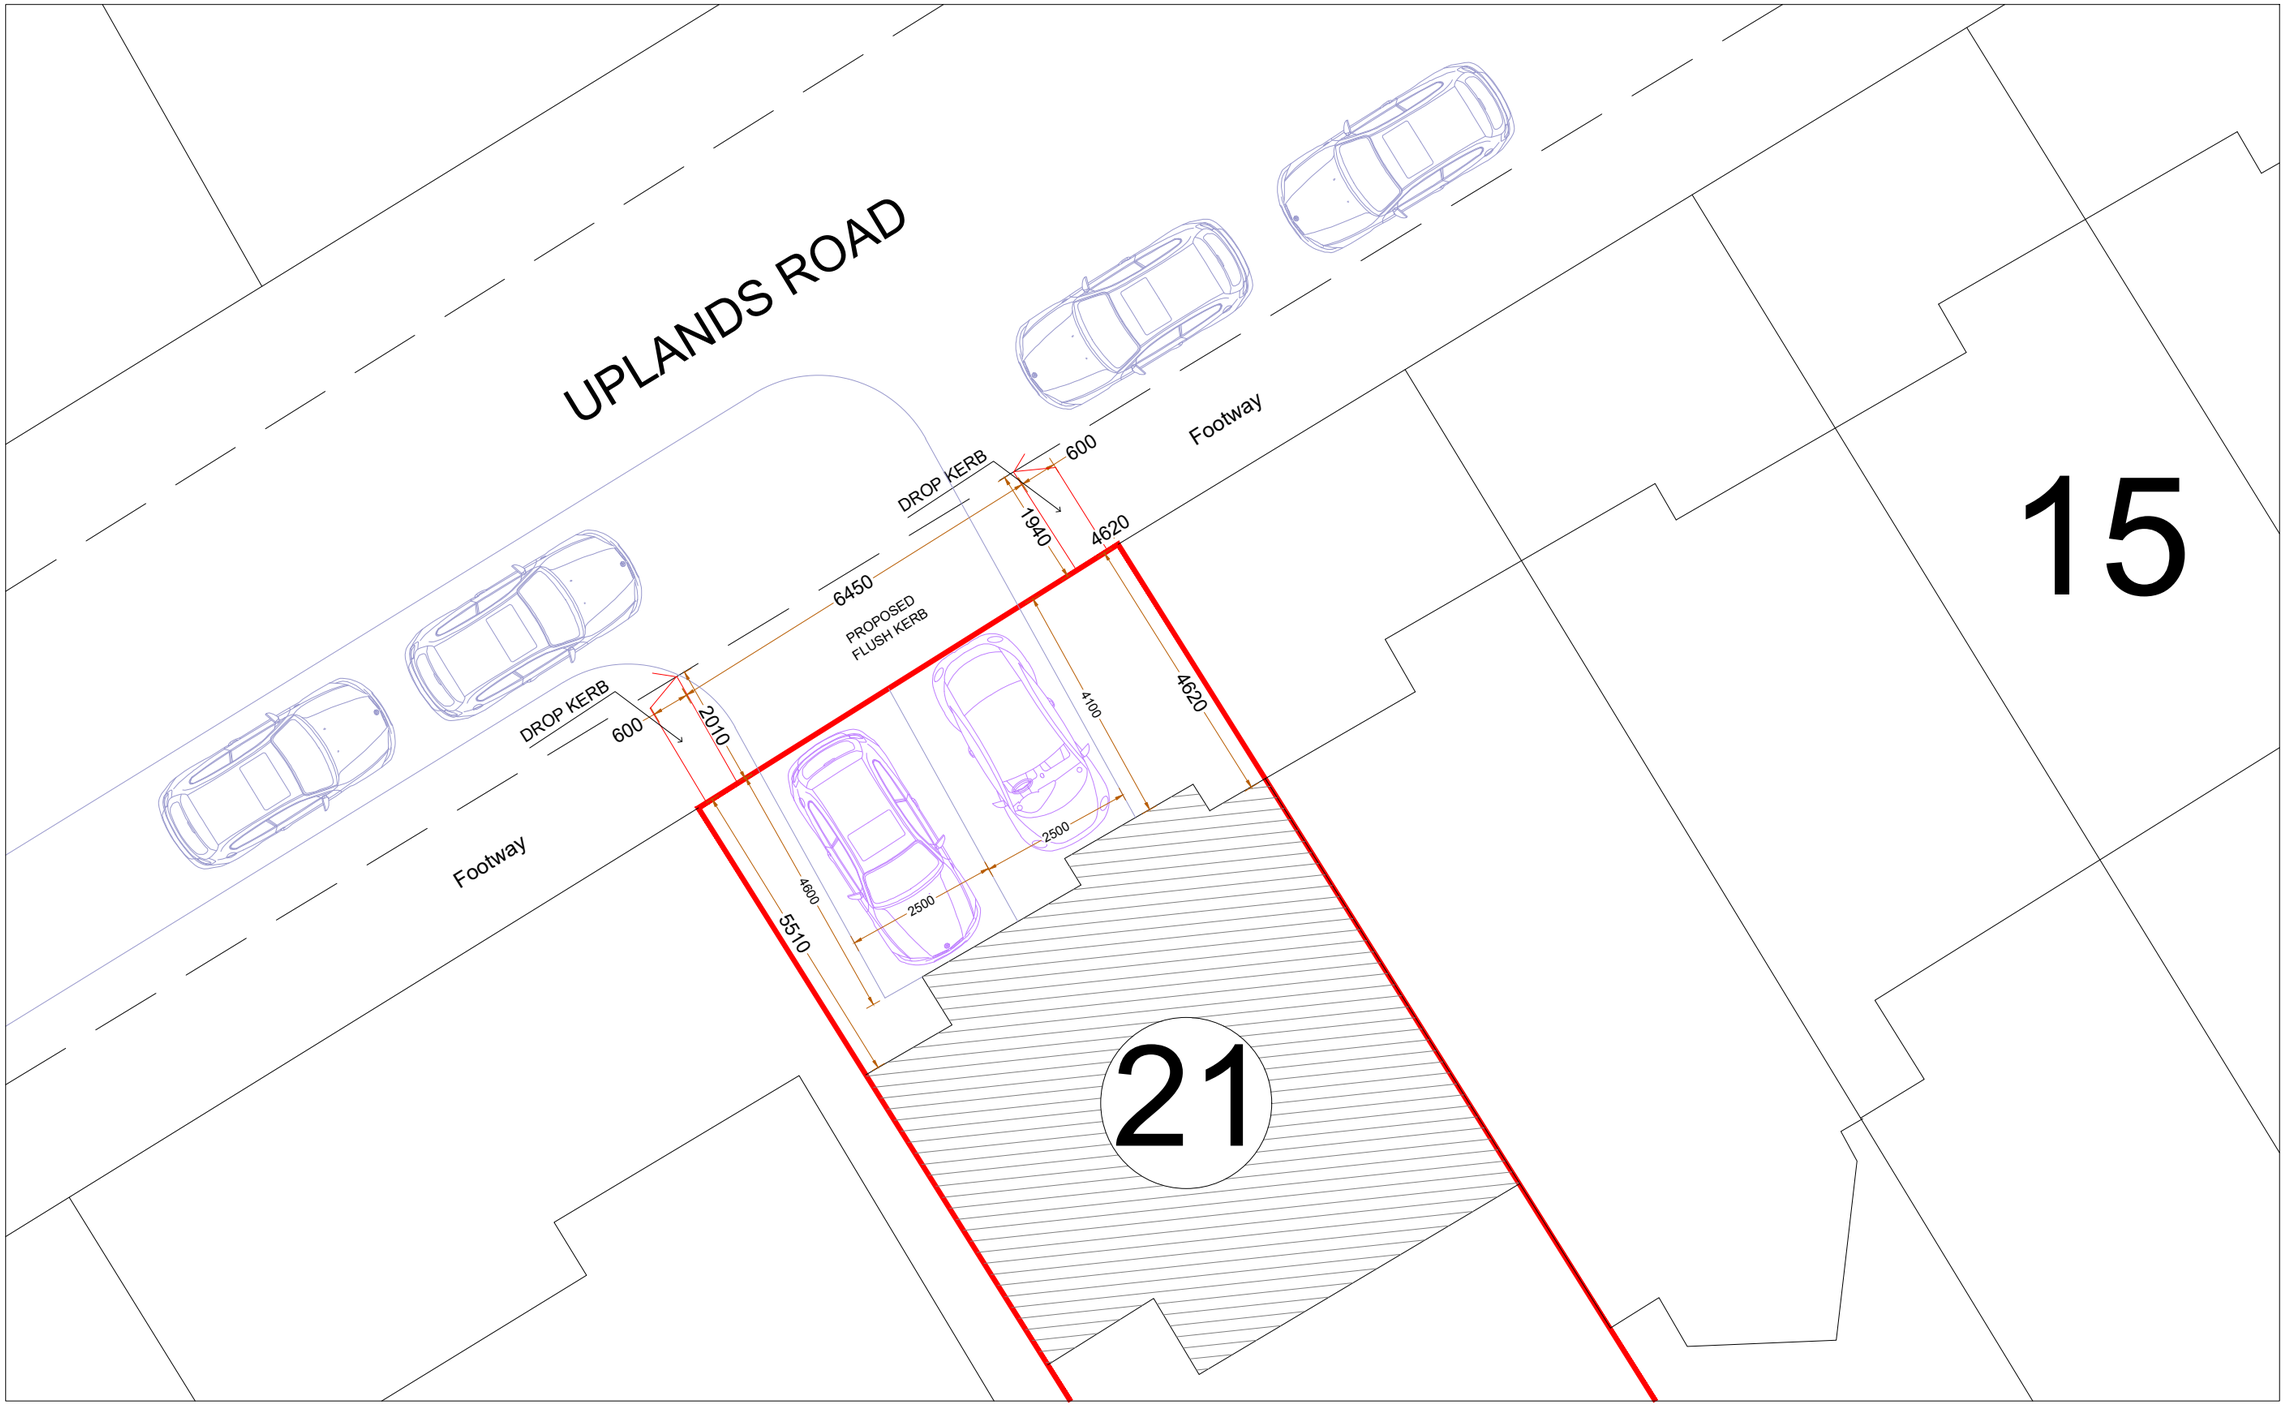

N

A 23.01.25 DA ISSUE GK BY SCALE 1:100@A3	0 1 2 3 4 5 Metres SCALE 1:100@A3	Project : Drop Kerb	Sheet Title : Proposed Plans	Address : 21 Uplands Road Caversham Reading RG4 7JG
		Date : 23/01/25	Sheet no :00	Applicant : Nicholas Liffen

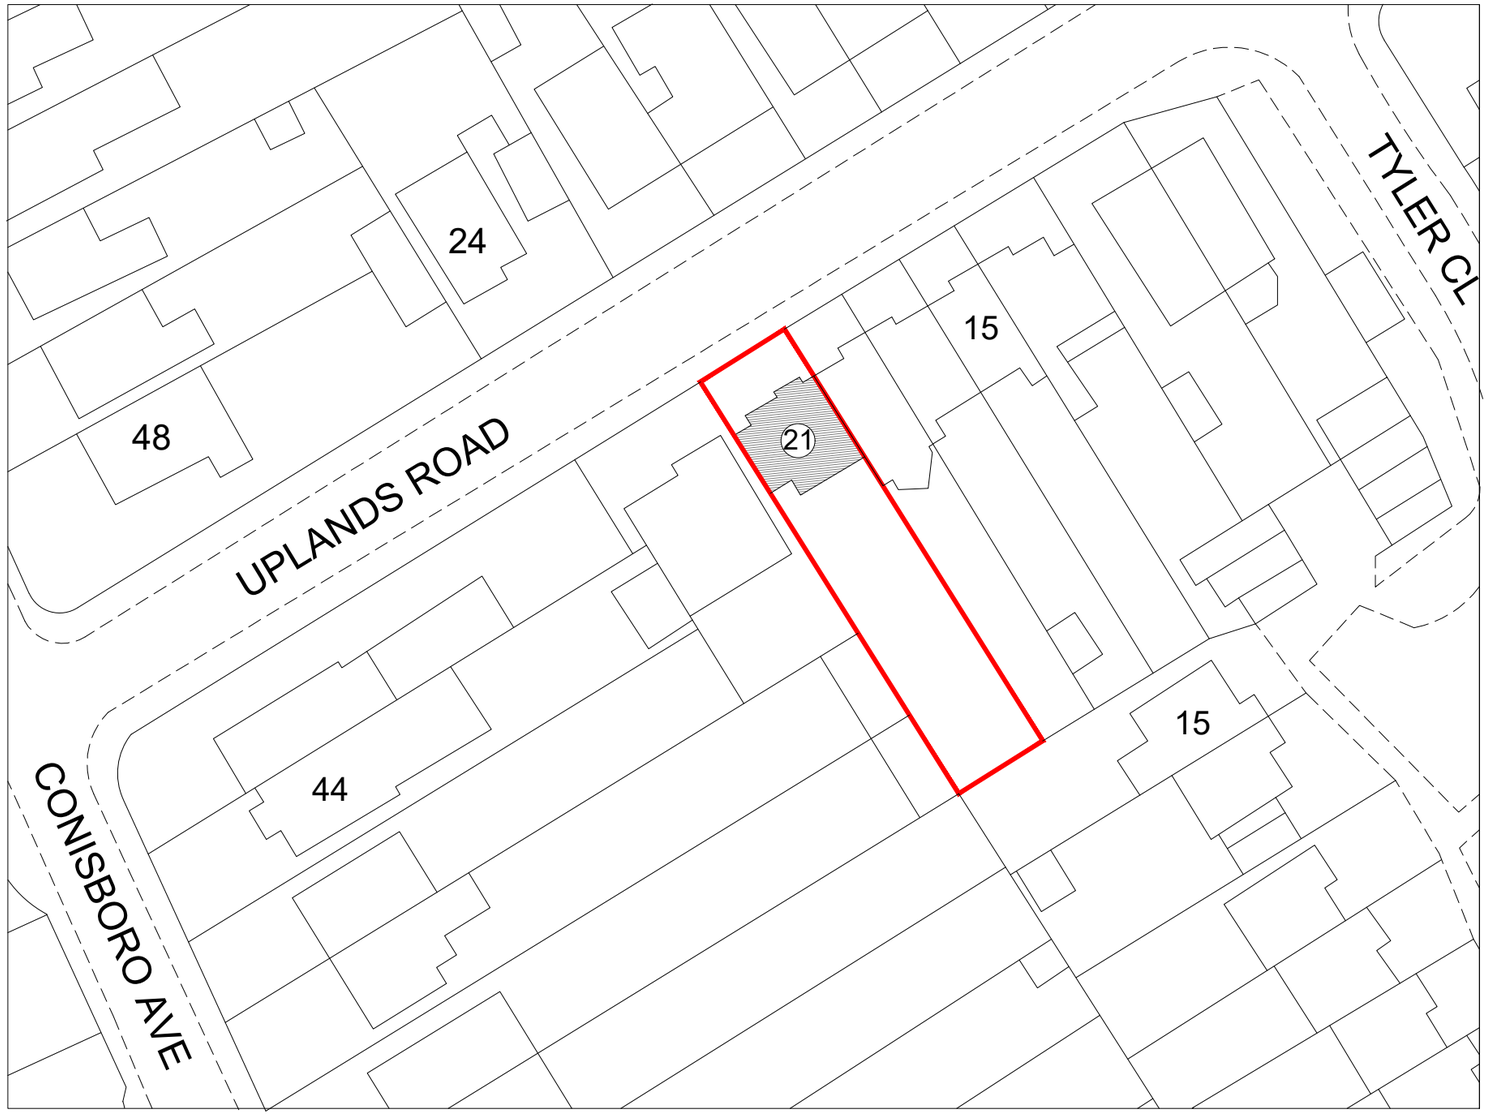

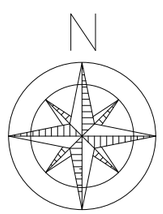

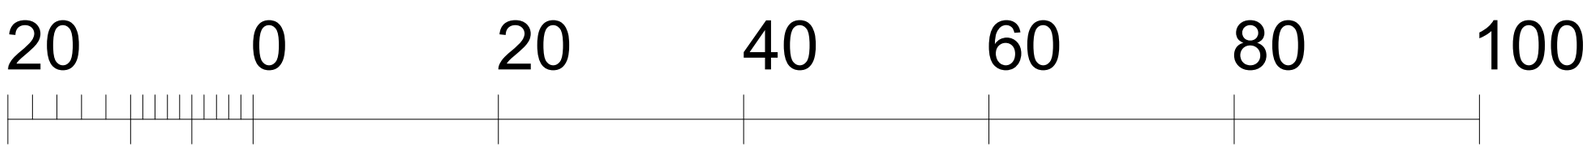

A 23.01.25 DA ISSUE GK AMENDMENT BY	SCALE 1:500@A3	Project : Drop Kerb	Sheet Title : Existing Site Plan
		Date : 23/01/25	Sheet no : 02

Address :
21 Uplands Road
Caversham
Reading RG4 7JG

Applicant : Nicholas Liffen

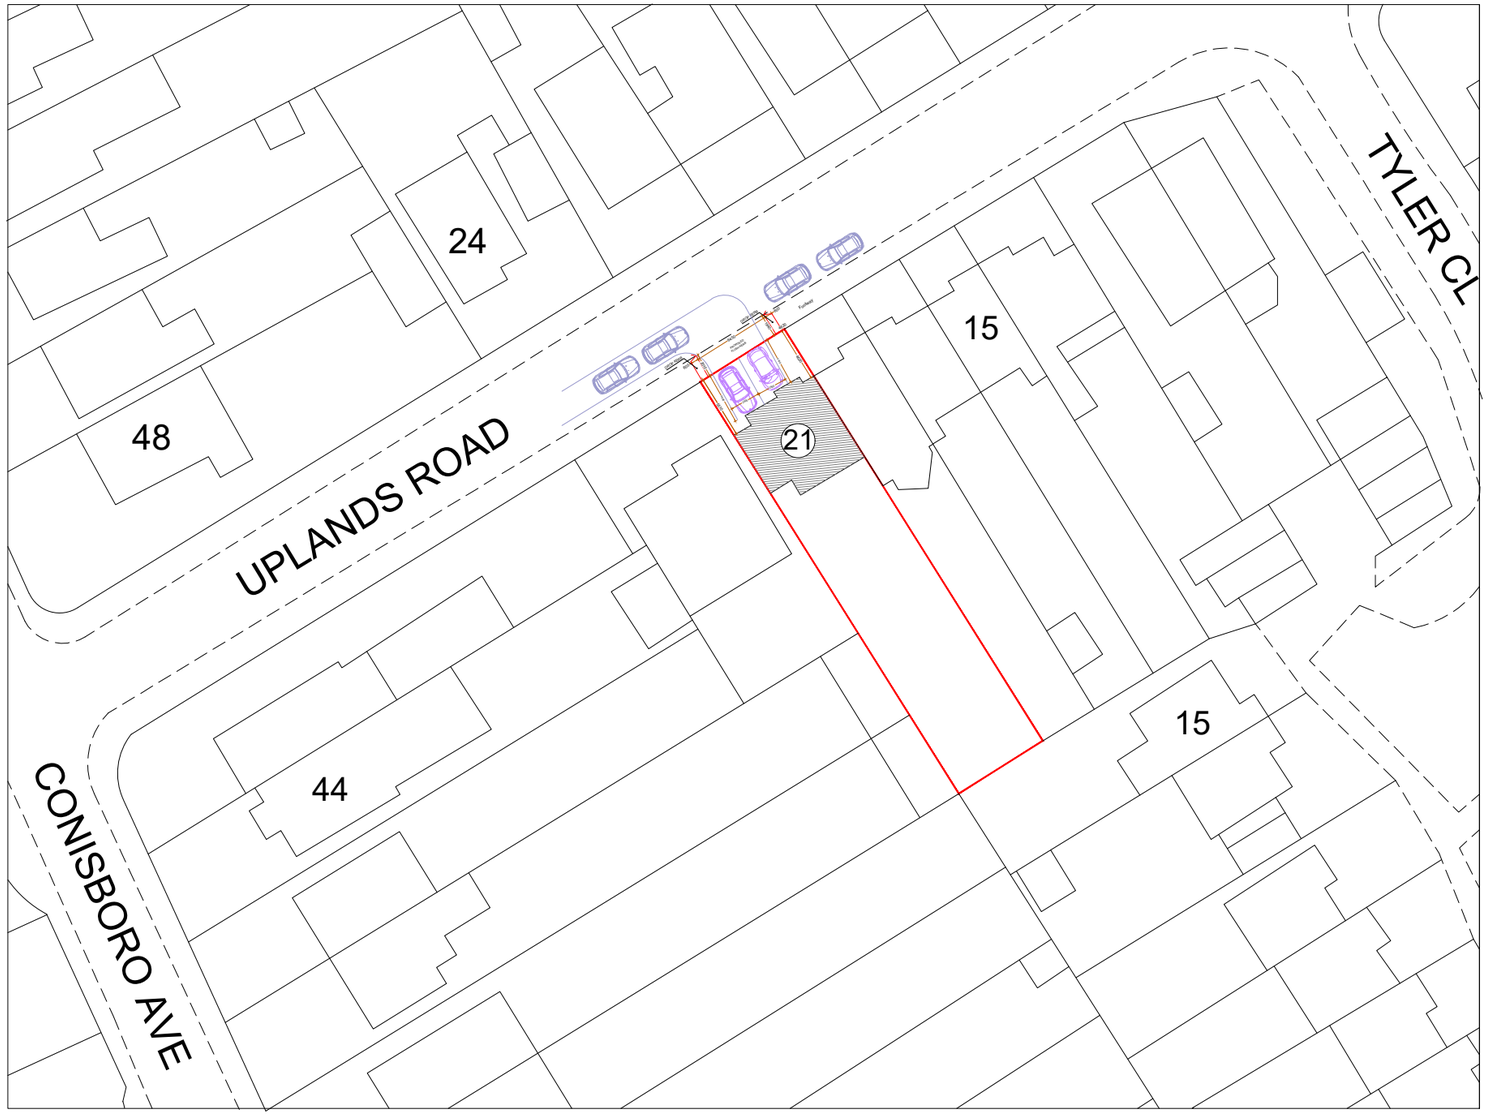

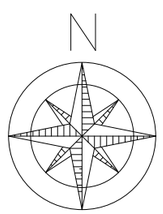

A 23.01.25 DA ISSUE GK AMENDMENT BY	SCALE 1:500@A3	Project : Drop Kerb	Sheet Title : Proposed Site Plan
		Date : 23/01/25	Sheet no : 02

Address :
21 Uplands Road
Caversham
Reading RG4 7JG

Applicant : Nicholas Liffen

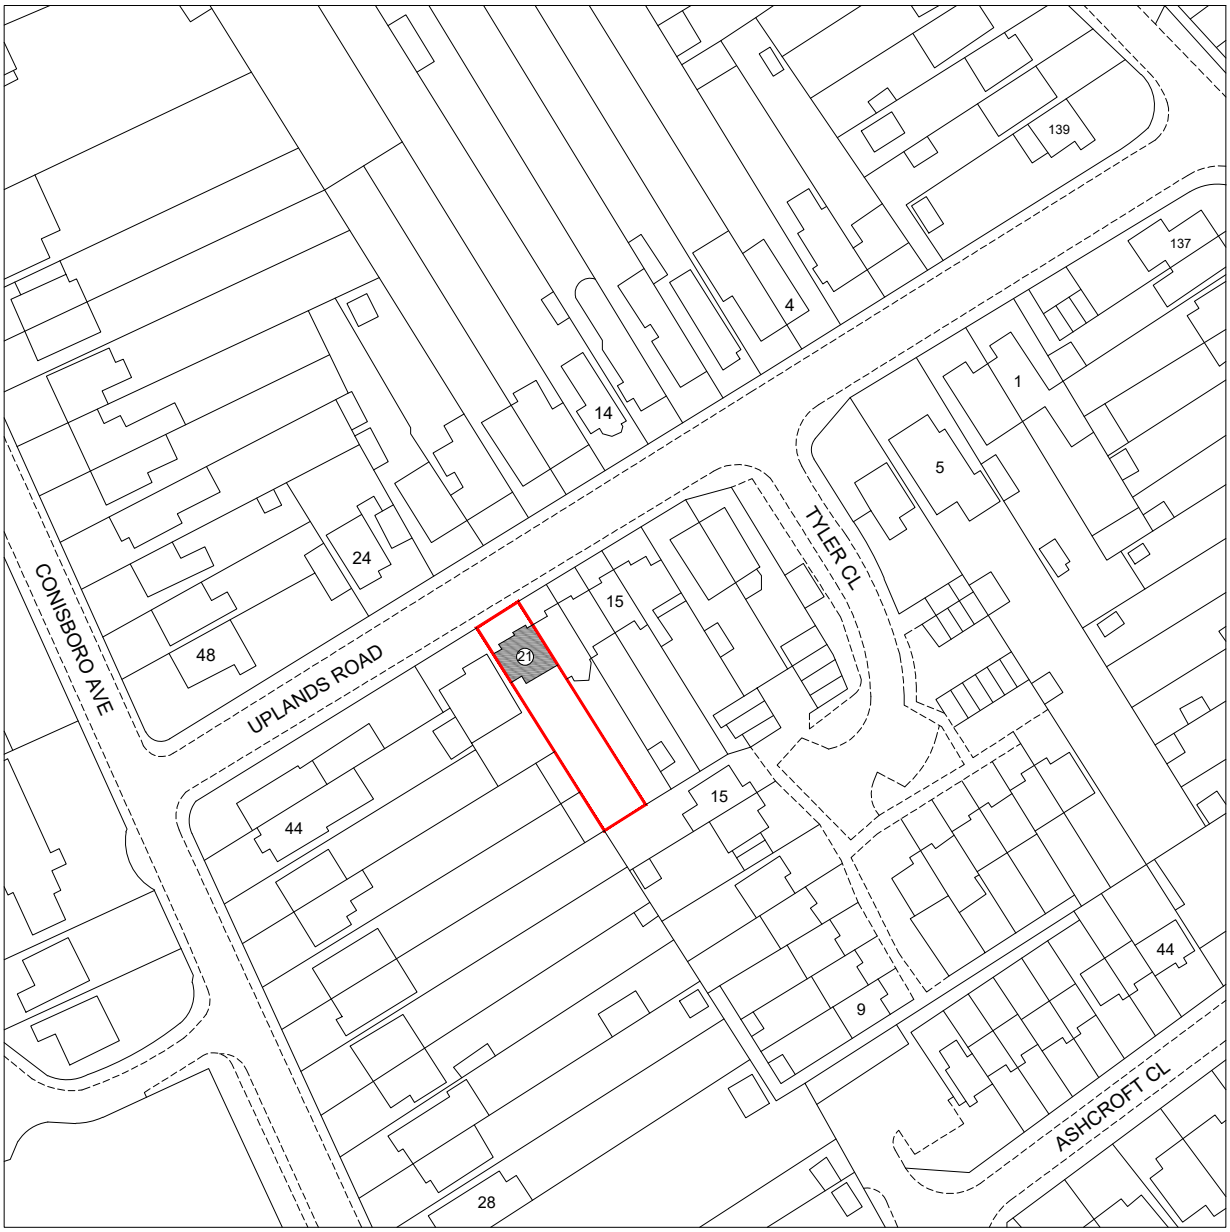

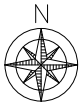

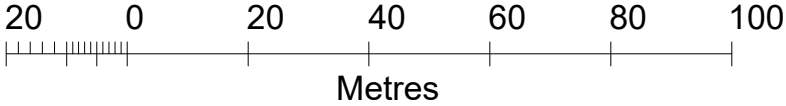

ADDRESS:

21 Uplands Road
Caversham
Reading RG4 7JG

SCALE:

1:1250@A4

NORTH