



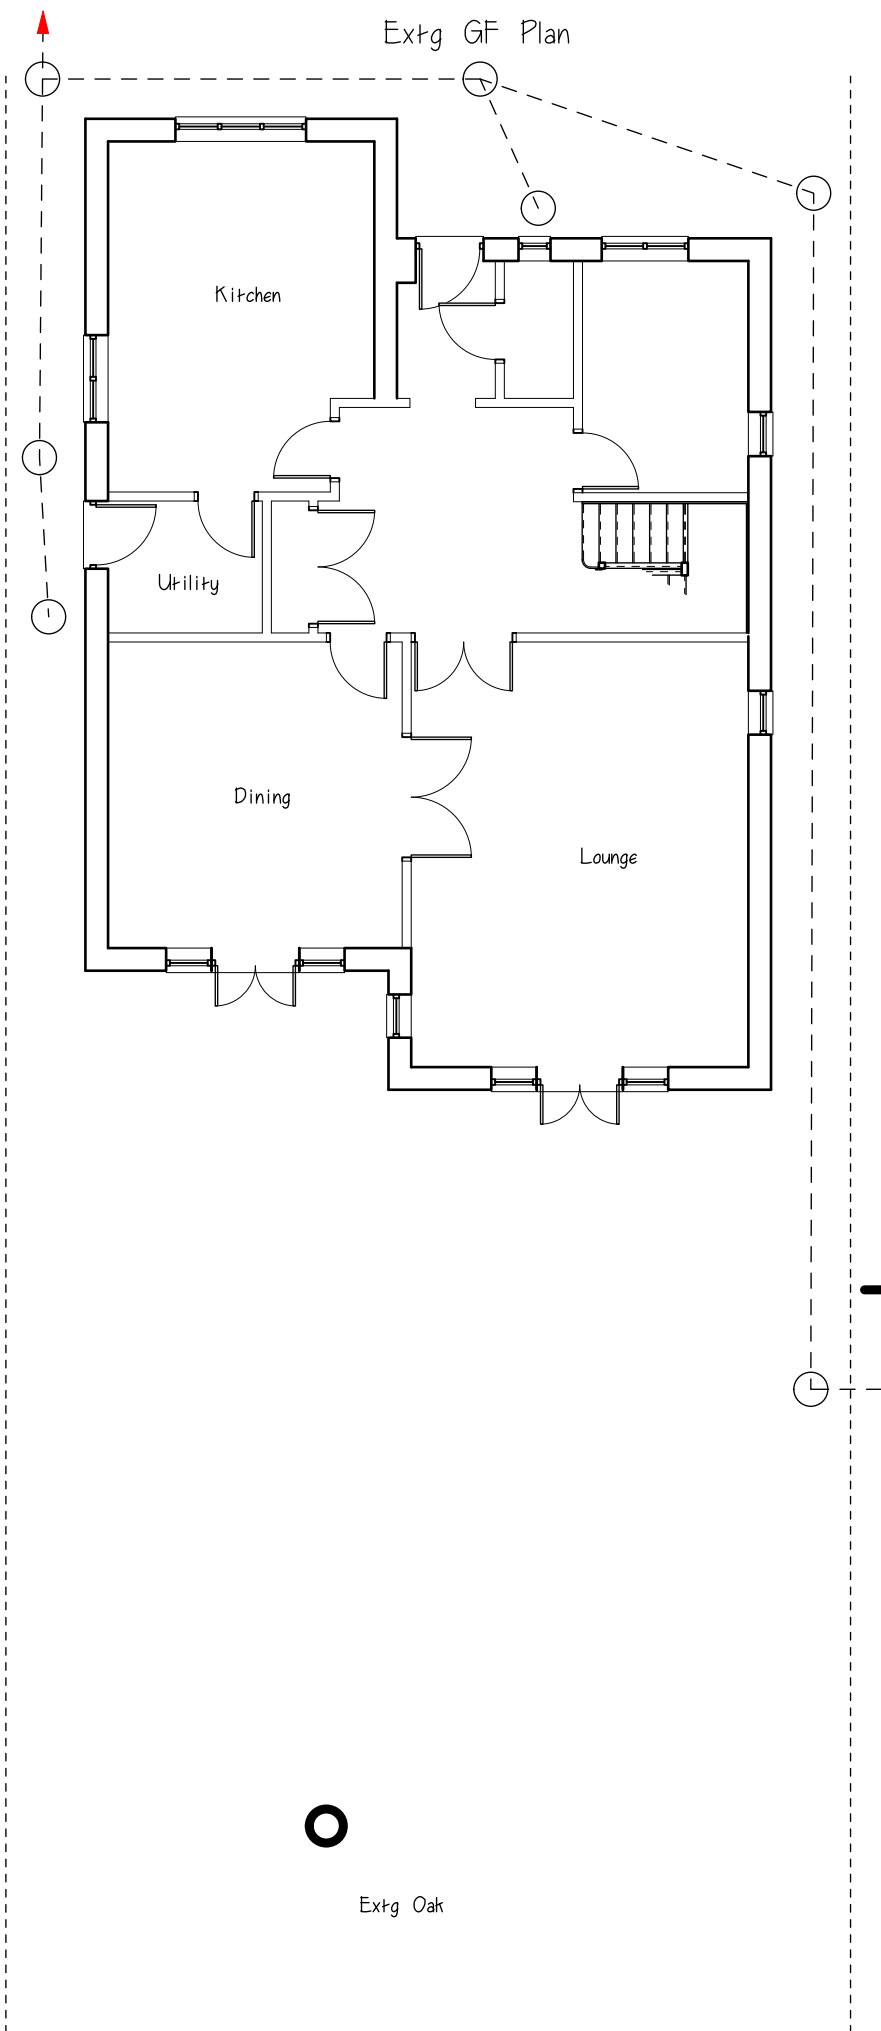

Extg Rear Elev



Extg Side Elev

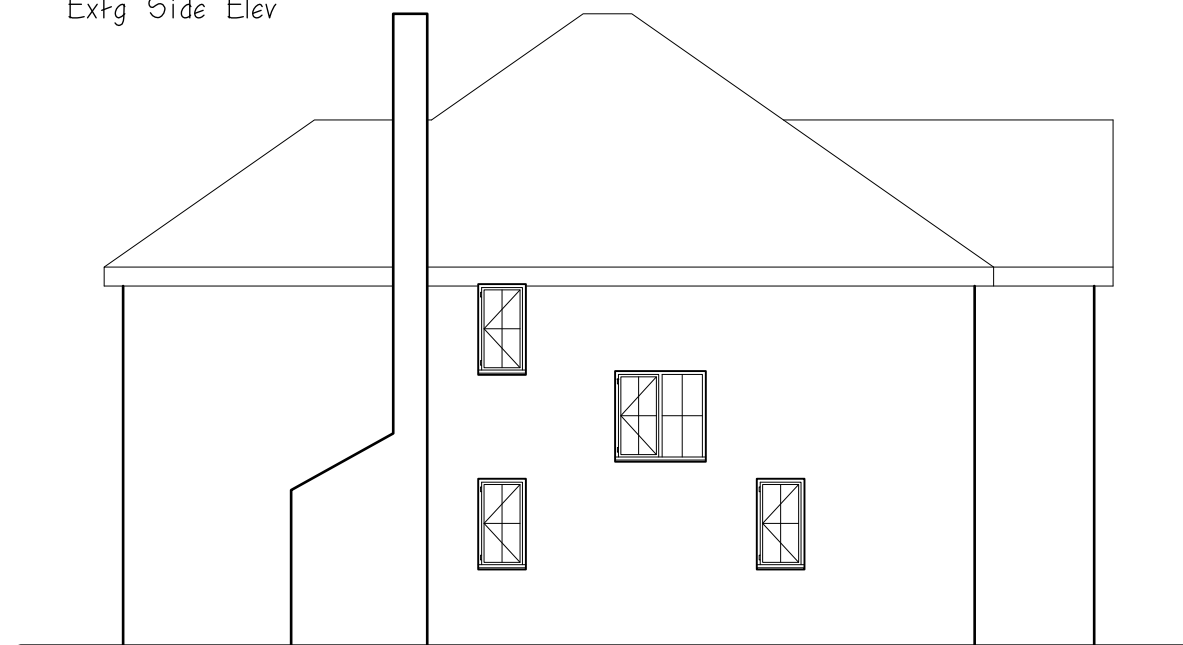

Extg Side Elev



NOTE:-
All dimensions must be checked on site,
and verified with architect.



Date	Revisions
-	-

E copyright David Turner



5 Queens Road, Kingsclere, Nr Newbury
Berkshire. RG20 5ES

TEL: 07733 250978
EMAIL: david@dkr.org.uk

Client
MR N LANGDON

Job Title
PROPOSED SINGLE
STOREY REAR
EXTENSION

Drawing Title
16 JEFFERSON CLOSE
EMMER GREEN

Scale 1:100 Scale A3

Date XX/XX/XX Drawn by DT

Drg No. FD/452/624 Rev. A