



60 CARNARVON ROAD READING RG15SD


Plan as Existing

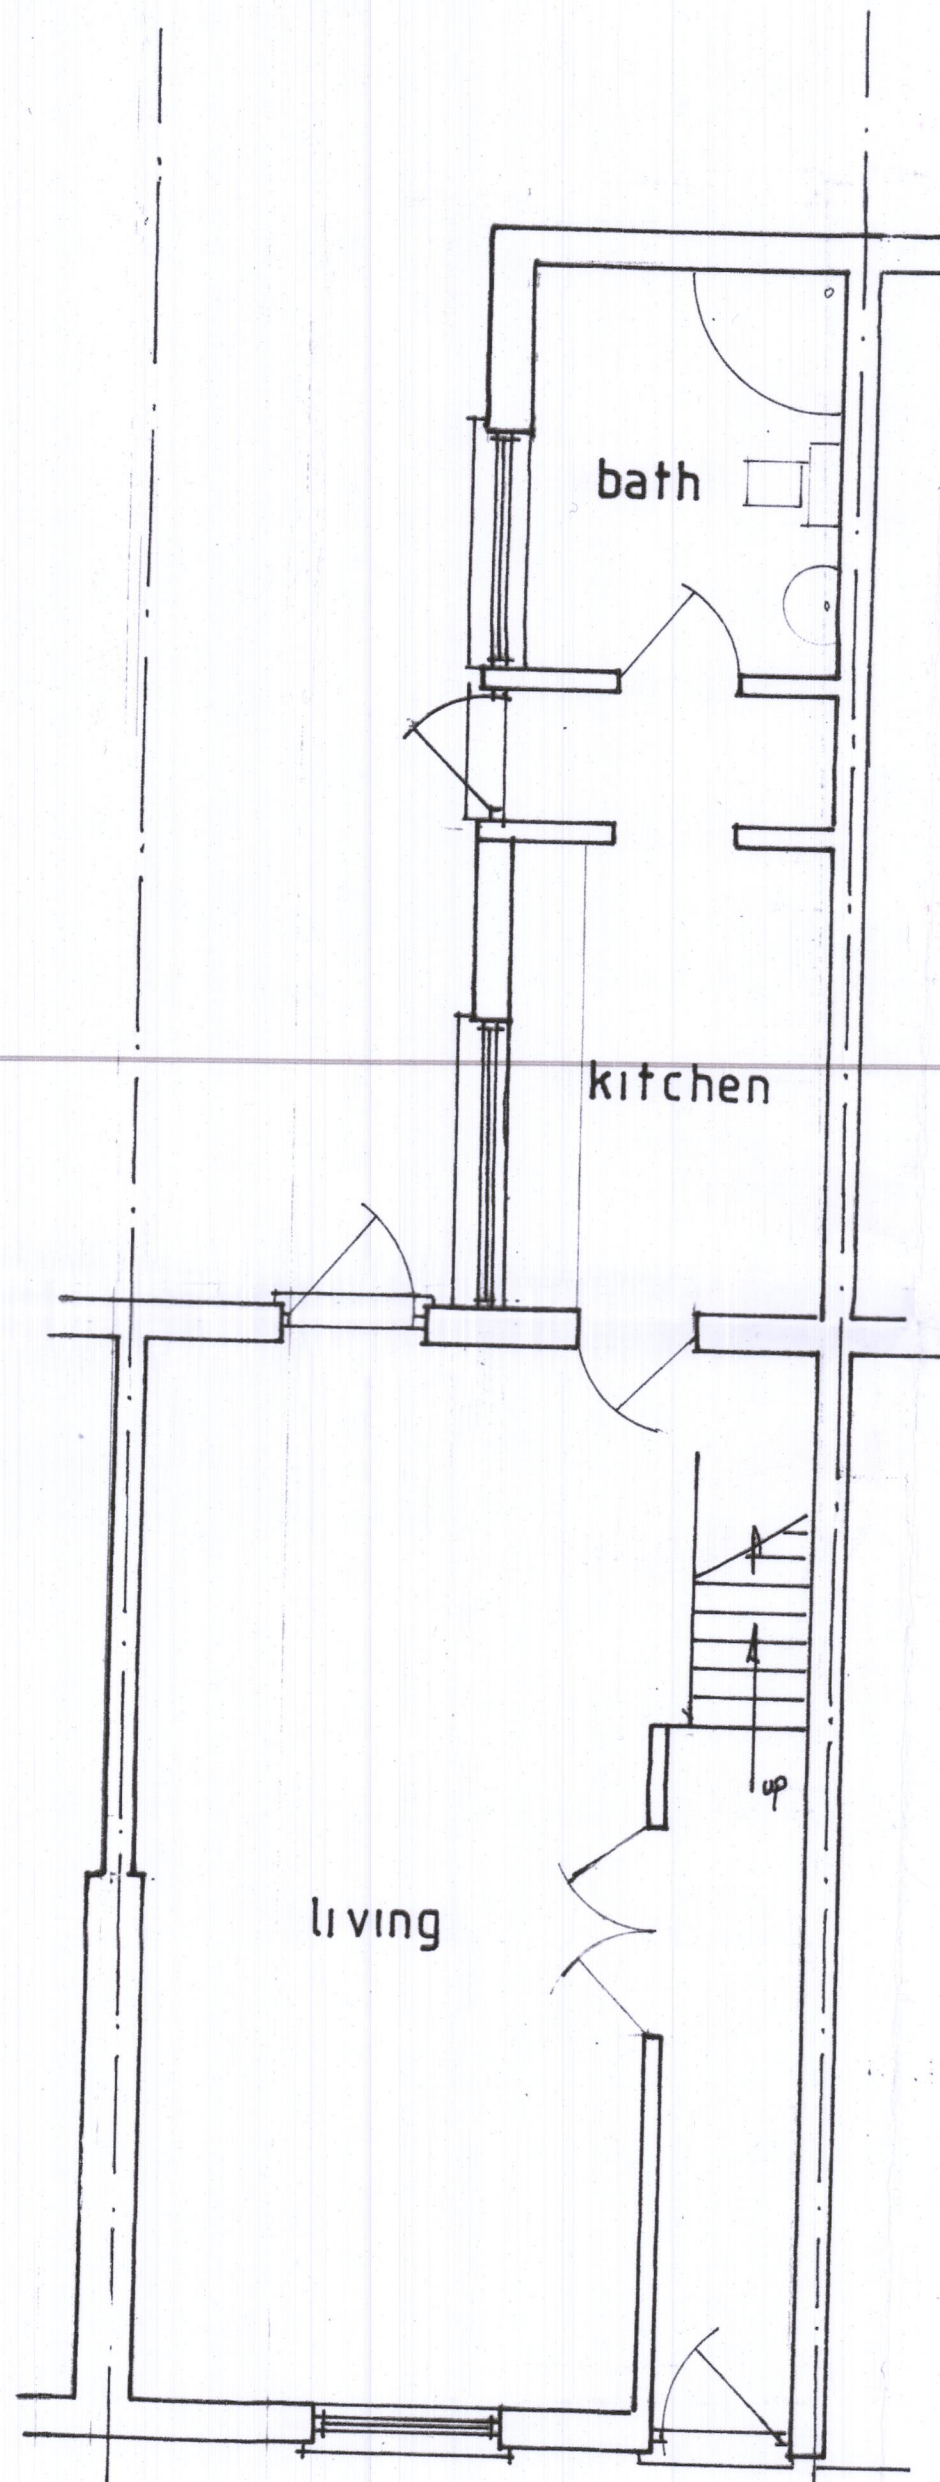

GROUND FLOOR

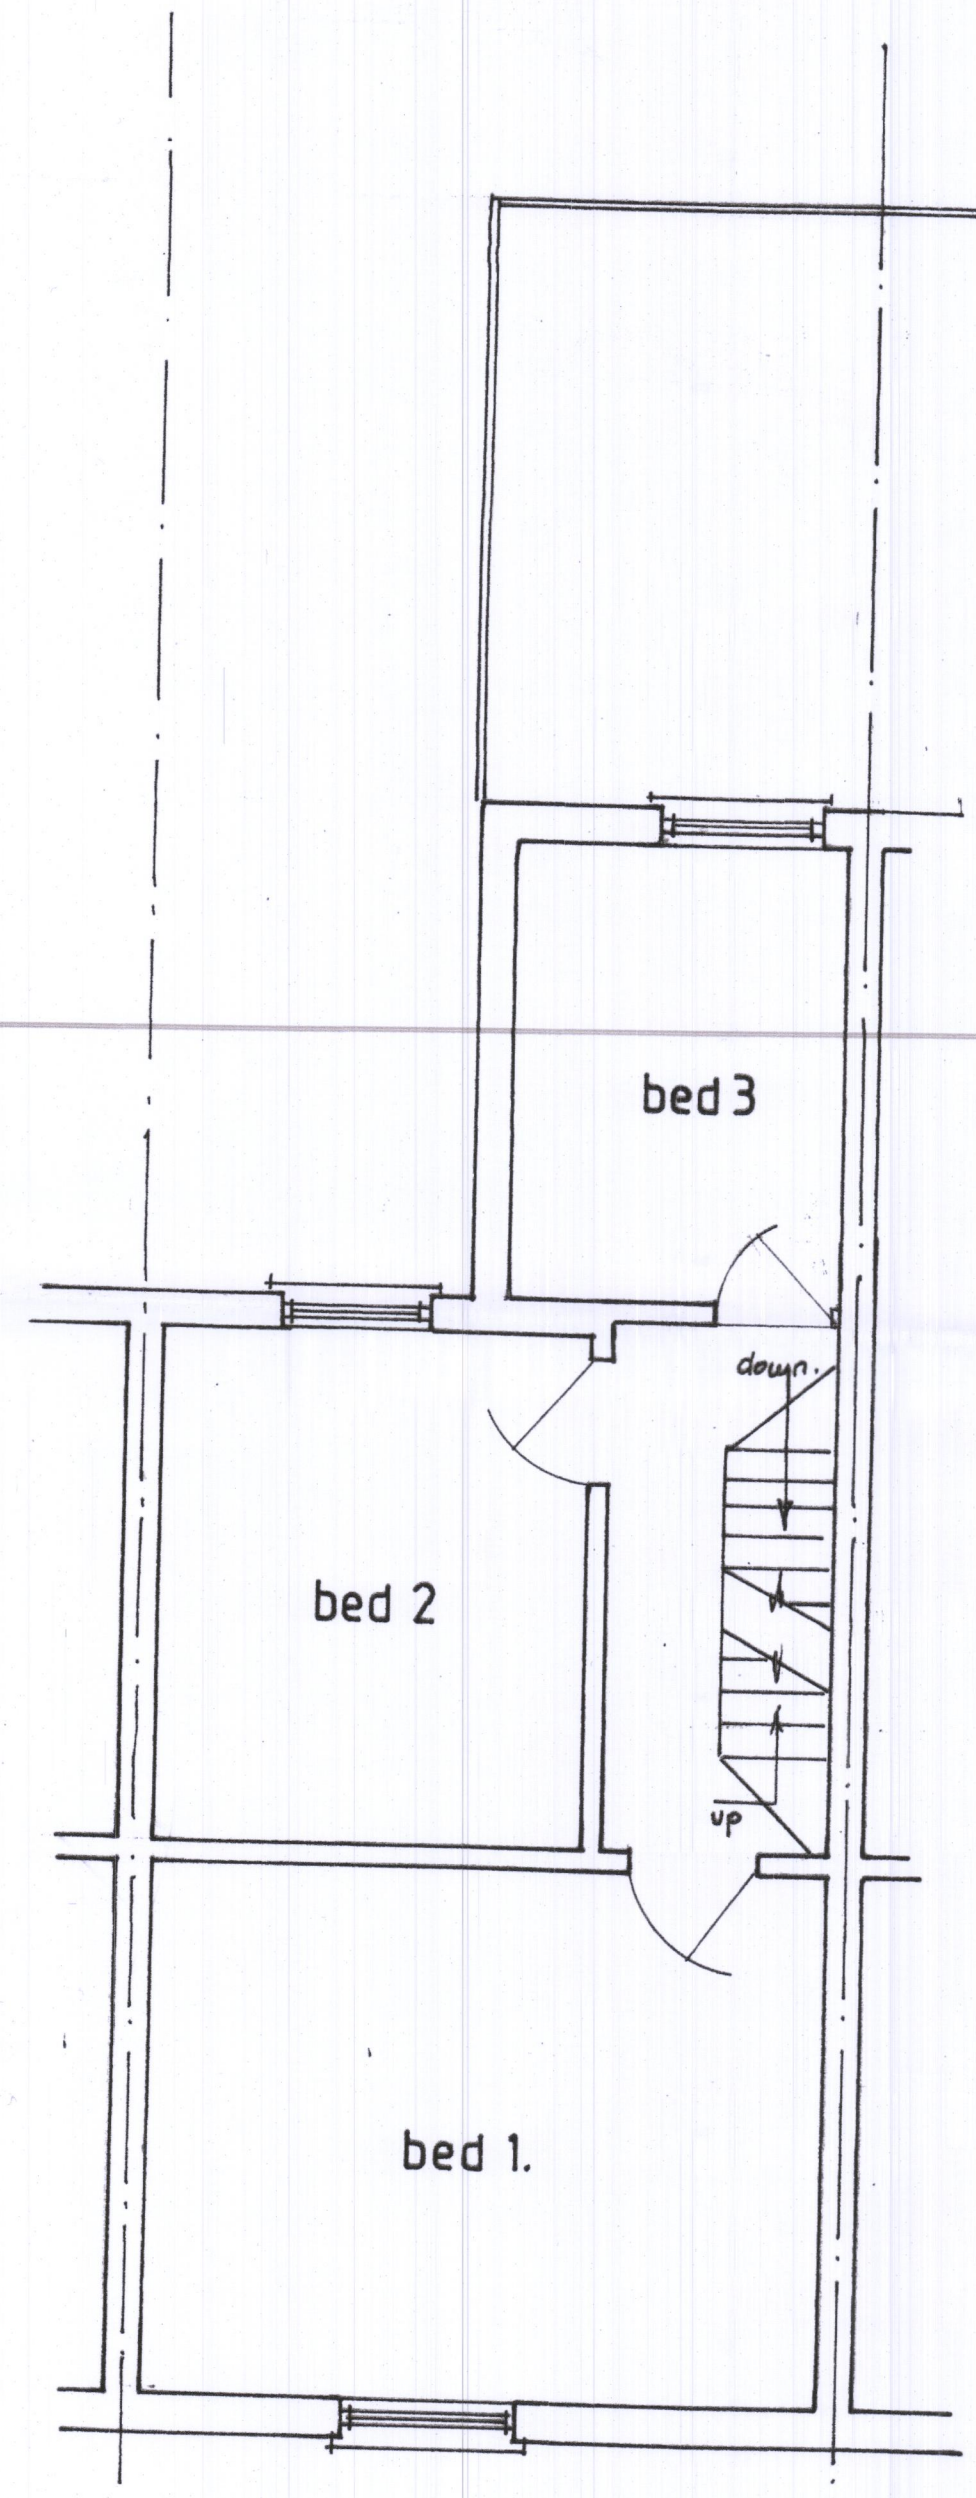

FIRST FLOOR

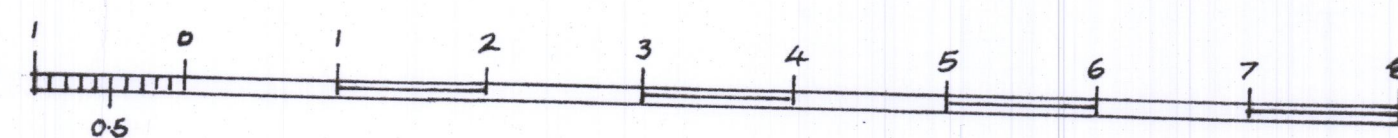

Scale 1:50 @ A1



SIDE VIEW



REAR

scale	1:50	PLAN-IT architectural services "RUNDRUN" Church Lane Tewkesbury Oxford OX9 3QL 07706 534304	
date	Feb 24		
drawing	3/16/01		