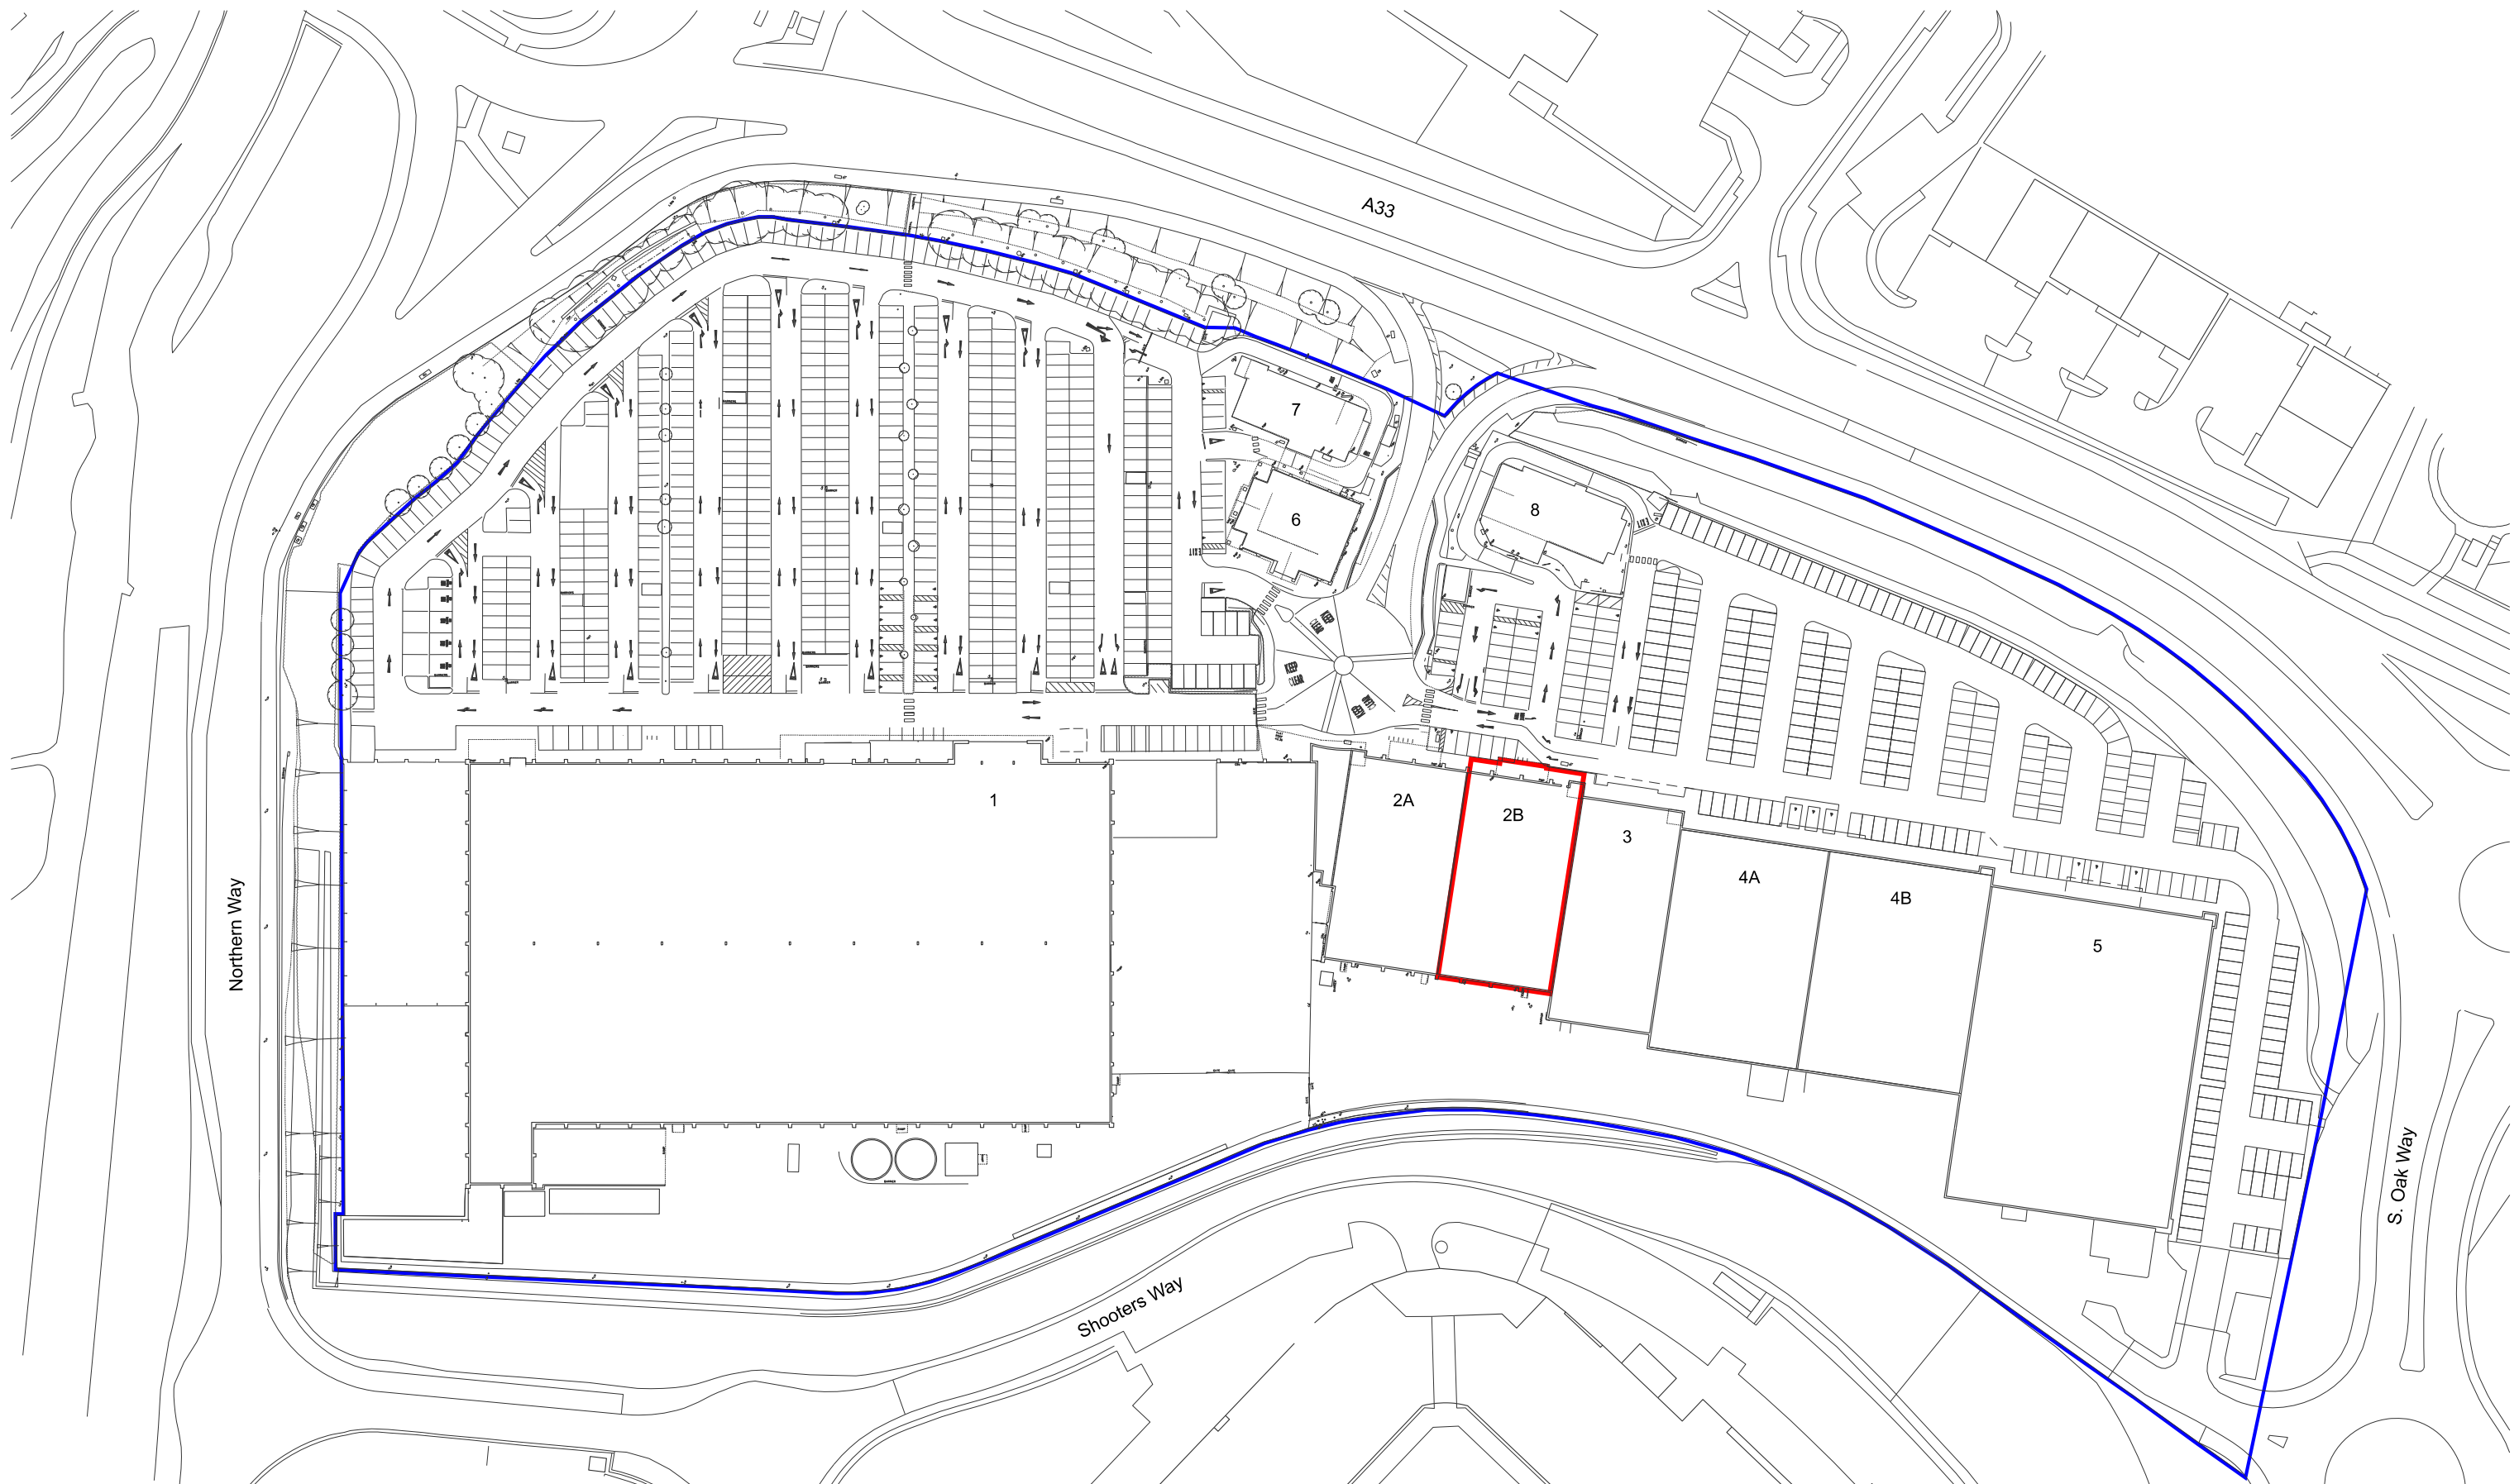


The copyright of this drawing is vested with Corstorphine & Wright Ltd and must not be copied or reproduced without the consent of the company.

P-01	Red line updated.
Rev.	Description

22.01.25	CW	PH
Date	Drawn	Chk.

Client **British Land**
Project
Reading Gate Shopping Park

Drawing Title
UNIT 2B LOCATION PLAN

Drawing Status
PLANNING

Corstorphine & Wright

Warwick Studio
Brook Hall, Brook Street, Warwick, CV34 4BL
01926 658 444
corstorphine-wright.com

Drawing No. 22192-0023				Revision P-01
Drawn CW	Checked PH	Paper Size A3	Scale 1:1250	Date 18.01.25