





EXISTING LOCATION PLAN
I.1250

0 10 20 30 40m
Scale 1:1250

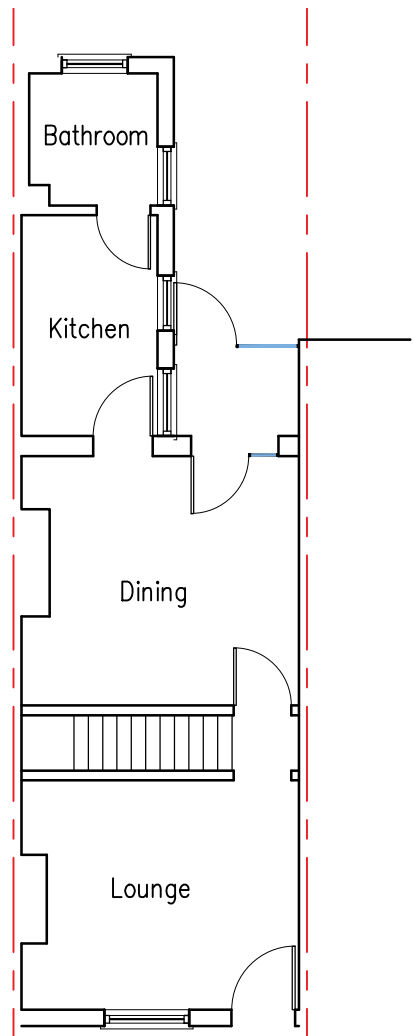


EXISTING GROUND FLOOR
I.100

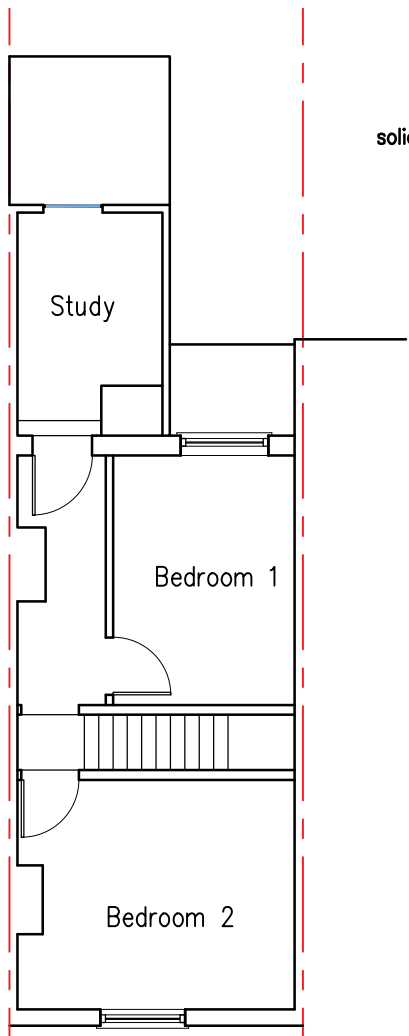


EXISTING FIRST FLOOR
I.100

0 1 2 3 4m
Scale 1:100

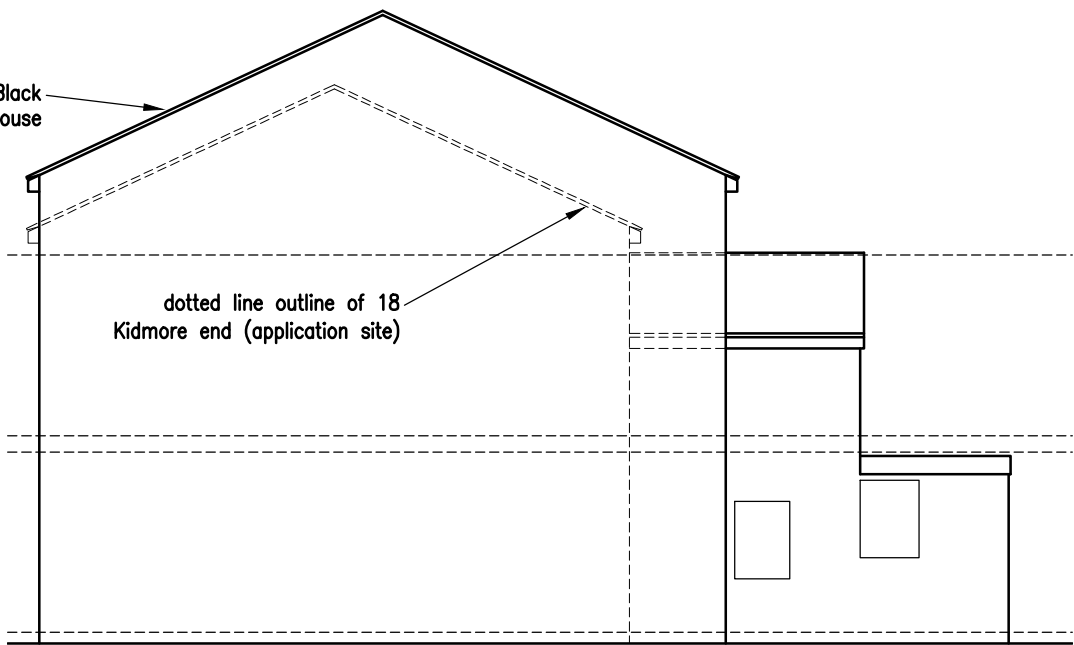

EXISTING SE ELEVATION
I.100

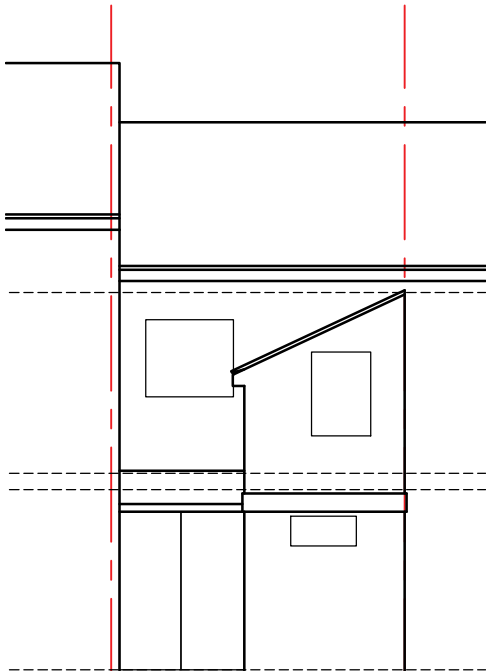

EXISTING NE ELEVATION
I.100

0 1 2 3 4m
Scale 1:100




EXISTING BLOCK PLAN
I.500

0 10 20m
Scale 1:500




PROPOSED BLOCK PLAN
I.500

0 10 20m
Scale 1:500

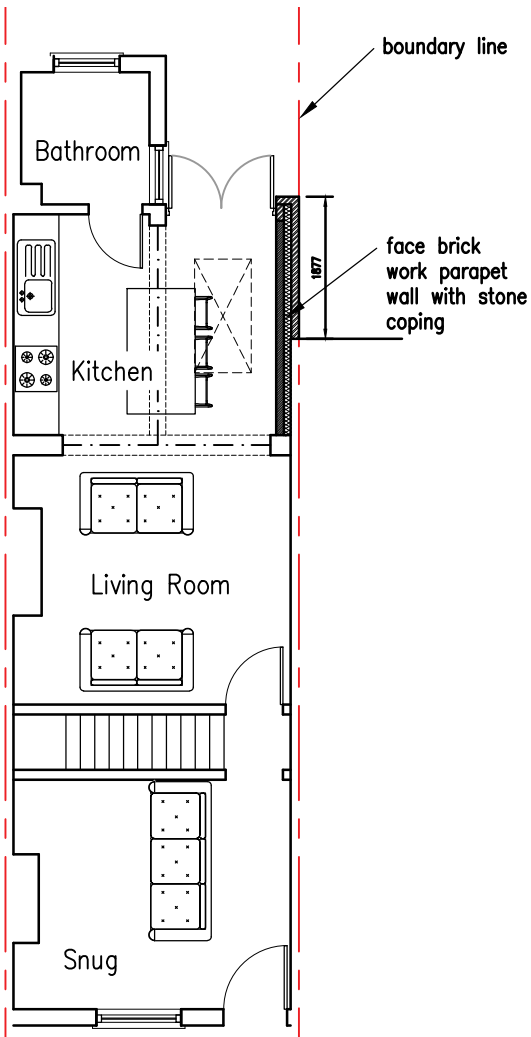


PROPOSED GROUND FLOOR
I.100

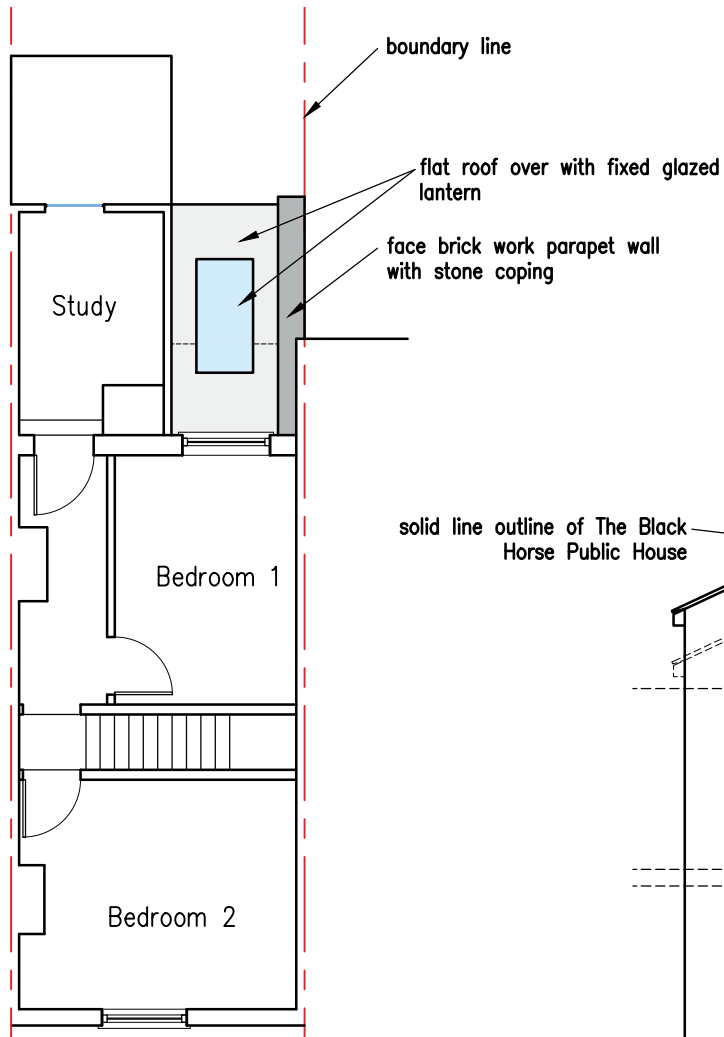


PROPOSED FIRST FLOOR
I.100

boundary line
flat roof over with fixed glazed lantern
face brick work parapet wall with stone coping

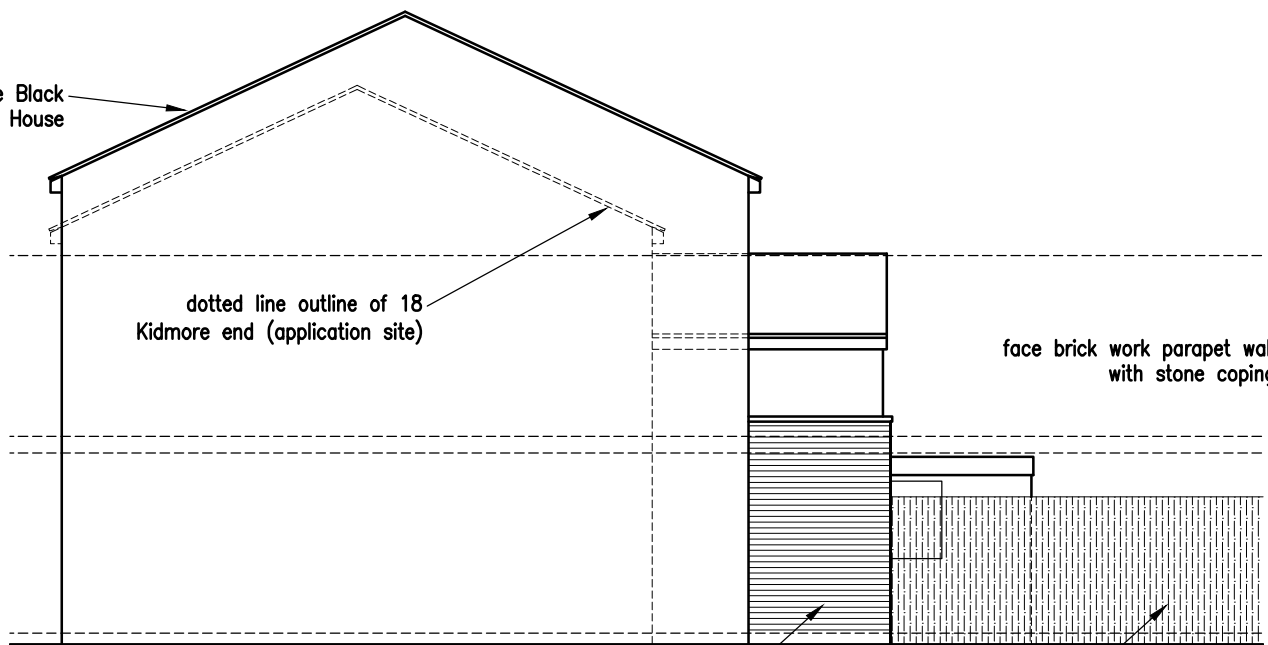

PROPOSED SE ELEVATION
I.100

face brick work parapet wall with stone coping
existing fence

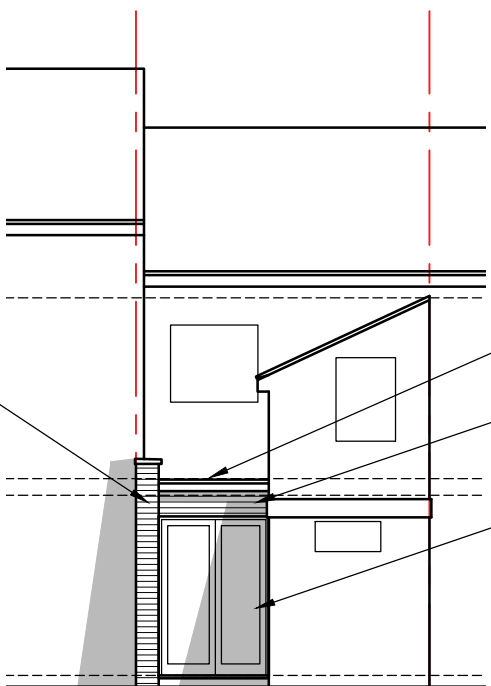

PROPOSED NE ELEVATION
I.100

0 1 2 3 4m
Scale 1:100

REV.	NOTES	DATE
	KYLE SEELEY ASSOCIATES	
	CLIENT	
	MR J HALES	
	PROJECT	
	I8 KIDMORE END, CAVERSHAM, RG4 8SE	
	DRAWING TITLE	
	EXISTING AND PROPOSED	
DRAWN	KRMS	DATE
		16.01.2025
		SCALE VARIES @ A2
DRAWING NO.		REV.
001		-