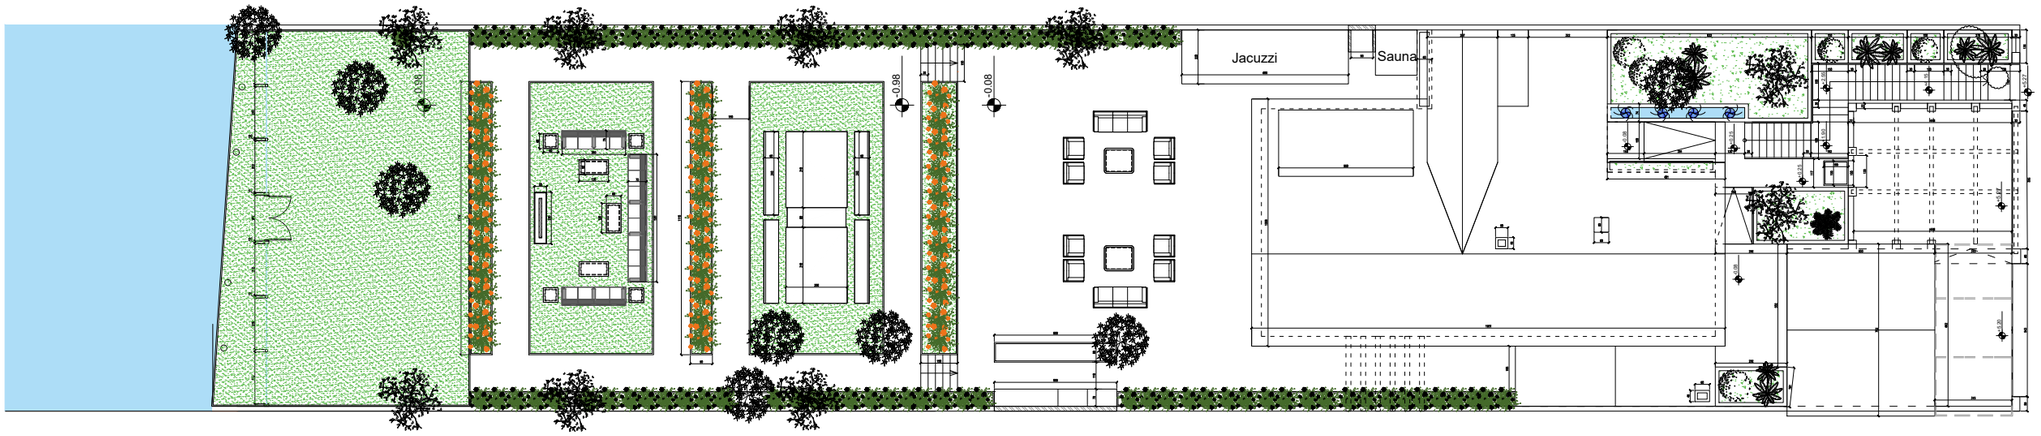

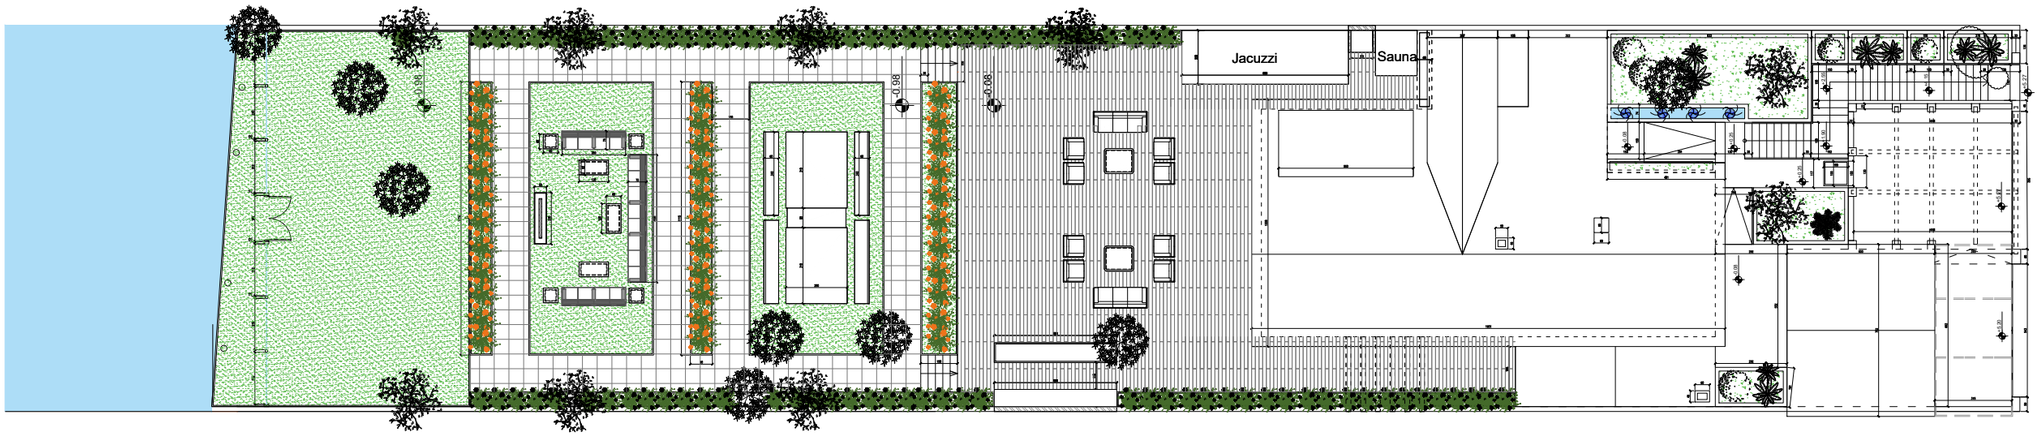

Client:

Project:
PRIVATE VILLA

Area:
LONDON

rg concept

Lebanon – Jounieh
Jounieh Highway – Kallassy Bldg – RDC
Tel +961 9 916 303
rggrouplb@gmail.com

U.A.E – Dubai
Retro Gama Concept Interior Design LLC
Business Bay Tamani Arts Tower – 8th floor
mob +971 50 654 48 42 rgconcept@gmail.com

Syria – Damascus
Al Mazzeh Eastern Villas – Al Farabi street
tel +963 11 6133413
rggroupsyria@gmail.com

www.rggrp.me

Remarks :

Drawing title:
SITE PLAN

Revision:

Scale:1:250
1:250
0 1m 2m 3m 4m 5m 6m 7m 8m 9m 10m

Sheet no:

THESE DRAWINGS ARE THE SOLE PROPERTY OF RG CONCEPT INTERIOR DESIGN ANY USAGE, COPY OR REP RODUCTION BY ANY PERSON OR INSTITUTION IN PART OR IN FULL WILL REQUIRE A PRIOR WRITTEN PERMISSION AND APPROVAL OF R.G.CONCEPT L.L.C. ANY UNWARRANT USAGE WILL BE LIABLE TO LEGAL ACTION. THE INFORMATION INCLUDED IN THESE DOCUMENTS HEREIN IS SUBJECT TO ERRORS AND CHANGES WITHOUT PRIOR NOTICE.

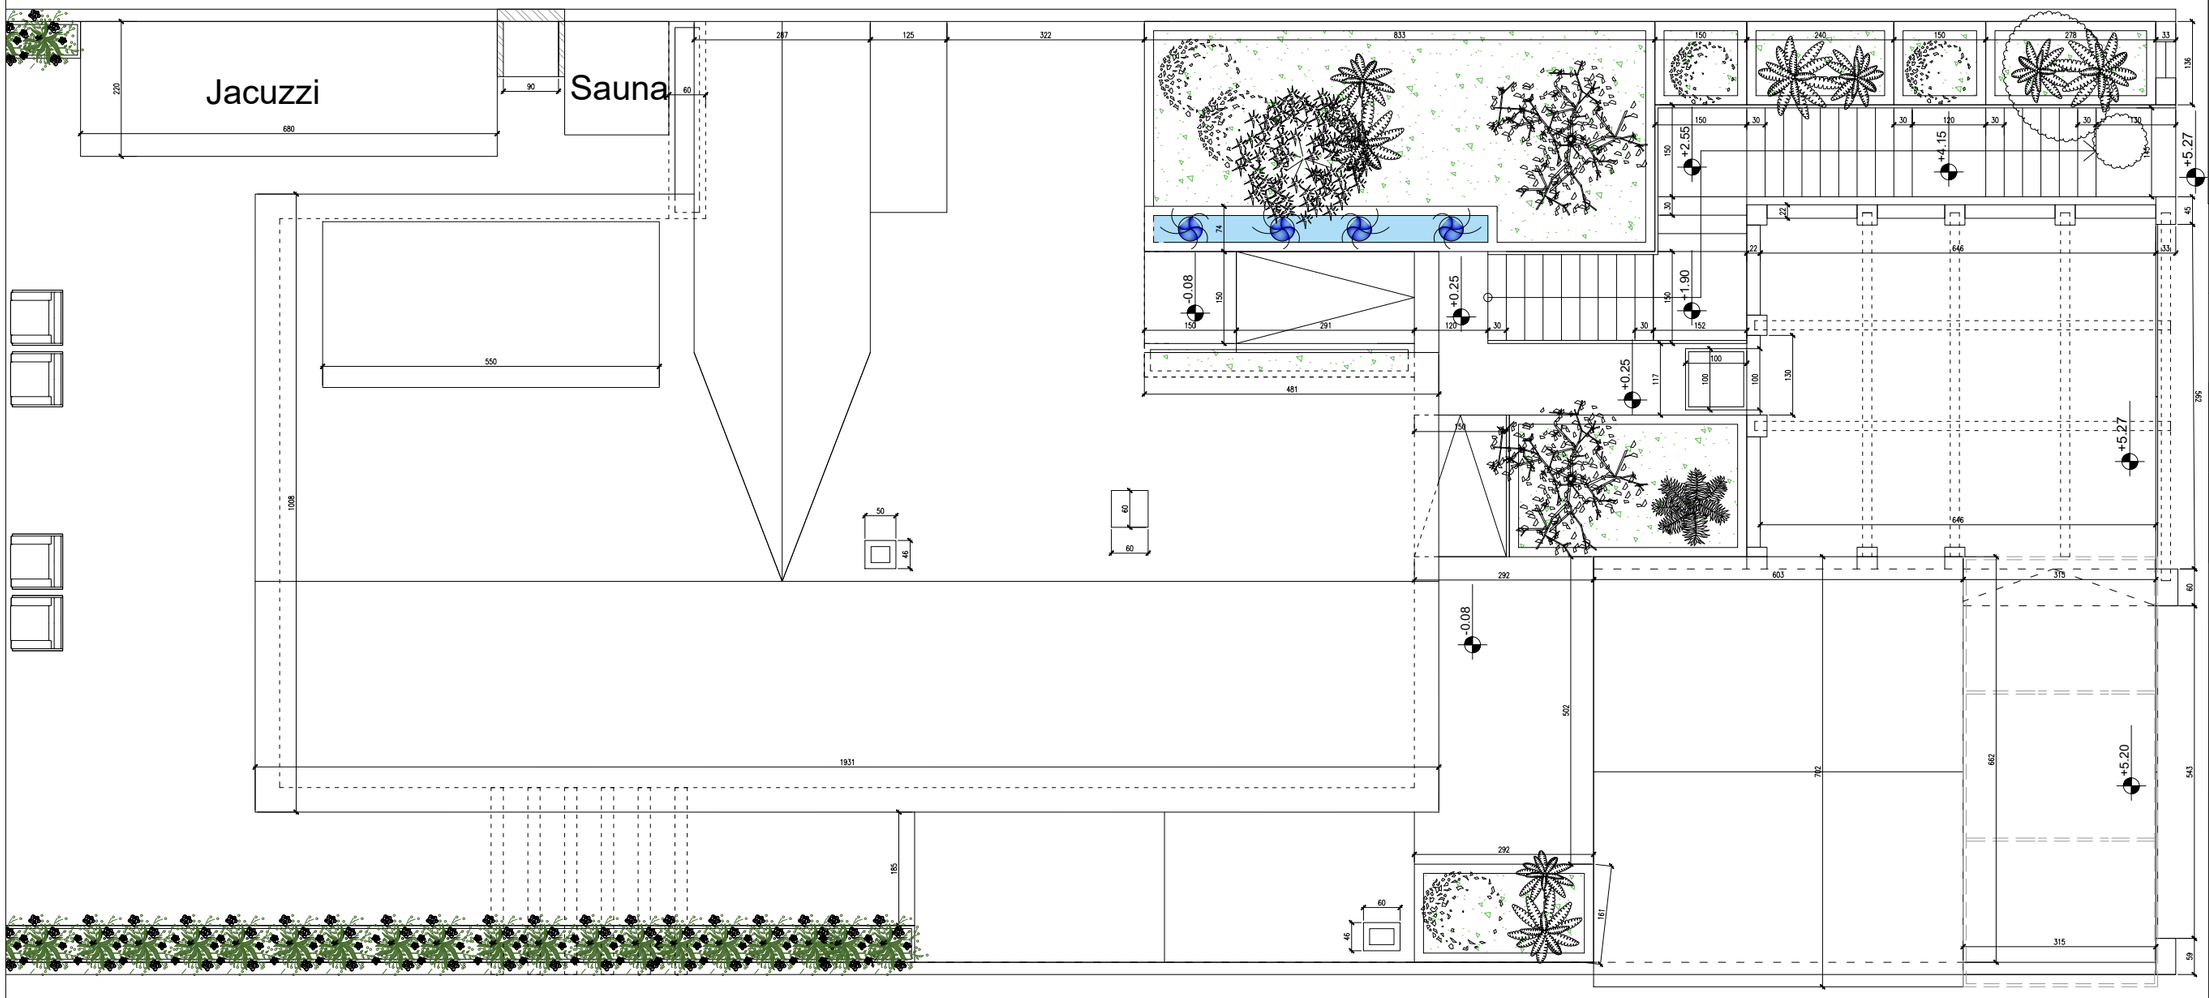

Client:

Project:
PRIVATE VILLA

Area:
LONDON

rg concept

Lebanon – Jounieh
Jounieh Highway – Kallassy Bldg – RDC
Tel +961 9 916 303
rggrouplb@gmail.com

U.A.E – Dubai
Retro Gama Concept Interior Design LLC
Business Bay Tamani Arts Tower – 8th floor
mob +971 50 654 48 42 rgconcept@gmail.com

Syria – Damascus
Al Mazzeh Eastern Villas – Al Farabi street
tel +963 11 6133413
rggroupsyria@gmail.com

www.rggrp.me

Remarks :

Drawing title:
SITE PLAN

Revision:

Scale:1:100
1:100
0 1m 2m 3m

Sheet no:

THESE DRAWINGS ARE THE SOLE PROPERTY OF RG CONCEPT INTERIOR DESIGN ANY USAGE, COPY OR REP RODUCTION BY ANY PERSON OR INSTITUTION IN PART OR IN FULL WILL REQUIRE A PRIOR WRITTEN PERMISSION AND APPROVAL OF R.G.CONCEPT L.L.C. ANY UNWARRANT USAGE WILL BE LIABLE TO LEGAL ACTION. THE INFORMATION INCLUDED IN THESE DOCUMENTS HEREIN IS SUBJECT TO ERRORS AND CHANGES WITHOUT PRIOR NOTICE.

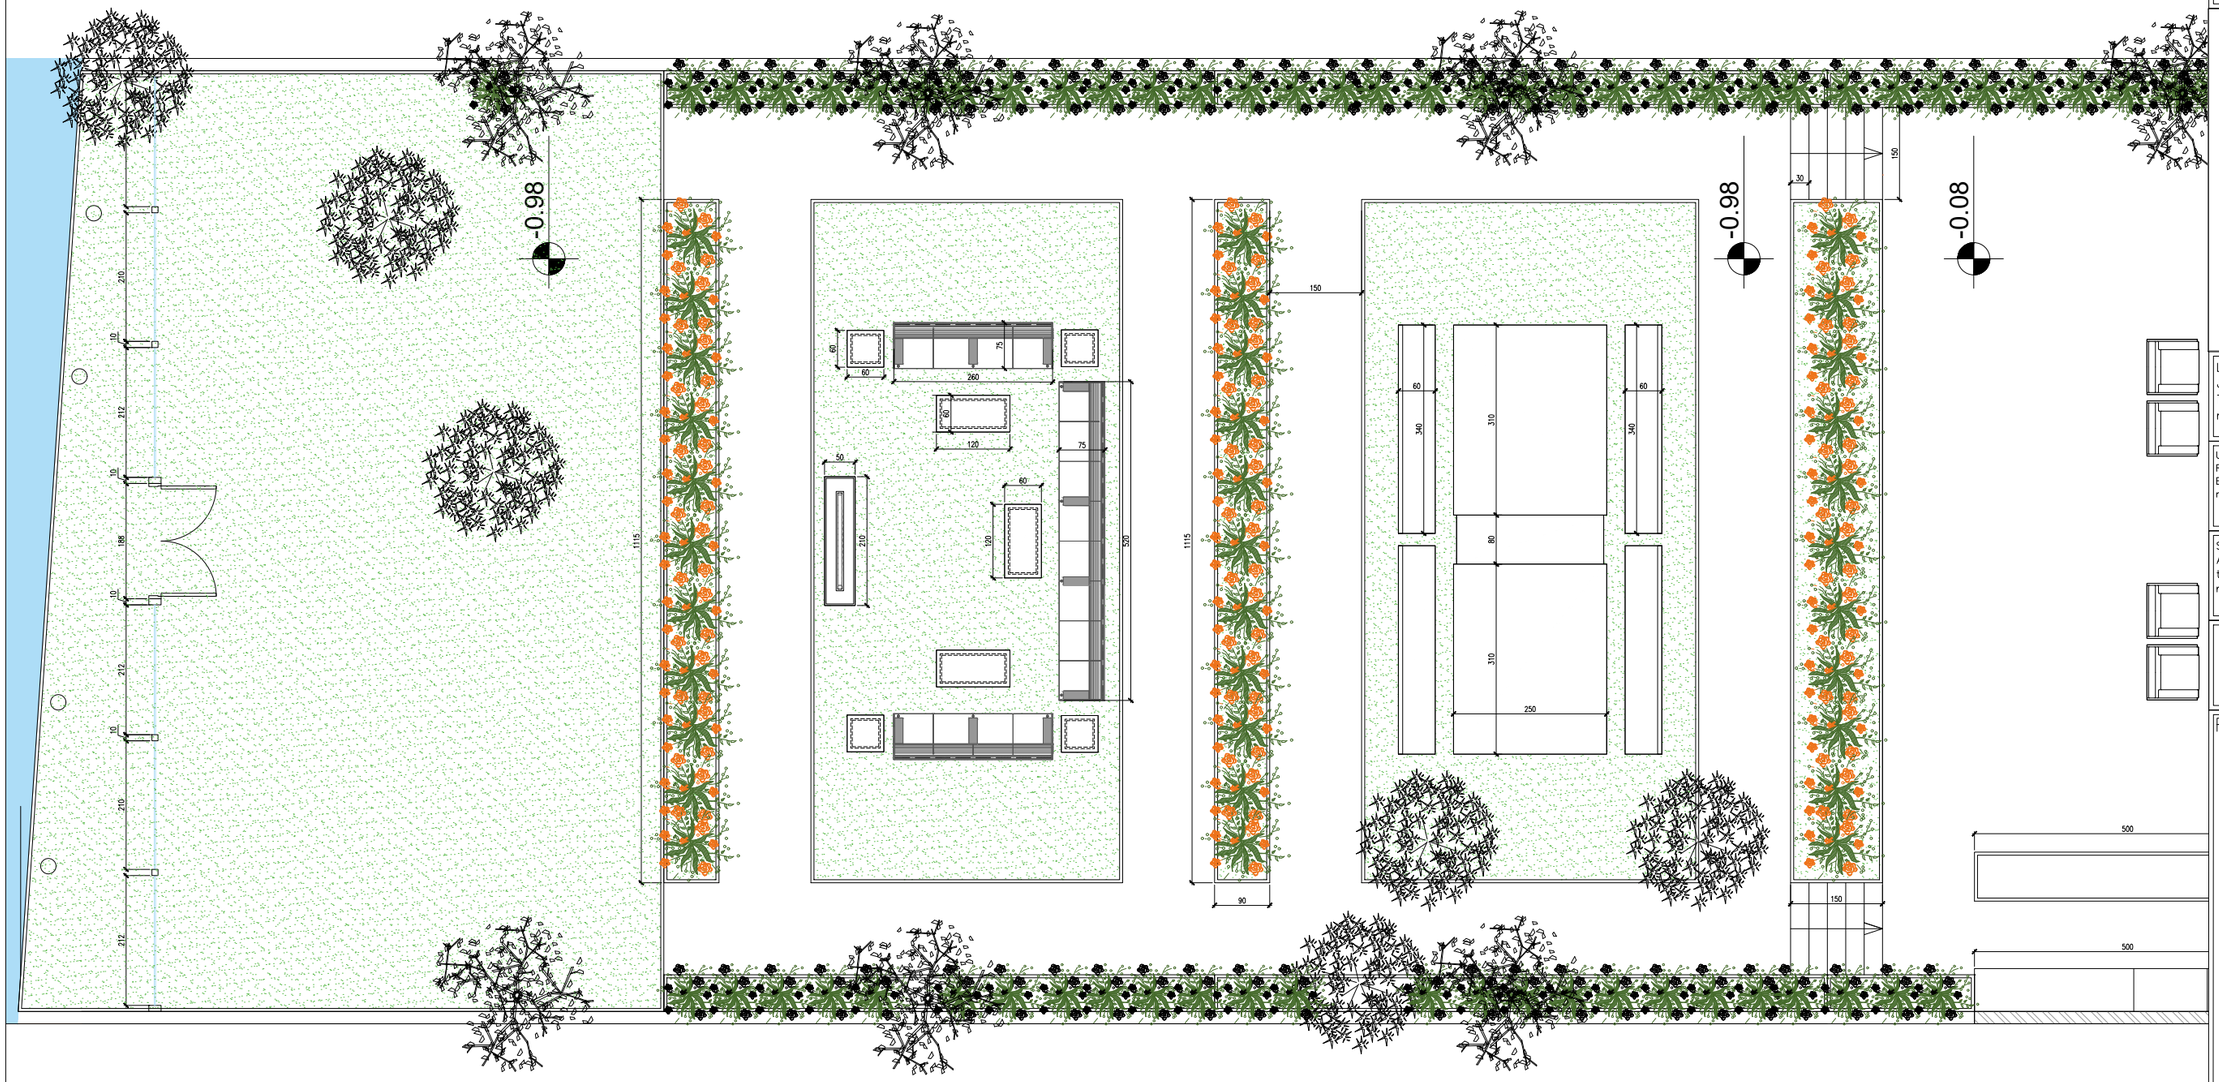

Client:

Project:
PRIVATE VILLA

Area:
LONDON

rg concept

Lebanon – Jounieh
Jounieh Highway – Kallassy Bldg – RDC
Tel +961 9 916 303
rggrouplb@gmail.com

U.A.E – Dubai
Retro Gama Concept Interior Design LLC
Business Bay Tamani Arts Tower – 8th floor
mob +971 50 654 48 42 rgconcept@gmail.com

Syria – Damascus
Al Mazzeh Eastern Villas – Al Farabi street
tel +963 11 6133413
rggroupsyria@gmail.com

www.rggrp.me

Remarks :

Drawing title:
SITE PLAN

Revision:

Scale:1:100
1:100
0 1m 2m 3m

Sheet no:

THESE DRAWINGS ARE THE SOLE PROPERTY OF RG CONCEPT INTERIOR DESIGN ANY USAGE, COPY OR REP RODUCTION BY ANY PERSON OR INSTITUTION IN PART OR IN FULL WILL REQUIRE A PRIOR WRITTEN PERMISSION AND APPROVAL OF R.G.CONCEPT L.L.C. ANY UNWARRANT USAGE WILL BE LIABLE TO LEGAL ACTION. THE INFORMATION INCLUDED IN THESE DOCUMENTS HEREIN IS SUBJECT TO ERRORS AND CHANGES WITHOUT PRIOR NOTICE.

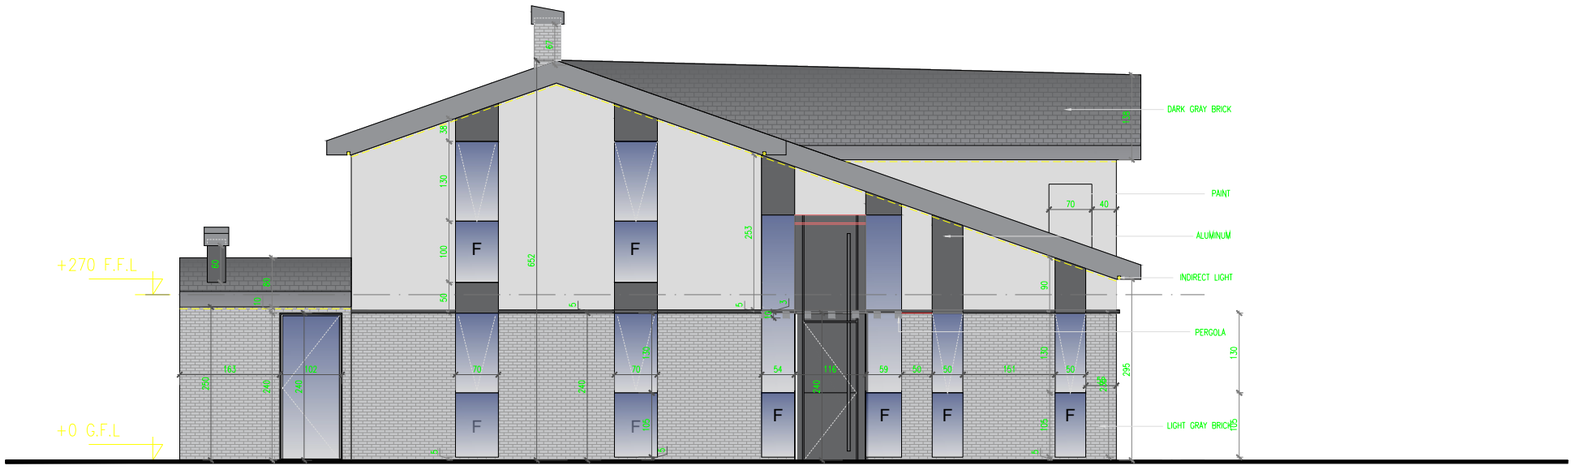

Client:

Project:
PRIVATE VILLA

Area:
LONDON

rg concept

Lebanon – Jounieh
Jounieh Highway – Kallassy Bldg – RDC
Tel +961 9 916 303
rggrouplb@gmail.com

U.A.E – Dubai
Retro Gama Concept Interior Design LLC
Business Bay Tamani Arts Tower – 8th floor
mob +971 50 654 48 42 rgconcept@gmail.com

Syria – Damascus
Al Mazzeh Eastern Villas – Al Farabi street
tel +963 11 6133413
rggroupsyria@gmail.com

www.rggrp.me

Remarks :

Drawing title:
FRONT ELEVATION

Revision:

Scale: 1:50
1:50
0 1m 2m

Sheet no:

THESE DRAWINGS ARE THE SOLE PROPERTY OF RG CONCEPT INTERIOR DESIGN ANY USAGE, COPY OR REP RODUCTION BY ANY PERSON OR INSTITUTION IN PART OR IN FULL WILL REQUIRE A PRIOR WRITTEN PERMISSION AND APPROVAL OF R.G.CONCEPT L.L.C. ANY UNWARRANT USAGE WILL BE LIABLE TO LEGAL ACTION. THE INFORMATION INCLUDED IN THESE DOCUMENTS HEREIN IS SUBJECT TO ERRORS AND CHANGES WITHOUT PRIOR NOTICE.

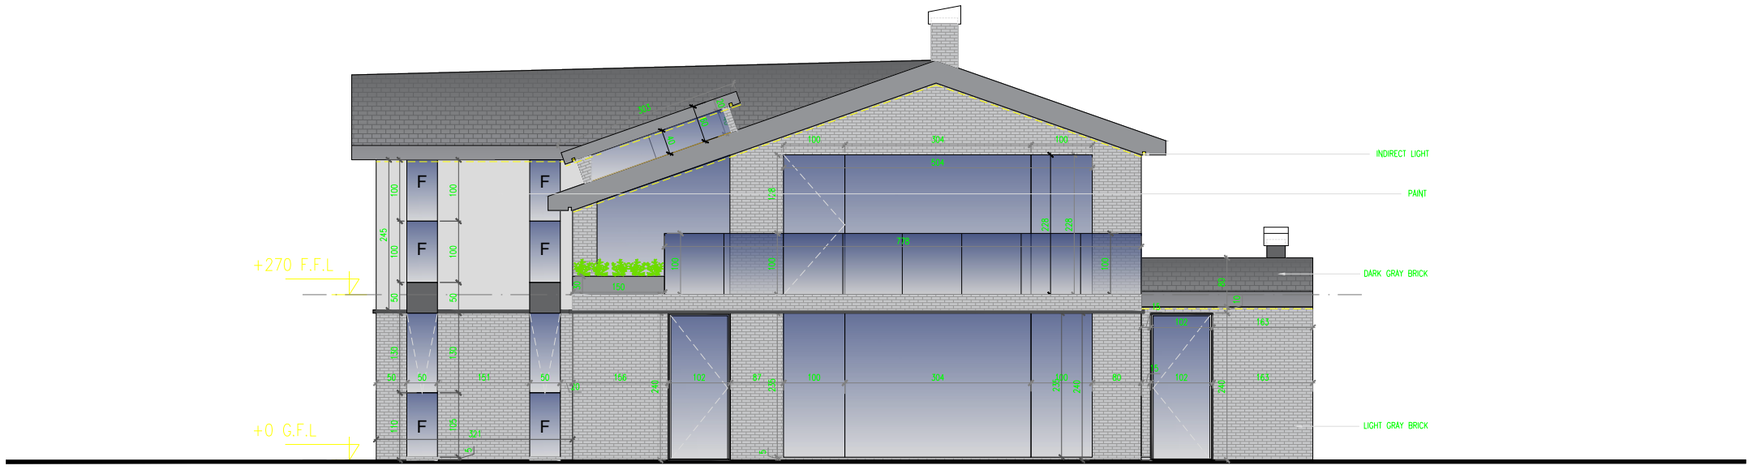

Client:

Project:
PRIVATE VILLA

Area:
LONDON

rg concept

Lebanon – Jounieh
Jounieh Highway – Kallassy Bldg – RDC
Tel +961 9 916 303
rggrouplb@gmail.com

U.A.E – Dubai
Retro Gama Concept Interior Design LLC
Business Bay Tamani Arts Tower – 8th floor
mob +971 50 654 48 42 rgconcept@gmail.com

Syria – Damascus
Al Mazzeh Eastern Villas – Al Farabi street
tel +963 11 6133413
rggroupsyria@gmail.com

www.rggrp.me

Remarks :

Drawing title:
BACK ELEVATION

Revision:

Scale: 1:50

Sheet no:

THESE DRAWINGS ARE THE SOLE PROPERTY OF RG CONCEPT INTERIOR DESIGN ANY USAGE, COPY OR REP RODUCTION BY ANY PERSON OR INSTITUTION IN PART OR IN FULL WILL REQUIRE A PRIOR WRITTEN PERMISSION AND APPROVAL OF R.G.CONCEPT L.L.C. ANY UNWARRANT USAGE WILL BE LIABLE TO LEGAL ACTION. THE INFORMATION INCLUDED IN THESE DOCUMENTS HEREIN IS SUBJECT TO ERRORS AND CHANGES WITHOUT PRIOR NOTICE.

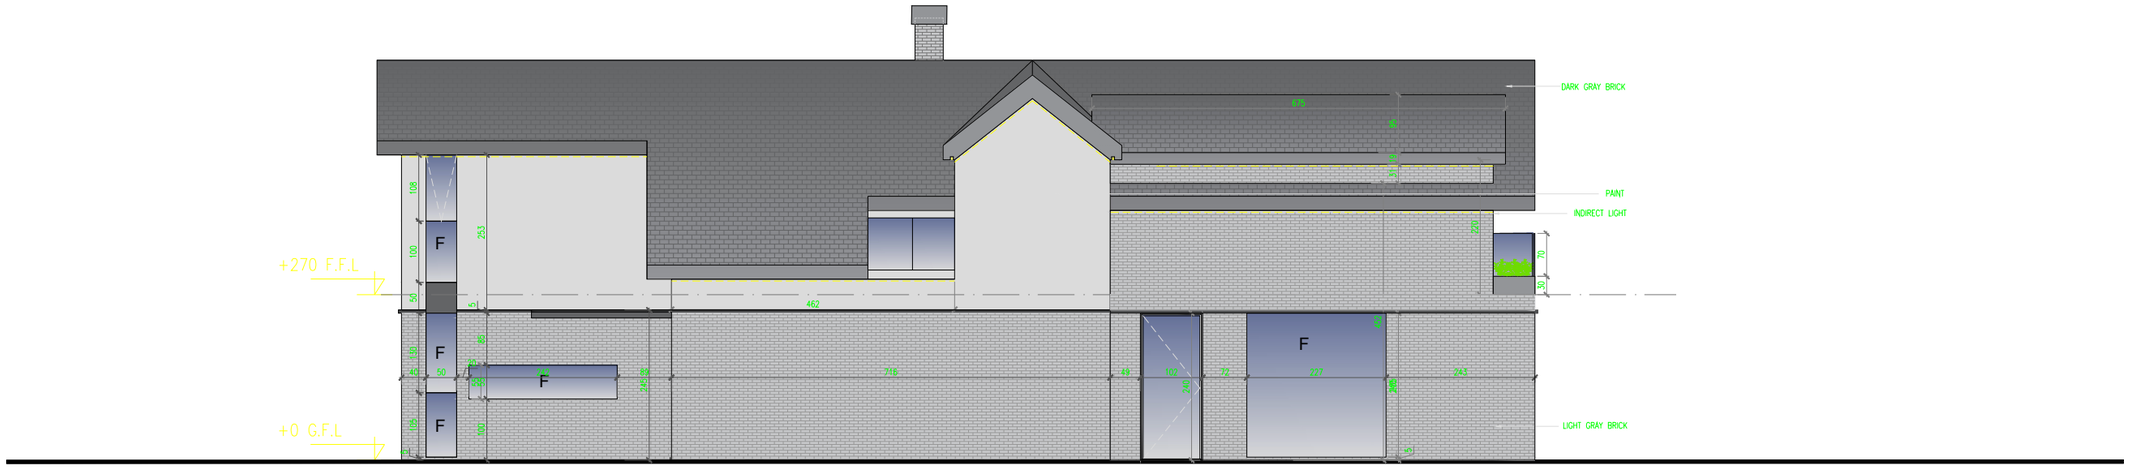

Client:

Project:

PRIVATE VILLA

Area:

LONDON

Lebanon – Jounieh
Jounieh Highway – Kallassy Bldg – RDC
Tel +961 9 916 303
rggrouplb@gmail.com

U.A.E – Dubai
Retro Gama Concept Interior Design LLC
Business Bay Tamani Arts Tower – 8th floor
mob +971 50 654 48 42 rgconcept@gmail.com

Syria – Damascus
Al Mazzeh Eastern Villas – Al Farabi street
tel +963 11 6133413
rggroupsyria@gmail.com

www.rggrp.me

Remarks :

Drawing title:

Revision:

Scale: 1:50

Sheet no:

THESE DRAWINGS ARE THE SOLE PROPERTY OF RG CONCEPT INTERIOR DESIGN ANY USAGE, COPY OR REP RODUCTION BY ANY PERSON OR INSTITUTION IN PART OR IN FULL WILL REQUIRE A PRIOR WRITTEN PERMISSION AND APPROVAL OF R.G.CONCEPT L.L.C. ANY UNWARRANT USAGE WILL BE LIABLE TO LEGAL ACTION. THE INFORMATION INCLUDED IN THESE DOCUMENTS HEREIN IS SUBJECT TO ERRORS AND CHANGES WITHOUT PRIOR NOTICE.

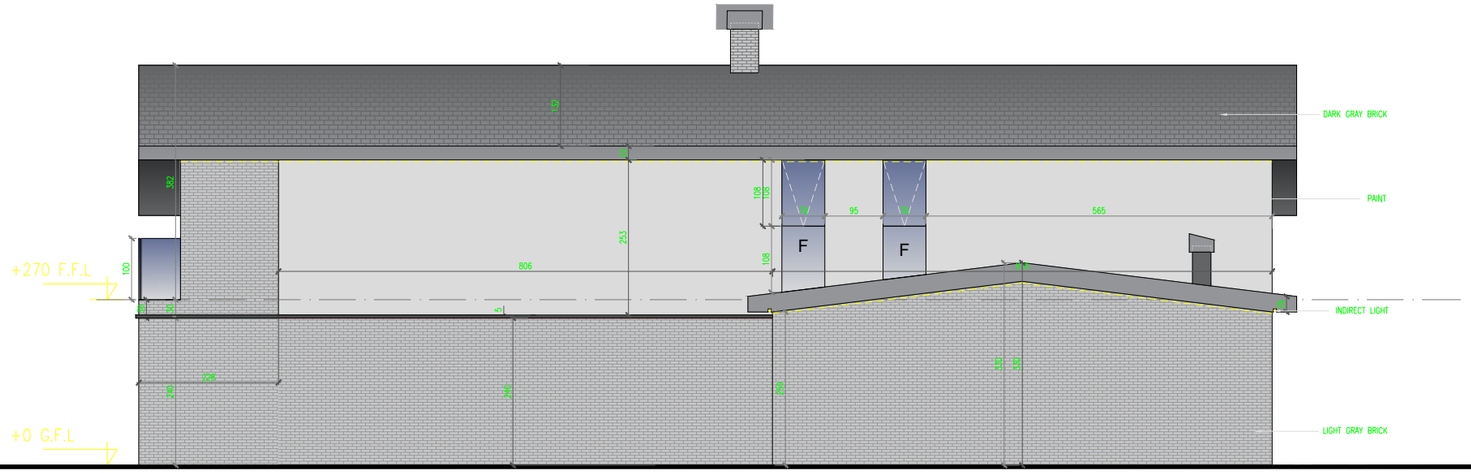

Client:

Project:

PRIVATE VILLA

Area:

LONDON

rg concept

Lebanon – Jounieh
Jounieh Highway – Kallassy Bldg – RDC
Tel +961 9 916 303
rggroupl b@gmail.com

U.A.E – Dubai
Retro Gama Concept Interior Design LLC
Business Bay Tamani Arts Tower – 8th floor
mob +971 50 654 48 42 rgconcept@gmail.com

Syria – Damascus
Al Mazzeh Eastern Villas – Al Farabi street
tel +963 11 6133413
rggroupsyria@gmail.com

www.rggrp.me

Remarks :

Drawing title:

LEFT ELEVATION

Revision:

Scale: 1:50

1:50
0 1m 2m

Sheet no:

THESE DRAWINGS ARE THE SOLE PROPERTY OF RG CONCEPT INTERIOR DESIGN ANY USAGE, COPY OR REP RODUCTION BY ANY PERSON OR INSTITUTION IN PART OR IN FULL WILL REQUIRE A PRIOR WRITTEN PERMISSION AND APPROVAL OF R.G.CONCEPT L.L.C. ANY UNWARRANT USAGE WILL BE LIABLE TO LEGAL ACTION. THE INFORMATION INCLUDED IN THESE DOCUMENTS HEREIN IS SUBJECT TO ERRORS AND CHANGES WITHOUT PRIOR NOTICE.

Client:

Project:
PRIVATE VILLA

Area:
LONDON

rg concept

Lebanon – Jounieh
Jounieh Highway – Kallassy Bldg – RDC
Tel +961 9 916 303
rggrouplb@gmail.com

U.A.E – Dubai
Retro Gama Concept Interior Design LLC
Business Bay Tamani Arts Tower – 8th floor
mob +971 50 654 48 42 rgconcept@gmail.com

Syria – Damascus
Al Mazzeh Eastern Villas – Al Farabi street
tel +963 11 6133413
rggroupsyria@gmail.com

www.rggrp.me

Remarks :

Drawing title:
SITE PLAN

Revision:

Scale:

Sheet no:

THESE DRAWINGS ARE THE SOLE PROPERTY OF RG CONCEPT INTERIOR DESIGN ANY USAGE, COPY OR REP RODUCTION BY ANY PERSON OR INSTITUTION IN PART OR IN FULL WILL REQUIRE A PRIOR WRITTEN PERMISSION AND APPROVAL OF R.G.CONCEPT L.L.C. ANY UNWARRANT USAGE WILL BE LIABLE TO LEGAL ACTION. THE INFORMATION INCLUDED IN THESE DOCUMENTS HEREIN IS SUBJECT TO ERRORS AND CHANGES WITHOUT PRIOR NOTICE.