



ALL RED LINES ARE NEW
SKIRTING

Key

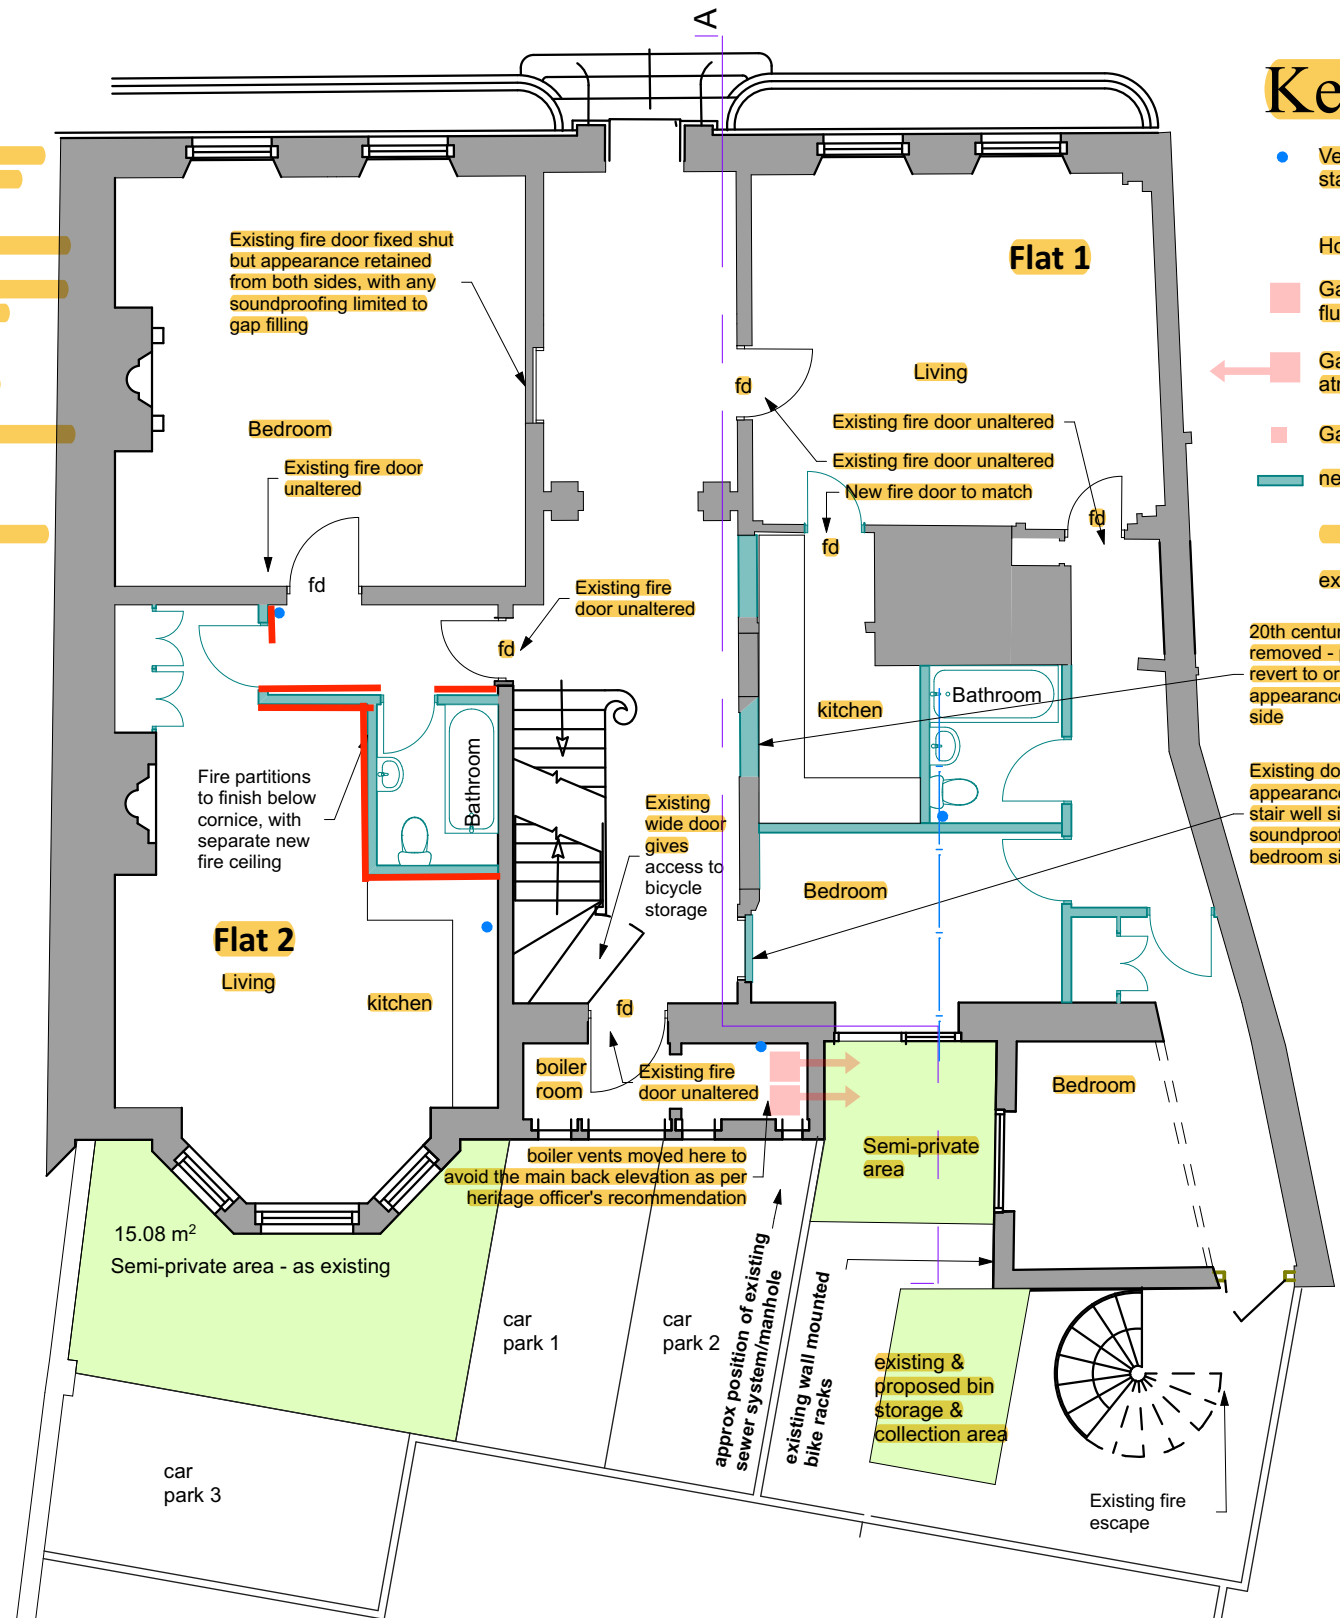

-

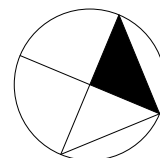

Project	Drawing	Revision
2695	003	P8

Hives Architects LLP
John Adams House, 29 Castle Street
Reading RG1 7SB
0118 958 7331
admin@hivesarchitects.co.uk