

Driveway Border

Shrubs

- (R) 3 no. Photinia (Red Robin) 10 litre pot
Clipped to 1.2m height
- (P) 3 no. Pittosporum tenuifolium 'Golf Ball' 5 Litre pot
- (H) 3 no. Hydrangea arborescens 'Annabelle' 5 Litre pot

Trees

- (A) 1 no. Amelanchier lamarckii 'Robin Hill' 8-10cm / 2.75m height

Driveway Border

Shrubs & Perennials

- (R) 1 no. Photinia (Red Robin) 10 Litre pot. Clipped to 1.2m height
- (P) 1 no. Pittosporum tenuifolium 'Golf Ball' 5 litre pot
- (N) 3 no. Nepeta 'Walkers Low' 2 Litre pot

Trees


- (A) 1 no. Amelanchier lamarckii 'Robin Hill' 8-10cm / 2.75m height

Project: 9 Elsley Road
Reading

Drawing: Planting Plan

Scale: 1: 200 @ A3

Date: January 2024

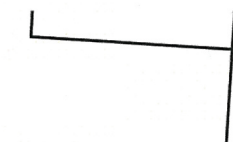


Planted Border.

Shrubs & Perennials

- (P) 1 no. Pittosporum tenuifolium 'Golf Ball' 10 Litre pot
- (M) 1 no. Myrtus 'Tarentina' 5 Litre pot
- (H) 4 no. Hydrangea arborescens 'Annabelle' 5 Litre pot
- (N) 5 no. Nepeta 'Walkers Low' 2 Litre pot

Trees

- (C) 1 no. Cercis chinensis 6-8cm / 2.5m height
- (A) 1 no. Malus 'Rudolph' 6-8cm / 2.5m height

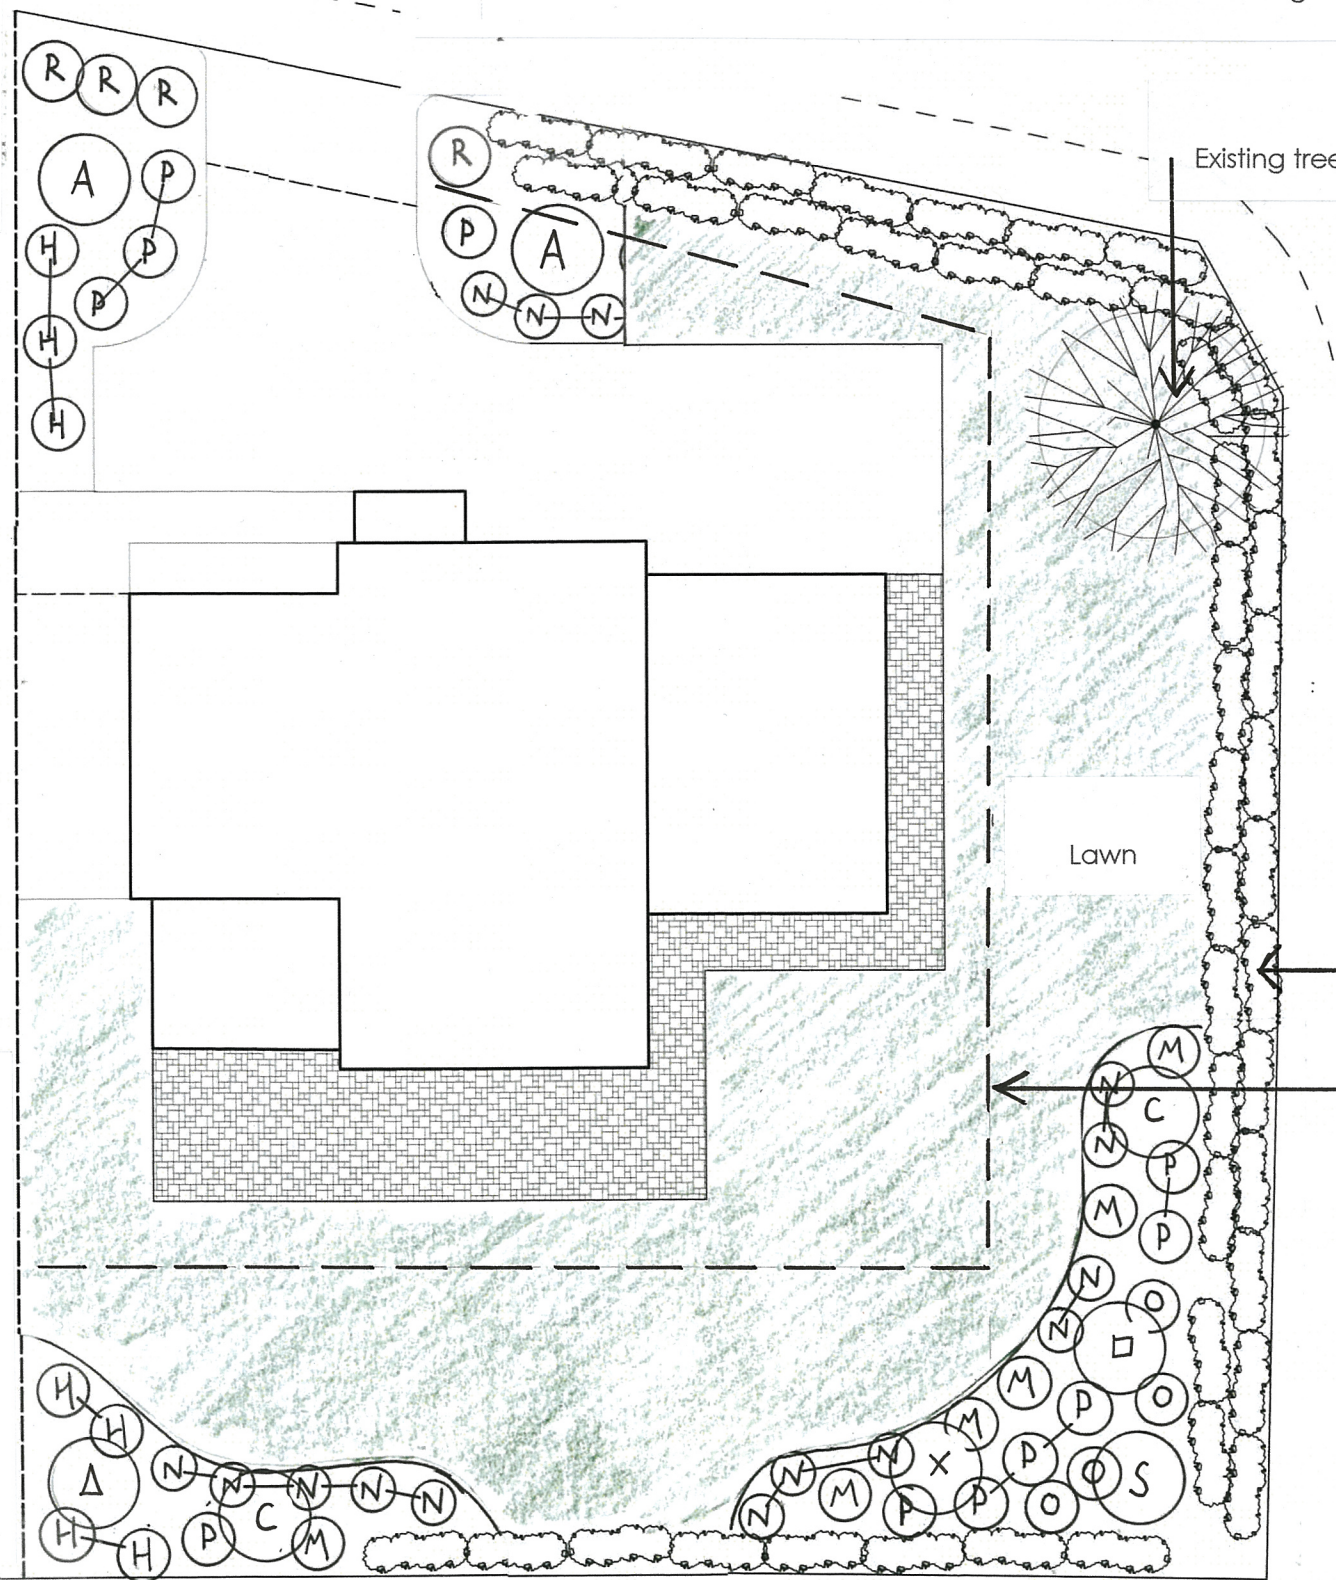

Existing tree

Lawn

Existing hedge

Heras Fencing

Tree Protection (As 1446:02E)

Tree protection during construction to be as indicated comprising Heras or similar approved fencing wired to scaffold poles (1800mm centres) braced. Fencing to be 2.4m high all as BS5837:2012

Pre-commencement meeting to be held on site between council arboricultural officer and contractor after tree protection is installed and before construction commences

Planted Border. West Facing

Shrubs & Perennials

- (P) 6 no. Pittosporum tenuifolium 'Golf Ball' 10 Litre pot
- (N) 7 no. Nepeta 'Walkers Low' 2 Litre pot
- (M) 5 no. Myrtus 'Tarentina' 5 Litre pot
- (O) 4 no. Olearia traversii 5 Litre pot

Trees

- (C) 1 no. Cercis chinensis 6-8cm / 2.5m height
- (D) 1 no. Acer campestre (Field Maple) 6-8cm / 2.5m height
- (S) 1 no. Sorbus aucuparia (Mountain Ash) 6-8cm / 2.5m height
- (X) 1 no. Crataegus monogyna (Hawthorn) 6-8cm / 2.5m height

