




- KEY**
- R1 Defensible space railing, 1.1m ht. Jackson's Fencing 'Sentry' or similar approved galvanised steel vertical bar with flat bar top rail, RAL7015 Slate Grey painted finish. With matching c.1m wide gates where shown.
 - R2 1.8m ht railing to match R1. With matching 1.2m width single gates and 3m width opening double gates where shown.
 - R3 0.8m ht railing to match R1, fixed to top of wall with min. 0.3m upstand. With matching c.1mm wide x 1.1m ht gates where shown.
 - R3A 1.1m ht railing to match R1, fixed in ground, raked to follow gradient of ramp
 - R3B As R3, ht 1.1
 - R4 0.575m ht railing to match R1, fixed to top of wall
 - R5 Steel rail to edge of 600mm ht planting bed, 450mm ht (giving combined height of 1050mm)
 - R6 Railing to match R1, to dog exercise area. 0.8m ht within 0.3m ht planting beds, 1.1m ht where crossing paths. With matching single gates
 - PS 1.8m ht privacy screen to private terraces
 - HR Handrails, 900mm ht, tubular stainless steel

- Gates:**
- G1 1m width opening single gate, 1.1m ht
 - G1A 1.2m width opening single gate, 1.1m ht
 - G2 1m width opening single gate, 1.8m ht
 - G3 3m width opening double gates, 1.8m ht
 - G3A 2.3m width opening double gates, 1.8m ht

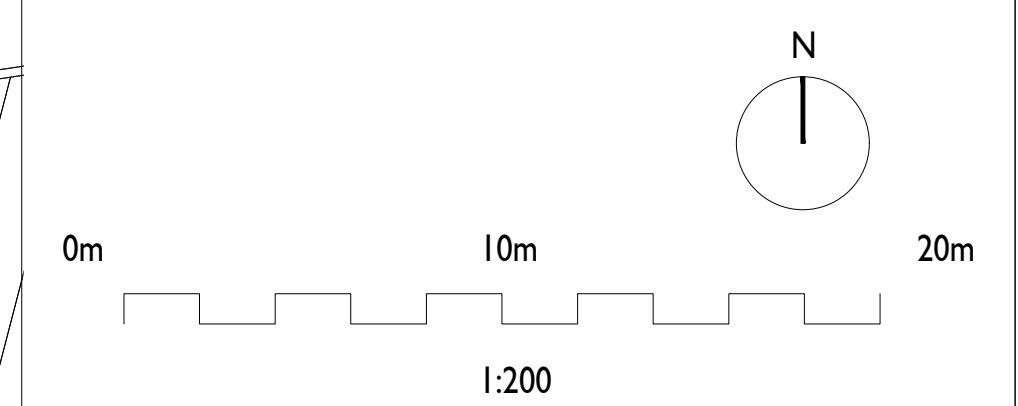

Rev	Date	Revision Notes / Status	Drawn	Checked
00	01.08.19	Preliminary Issue	VB	MW
01	25.08.19	Minor amendments	VB	MW
02	02.12.21	Ph Boundary	VB	MW
03	17.01.22	Planning Issue	VB	MW
04	17.12.24	Courtyards B updated	VB	MW

Title: Weldale Street,
Railings and Gates Layout

Project: Weldale Street
Drg no: WDS-MWA-XX-XX-DR-L-0030
Rev: 04 **Status:** P
Scale: 1:200@A1

Date: 01.08.2019
Client: Crossmark

3 Batsford
1 The Park
Cheltenham,
Gloucestershire GL50 2SL
+44 (0)7557 095062
Matthew.Wigan@matthewwigan.com
www.matthewwigan.com

Development boundary line. For more information refer to architect drawings

Section 278 areas to Highway Engineer proposals