




- Drawing Status: SK - Sketch, I - Information, P - Planning, ER - Employers Requirements, T - Tender, CT - Contract, CO - Construction, AB-As Built
- All dimensions are in mm unless otherwise stated.
 - All dimensions shall be checked on site prior to commencing the works and errors and omissions to be reported to Matthew Wigan Associates.
 - All works shall conform to the current edition of the building regulations and other statutory requirements.
 - All materials and workmanship shall conform with the relevant British Standard specifications and codes of practice.
 - If this drawing forms part of an application for planning application on behalf of the client, it shall not be used for any other purpose without the express permission of Matthew Wigan Associates.
 - This drawing may incorporate information from other professionals. Matthew Wigan Associates cannot accept responsibility for the integrity and accuracy of such information. Any clarification or additions that are required regarding such information should be sought from the relevant profession or their appointment representative.

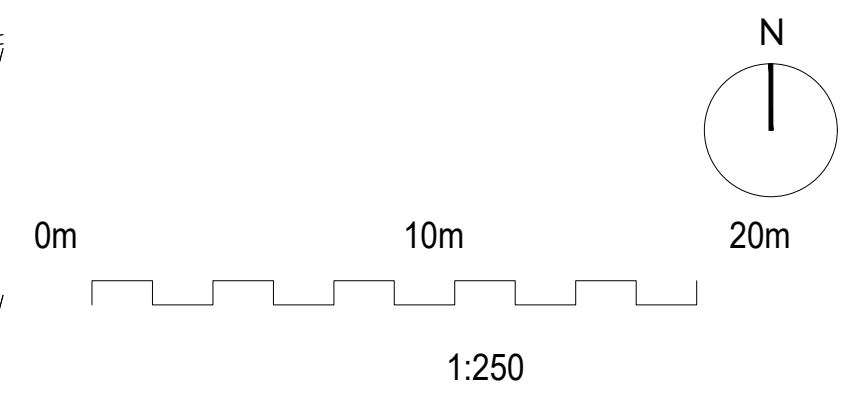

Rev	Date	Revision Notes / Status	Drawn	Checked
01	28.08.19	Minor amendment	WB	MW
02	18.09.19	Planning layout	WB	MW
03	25.01.22	Minor amendment	WB	MW
04	19.12.24	Courtyard B, drg references amended	WB	MW

Title: Weldale Street,
Detailed Planting Plan
Locations

Project: Weldale Street
Drg no: 1903-MWA-00-XX-DR-L-0900
Rev: 04 Status: P
Scale: 1:250@A1

Date: 29.07.2019
Client: Crossmark

Matthew
Wigan
Associates

3 Batsford
1 The Park
Cheltenham,
Gloucestershire GL50 2SL
+44 (0)7557 095062
Matthew.Wigan@matthewwigan.com
www.matthewwigan.com