




- KEY
- FT1 Timber slatted bench. Supplier: Benchmark or Similar Approved. Galvanised steel supports with RAL 7015 paint finish, with Iroko timber slats - smooth planed finish. Size: 2330 x 600 x 450mm
 - FT2 Marshalls 'Geo' Single Litter Bin Stainless Steel; 70l.
 - R FT3 Bollards, Marshalls Geo or similar approved with brushed stainless steel finish. 140mm dia. x 1m ht above ground. R = removable.
 - FT4 Hardwood linear seat. Supplier: Benchmark or Similar Approved. Galvanised steel supports with RAL 7015 paint finish, with Iroko timber slats - smooth planed finish. Size: 500mm x 450mm, length varies depending on location
 - FT5 Timber agility / seating decks to dog exercise area 400/600mm ht
 - FT7 Sheffield Cycle Stands, stainless steel
 - FT8 Outdoor table tennis table
 - B Feature / play boulders; 400-800mm diameter, natural river worn boulders
 - S Spheres for sensory play in polished stainless steel, 400 / 600mm diameter

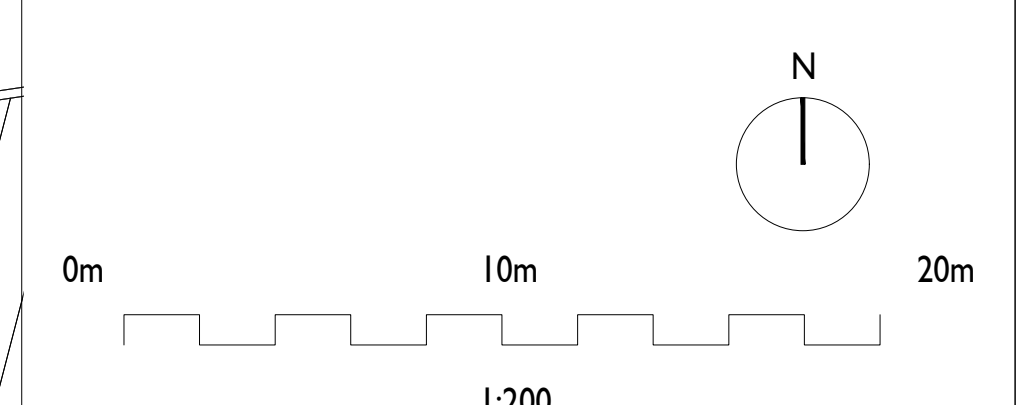

Rev.	Date	Revision Notes / Status	Drawn	Checked
00	01.08.19	Preliminary Issue	WB	MW
01	25.08.19	Minor amendments	WB	MW
02	01.12.21	Phase 1 Boundary	WB	MW
03	17.01.22	Planning Issue	WB	MW
04	13.03.22	Planning Issue	WB	MW
05	18.12.24	Courtyard B update	WB	MW

Title: Weldale Street Furniture Layout

Project: Weldale Street

Drg no: WDS-MWA-XX-XX-DR-L-0040

Rev: 05 Status: P

Scale: 1:200@AI

Date: 01.18.2019

Client: Crossmark

Matthew Wigan Associates

3 Batsford
1 The Park
Cheltenham,
Gloucestershire GL50 2SL
+44 (0)7557 095062
Matthew.Wigan@matthewwigan.com
www.matthewwigan.com

Development boundary line. For more information refer to architect drawings

Section 278 areas to Highway Engineer proposals